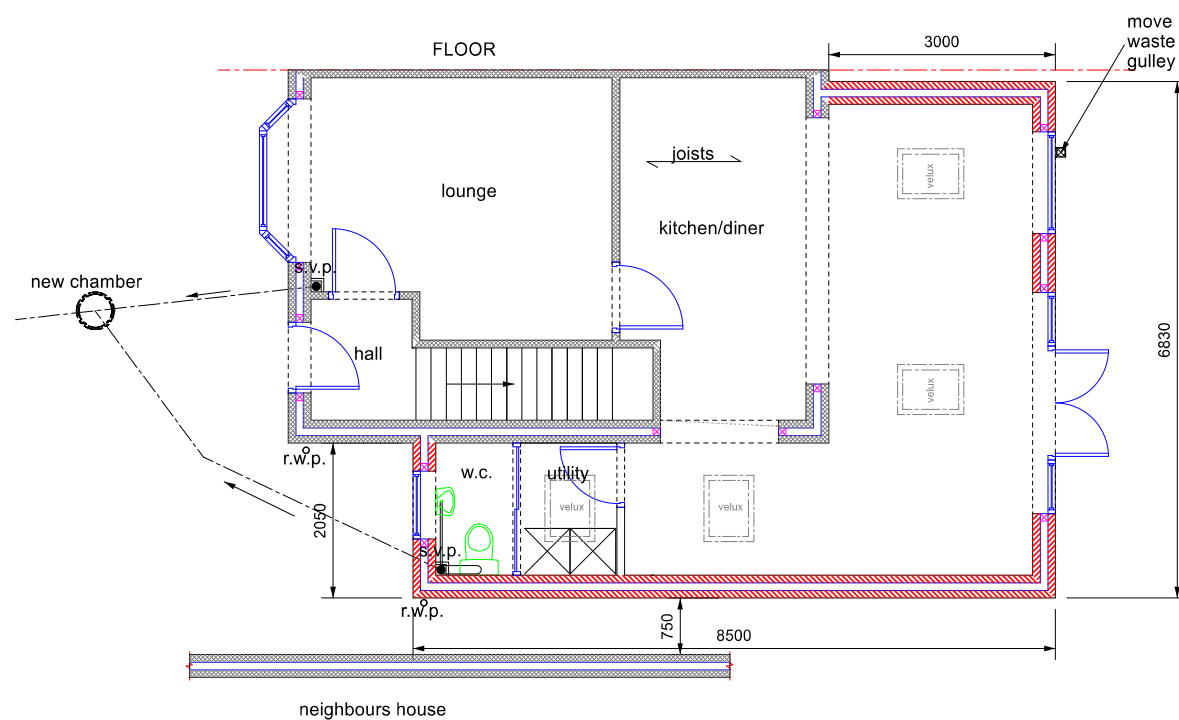
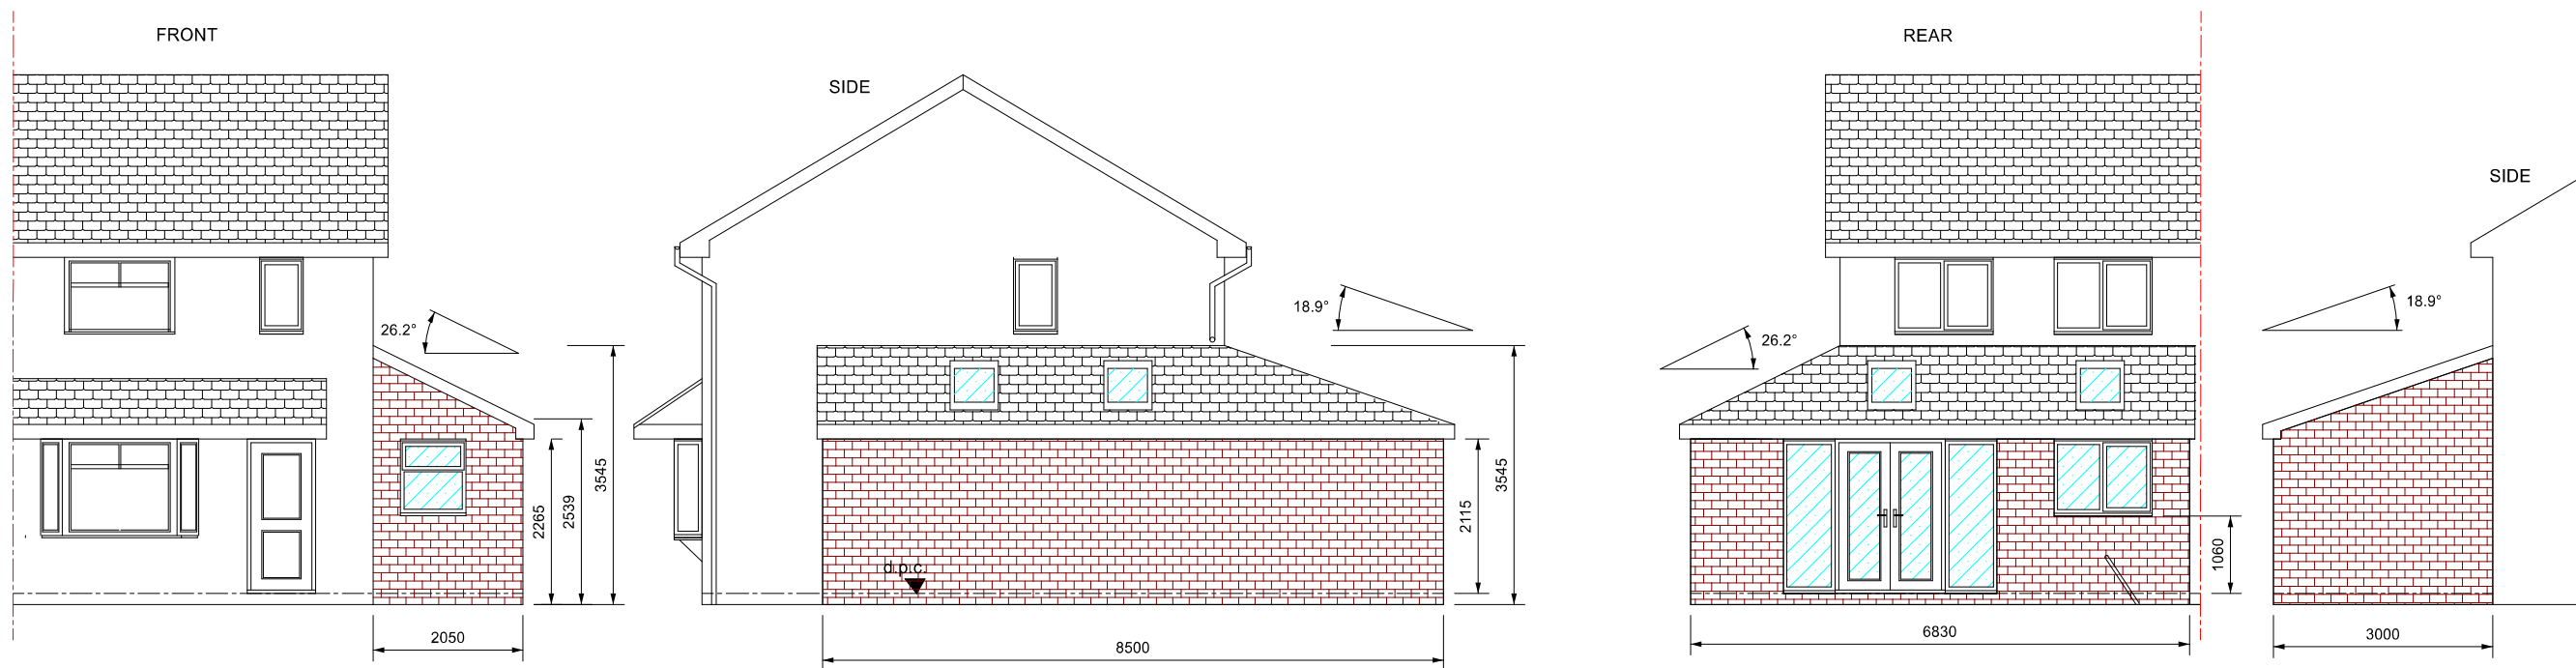


PROPOSED ELEVATION/FLOOR

MR & MRS SHACKLADY
15 HARRIER DRIVE
HALEWOOD
L26 7WQ

SCALE 1:100 A3