
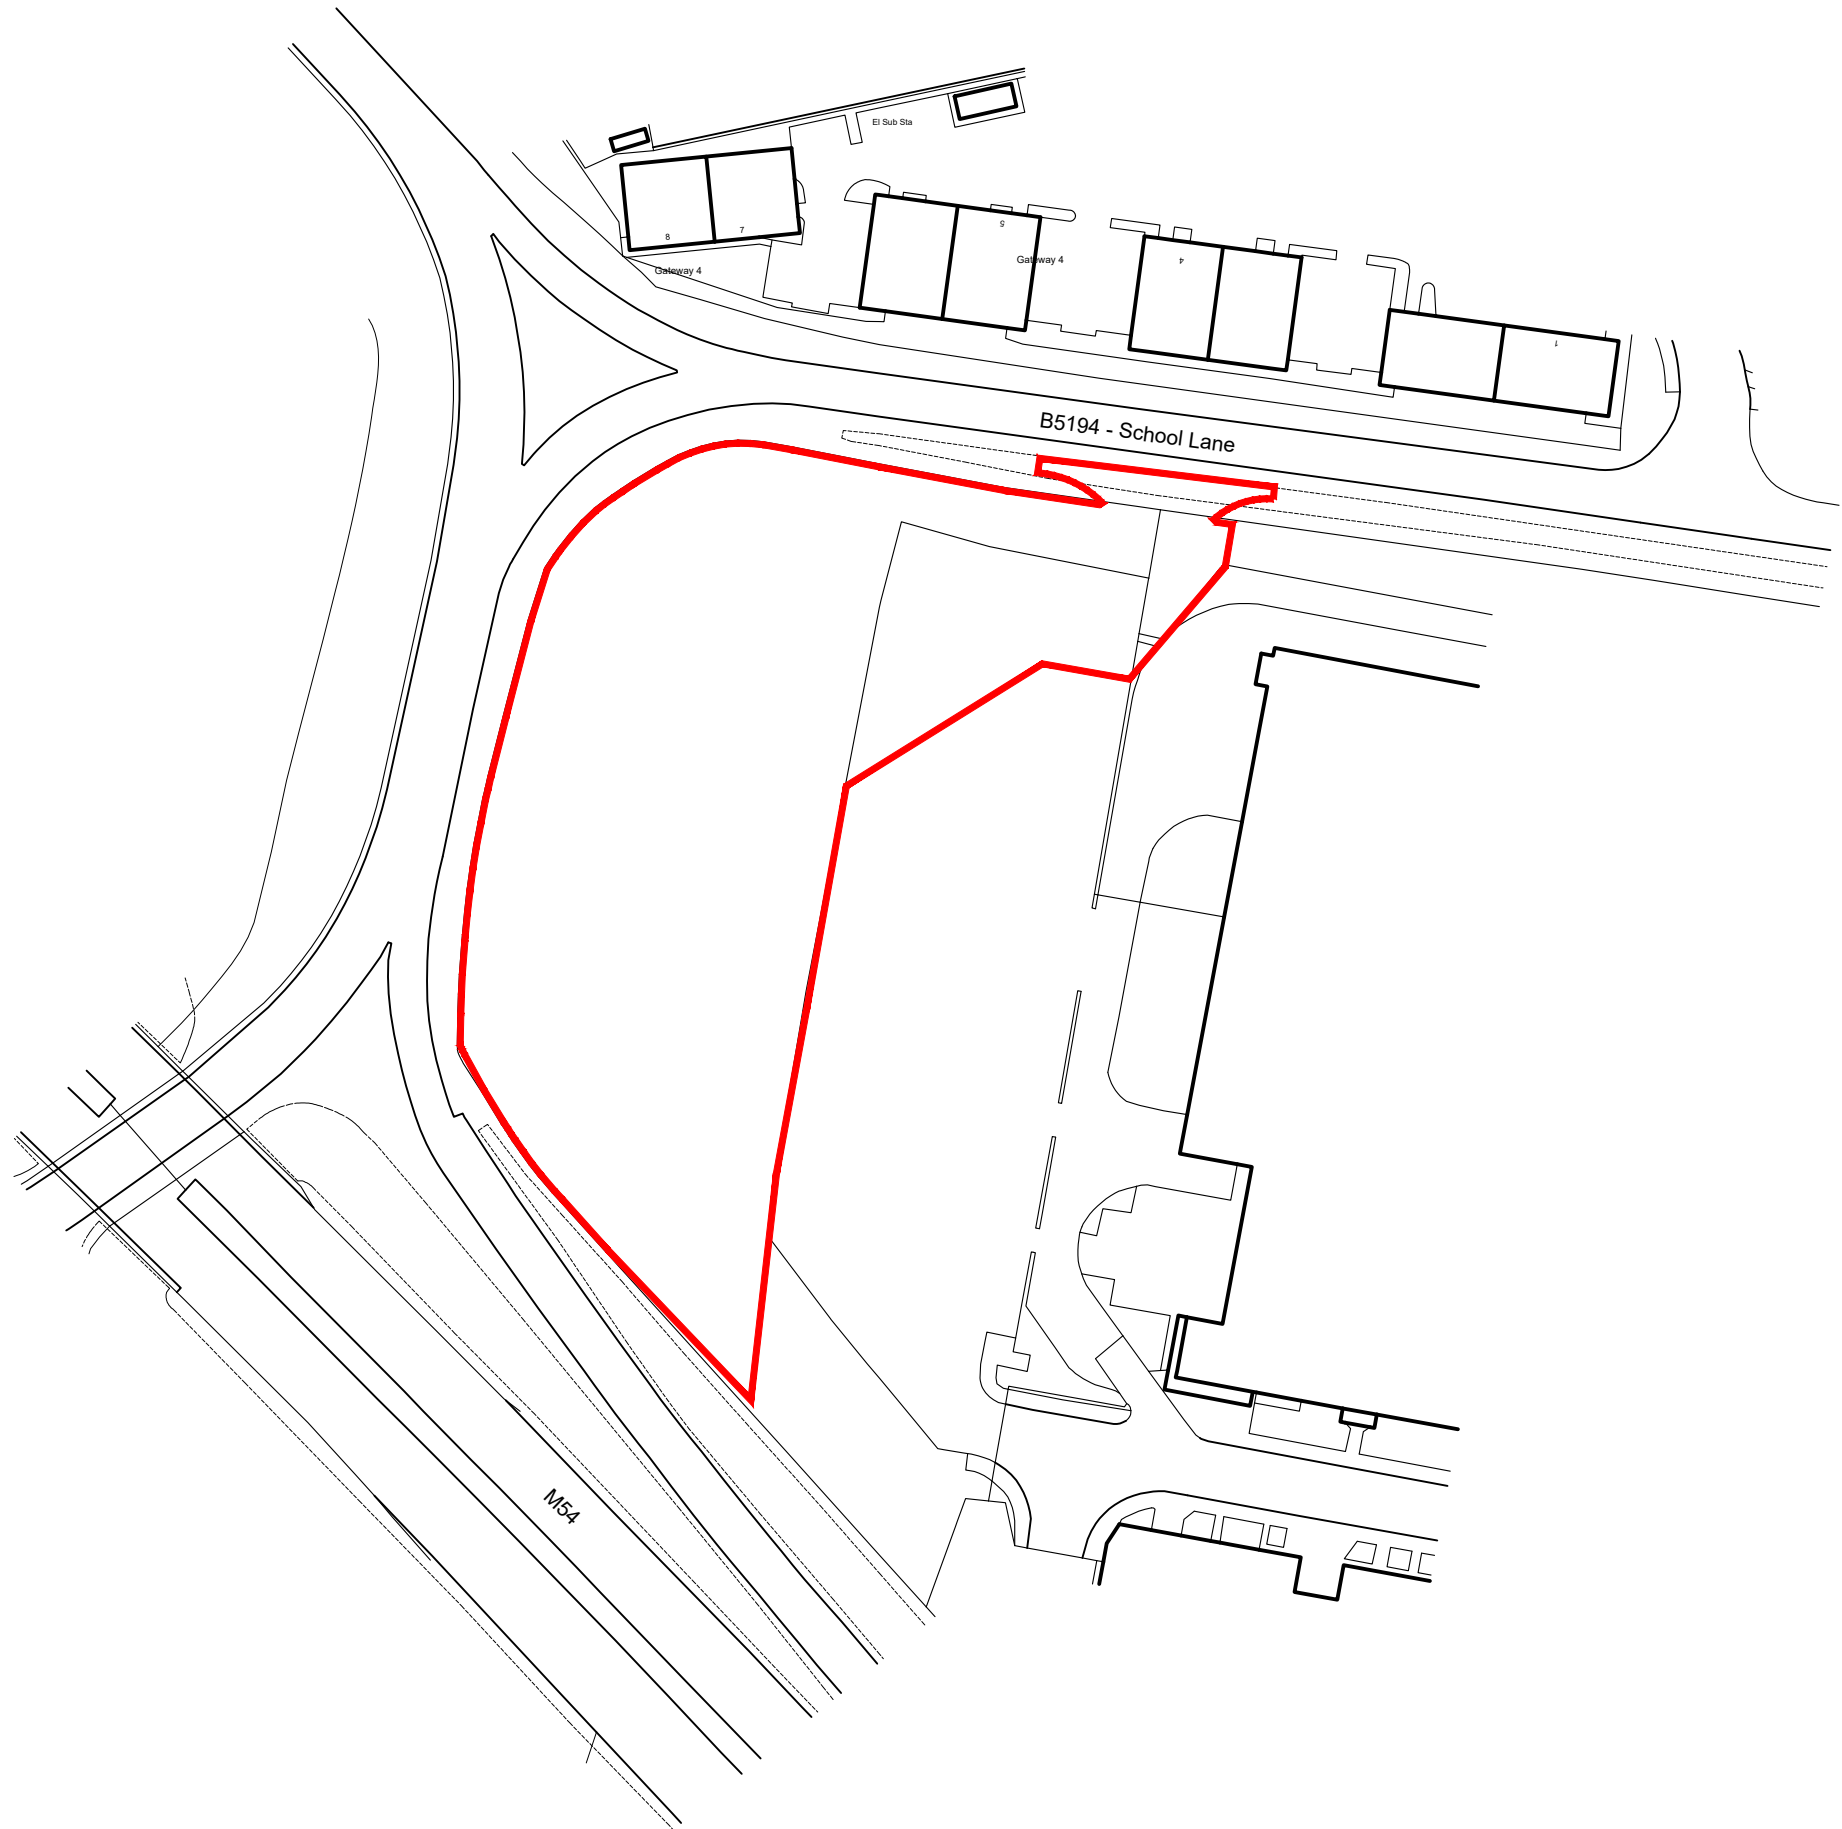


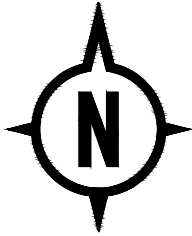

REVISIONS ^

CLIENT

PROJECT JUNCTION 4, M57
KNOWSLEY
L34 9HX

TITLE SITE LOCATION
PLAN

DATE 22.11.21

SCALE 1:1250 @ A3

JOB ID 1742

DWG 1

