
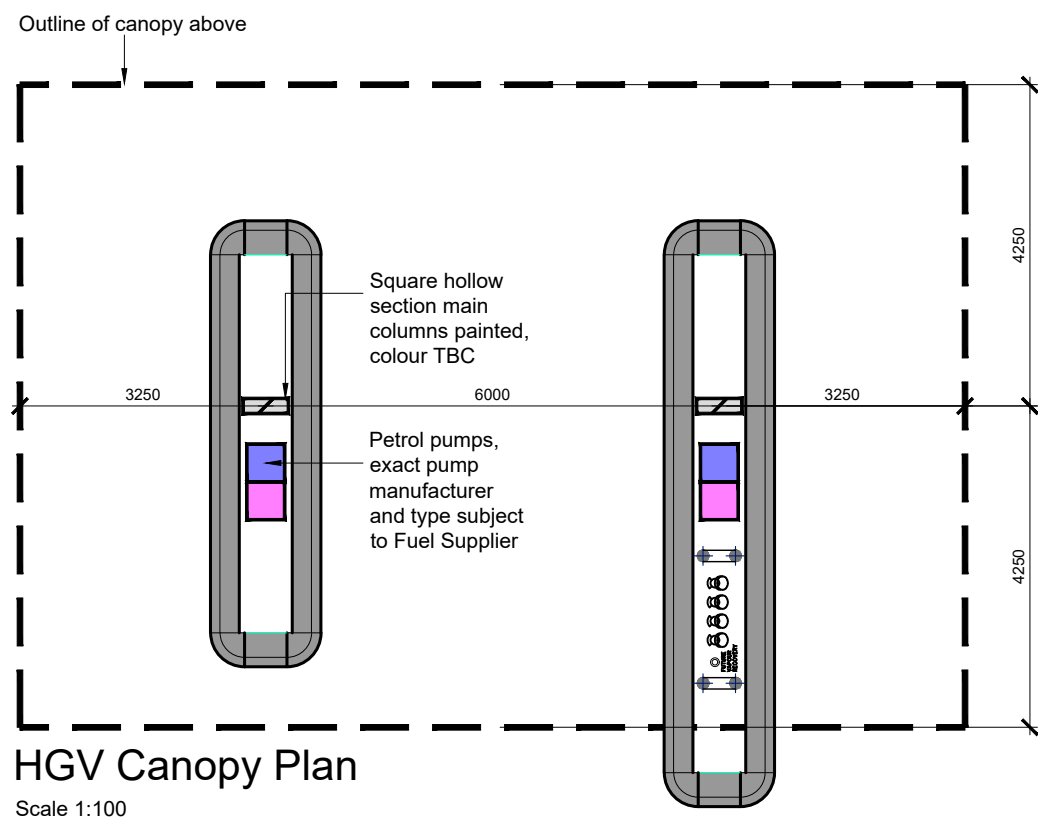
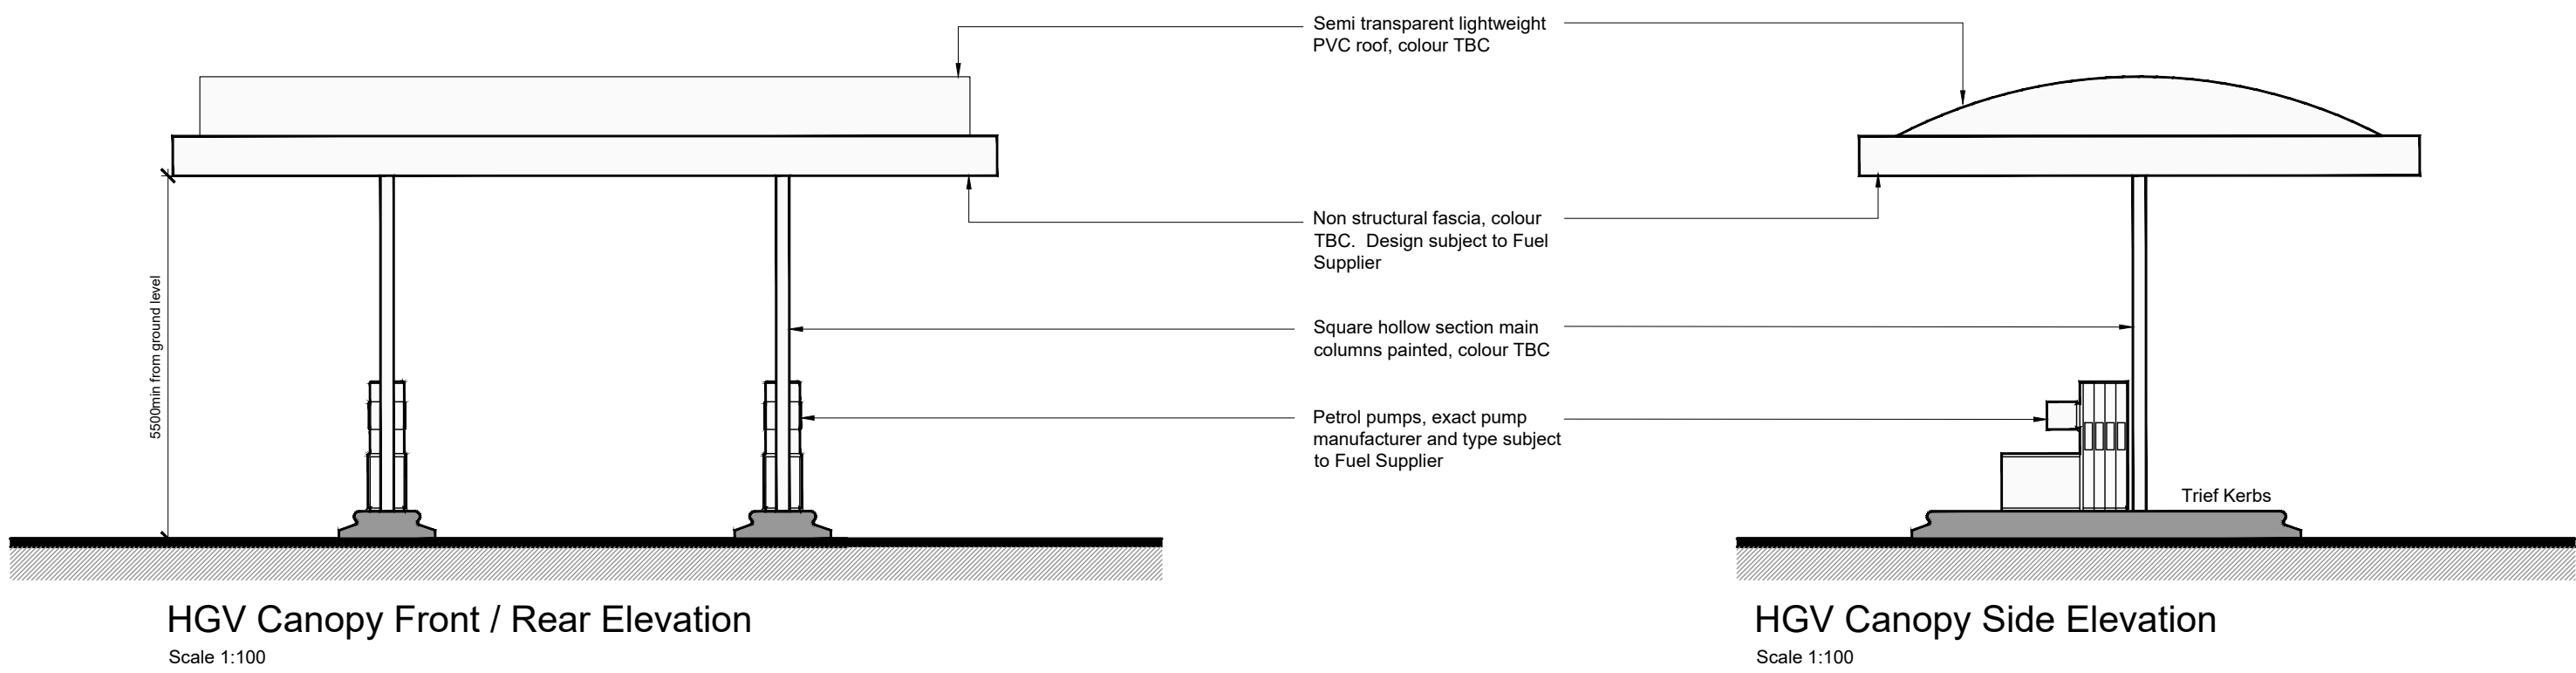
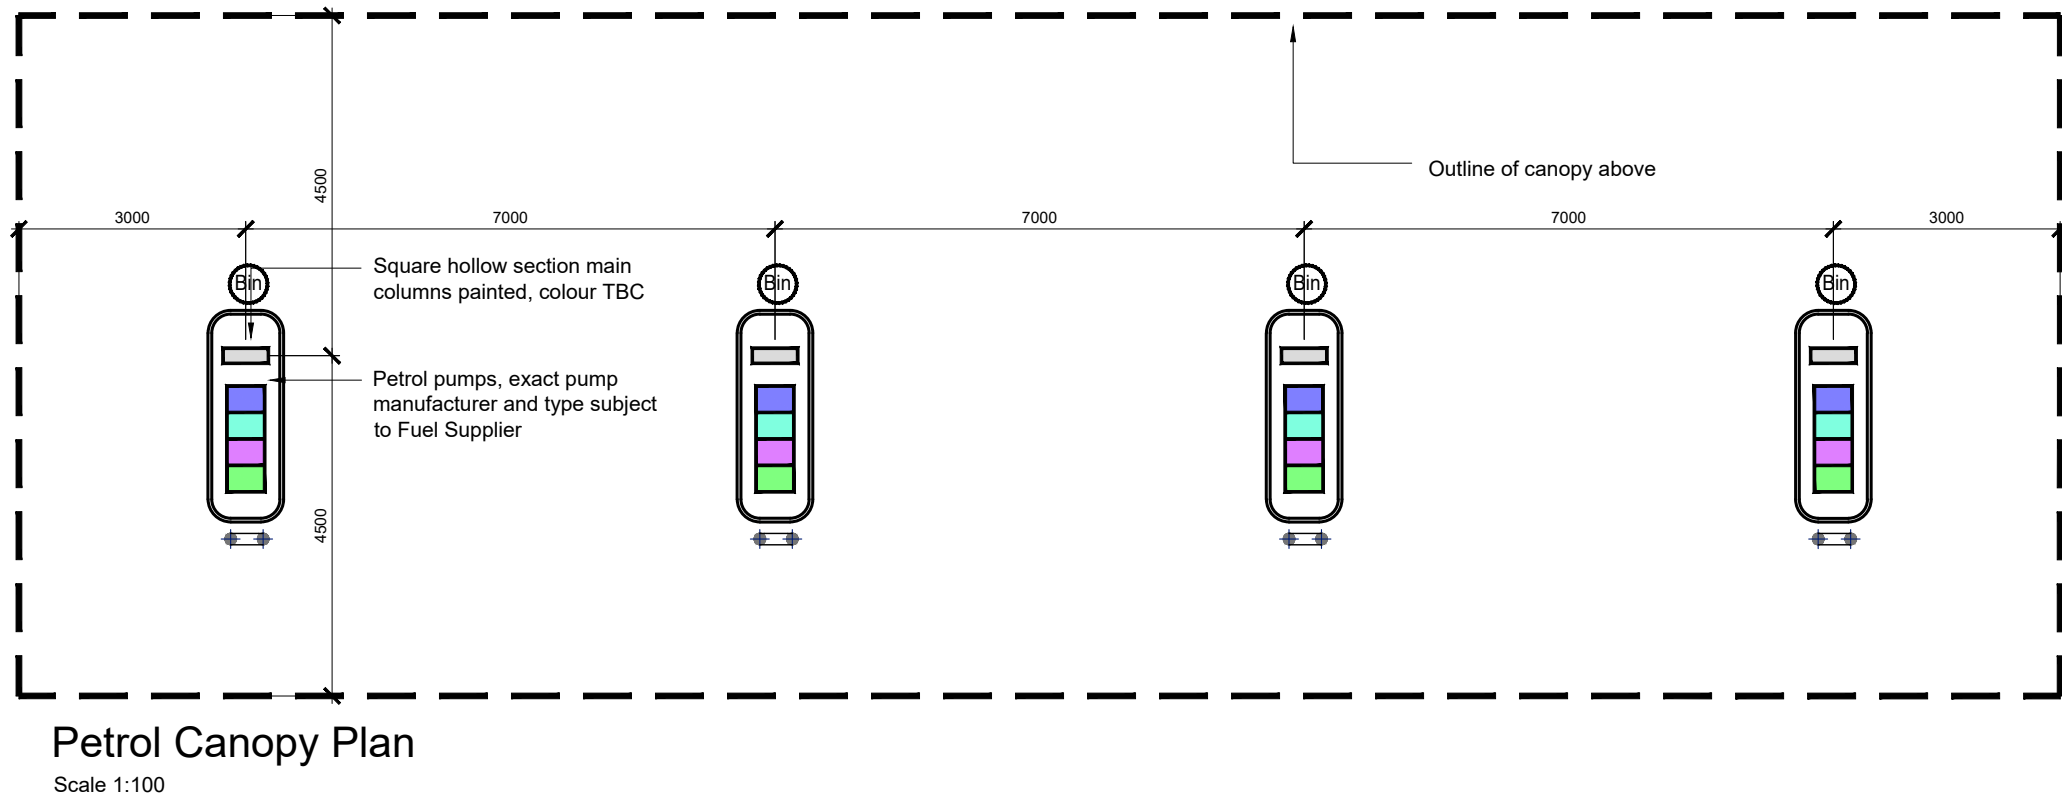


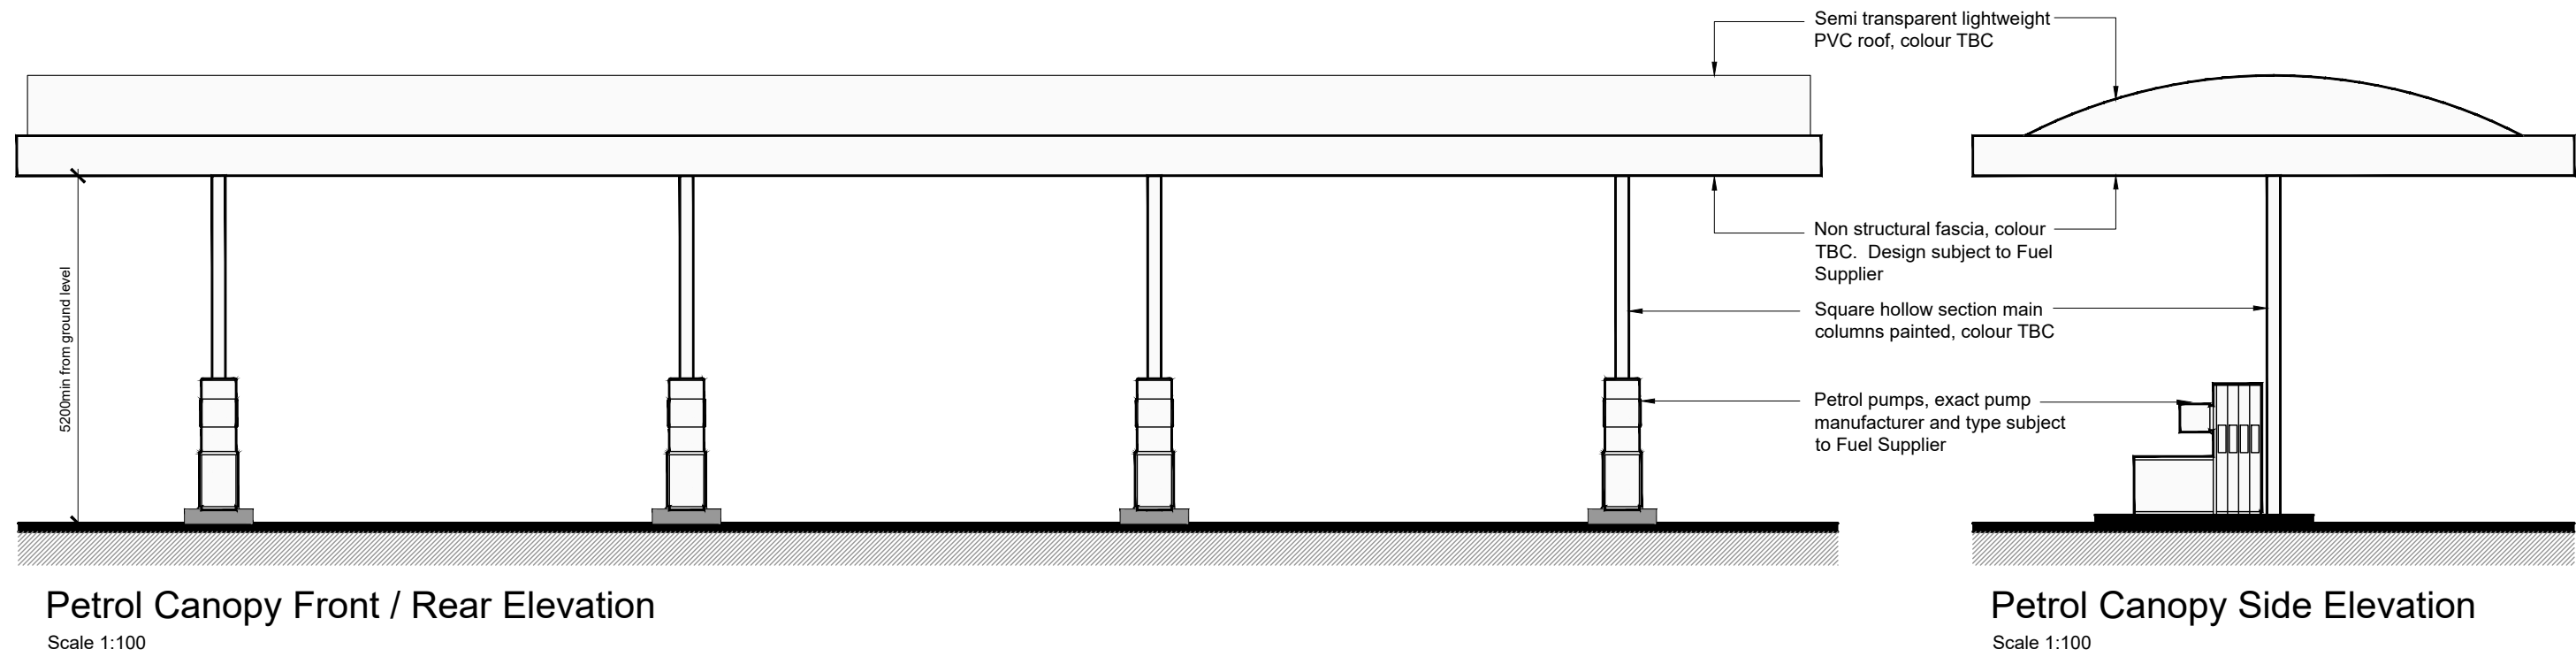

REVISIONS	
CLIENT	
PROJECT	JUNCTION 4, M57 KNOWSLEY L34 9HX
TITLE	PETROL AND HGV CANOPY DETAILS
DATE	22.11.21
SCALE	1:100 @ A1
JOB ID	1742
DWG	8