



Arrayed EV Canopy Elevation - North West

Scale 1:100

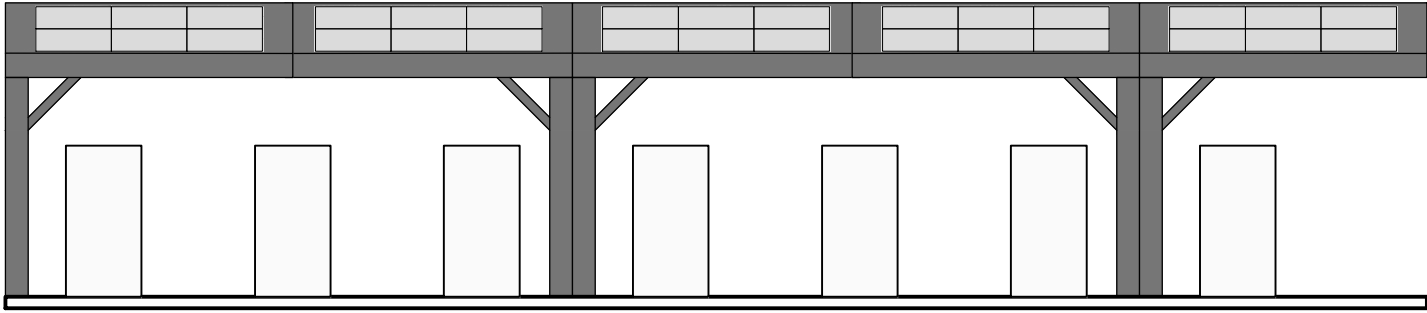


Arrayed EV Canopy Elevation - South West

Scale 1:100

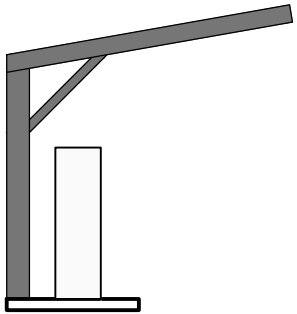


Arrayed EV Canopy Elevation - South East

Scale 1:100

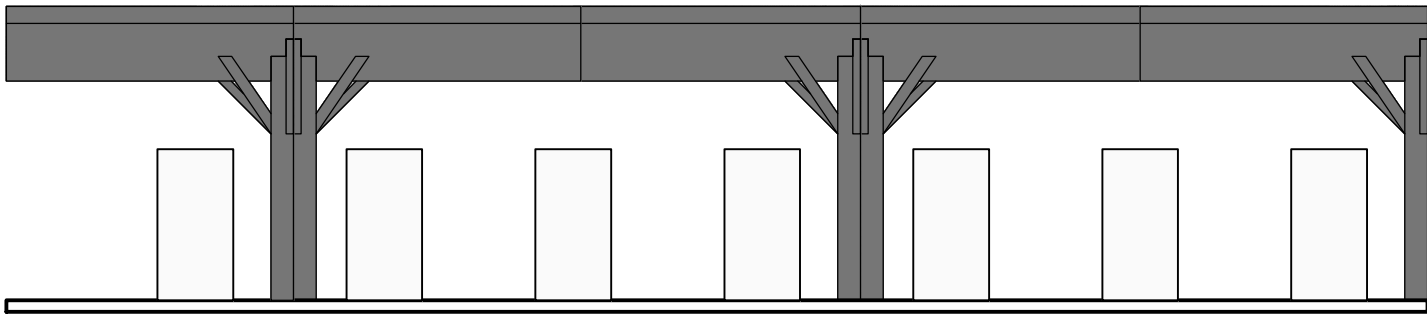


Arrayed EV Canopy Elevation - North East

Scale 1:100

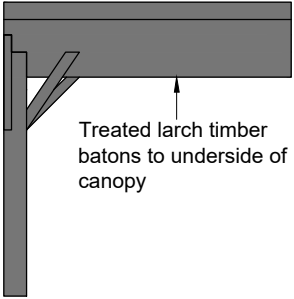


EV Canopy Elevation

Scale 1:100

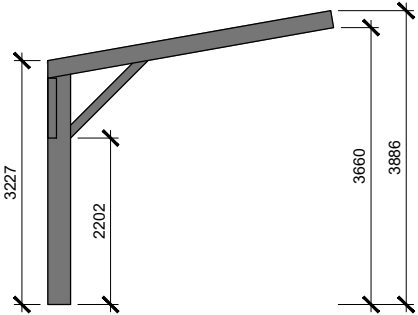


EV Canopy Elevation

Scale 1:100

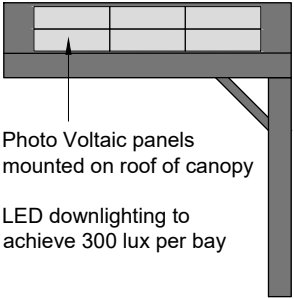


EV Canopy Elevation

Scale 1:100

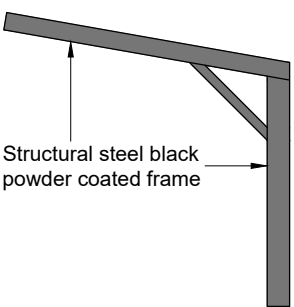


EV Canopy Elevation

Scale 1:100

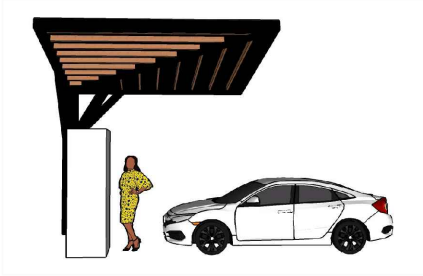


EV Canopy Perspective

Diagrammatical - not to scale

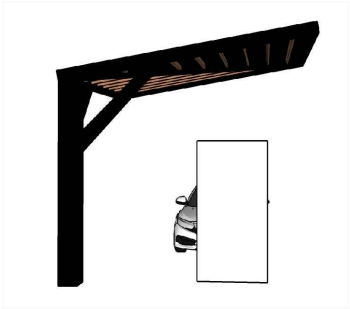

EV Canopy Perspective

Diagrammatical - not to scale

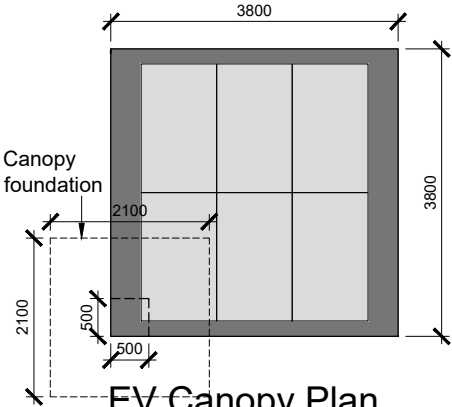

EV Canopy Plan

Scale 1:100



EV Canopy Perspective


Diagrammatical - not to scale

THIS DOCUMENT AND ALL INFORMATION CONTAINED HEREIN IS CONFIDENTIAL AND THE INTELLECTUAL PROPERTY OF ADS DESIGN. IT IS DISCLOSED IN CONFIDENCE ON TERMS THAT IT WILL NOT BE DISCLOSED TO ANY THIRD PARTY, USED, SOLD, LOANED, LICENSED OR REPRODUCED IN WHOLE OR IN PART IN ANY MANNER OR FORM FOR MANUFACTURING, TENDERING OR FOR ANY OTHER PURPOSE WITHOUT THE WRITTEN PERMISSION OF ADS DESIGN. © ADS DESIGN

Note:

The EV Canopy is a modular structure, to be repeated as per the array elevations.

There are two versions of the unit, with the supporting column either located to the right or left of the canopy eaves, in order to effectively cover parking bays.

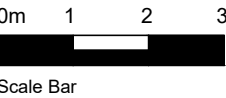

REVISIONS

CLIENT

PROJECT JUNCTION 4, M57 KNOWSLEY L34 9HX

TITLE EV CANOPY PLAN AND ELEVATIONS

DATE 22.11.21

SCALE 1:100 @ A3

JOB ID 1742

DWG 9



+44 (0)1943 464152
ADS-DESIGN.NET