


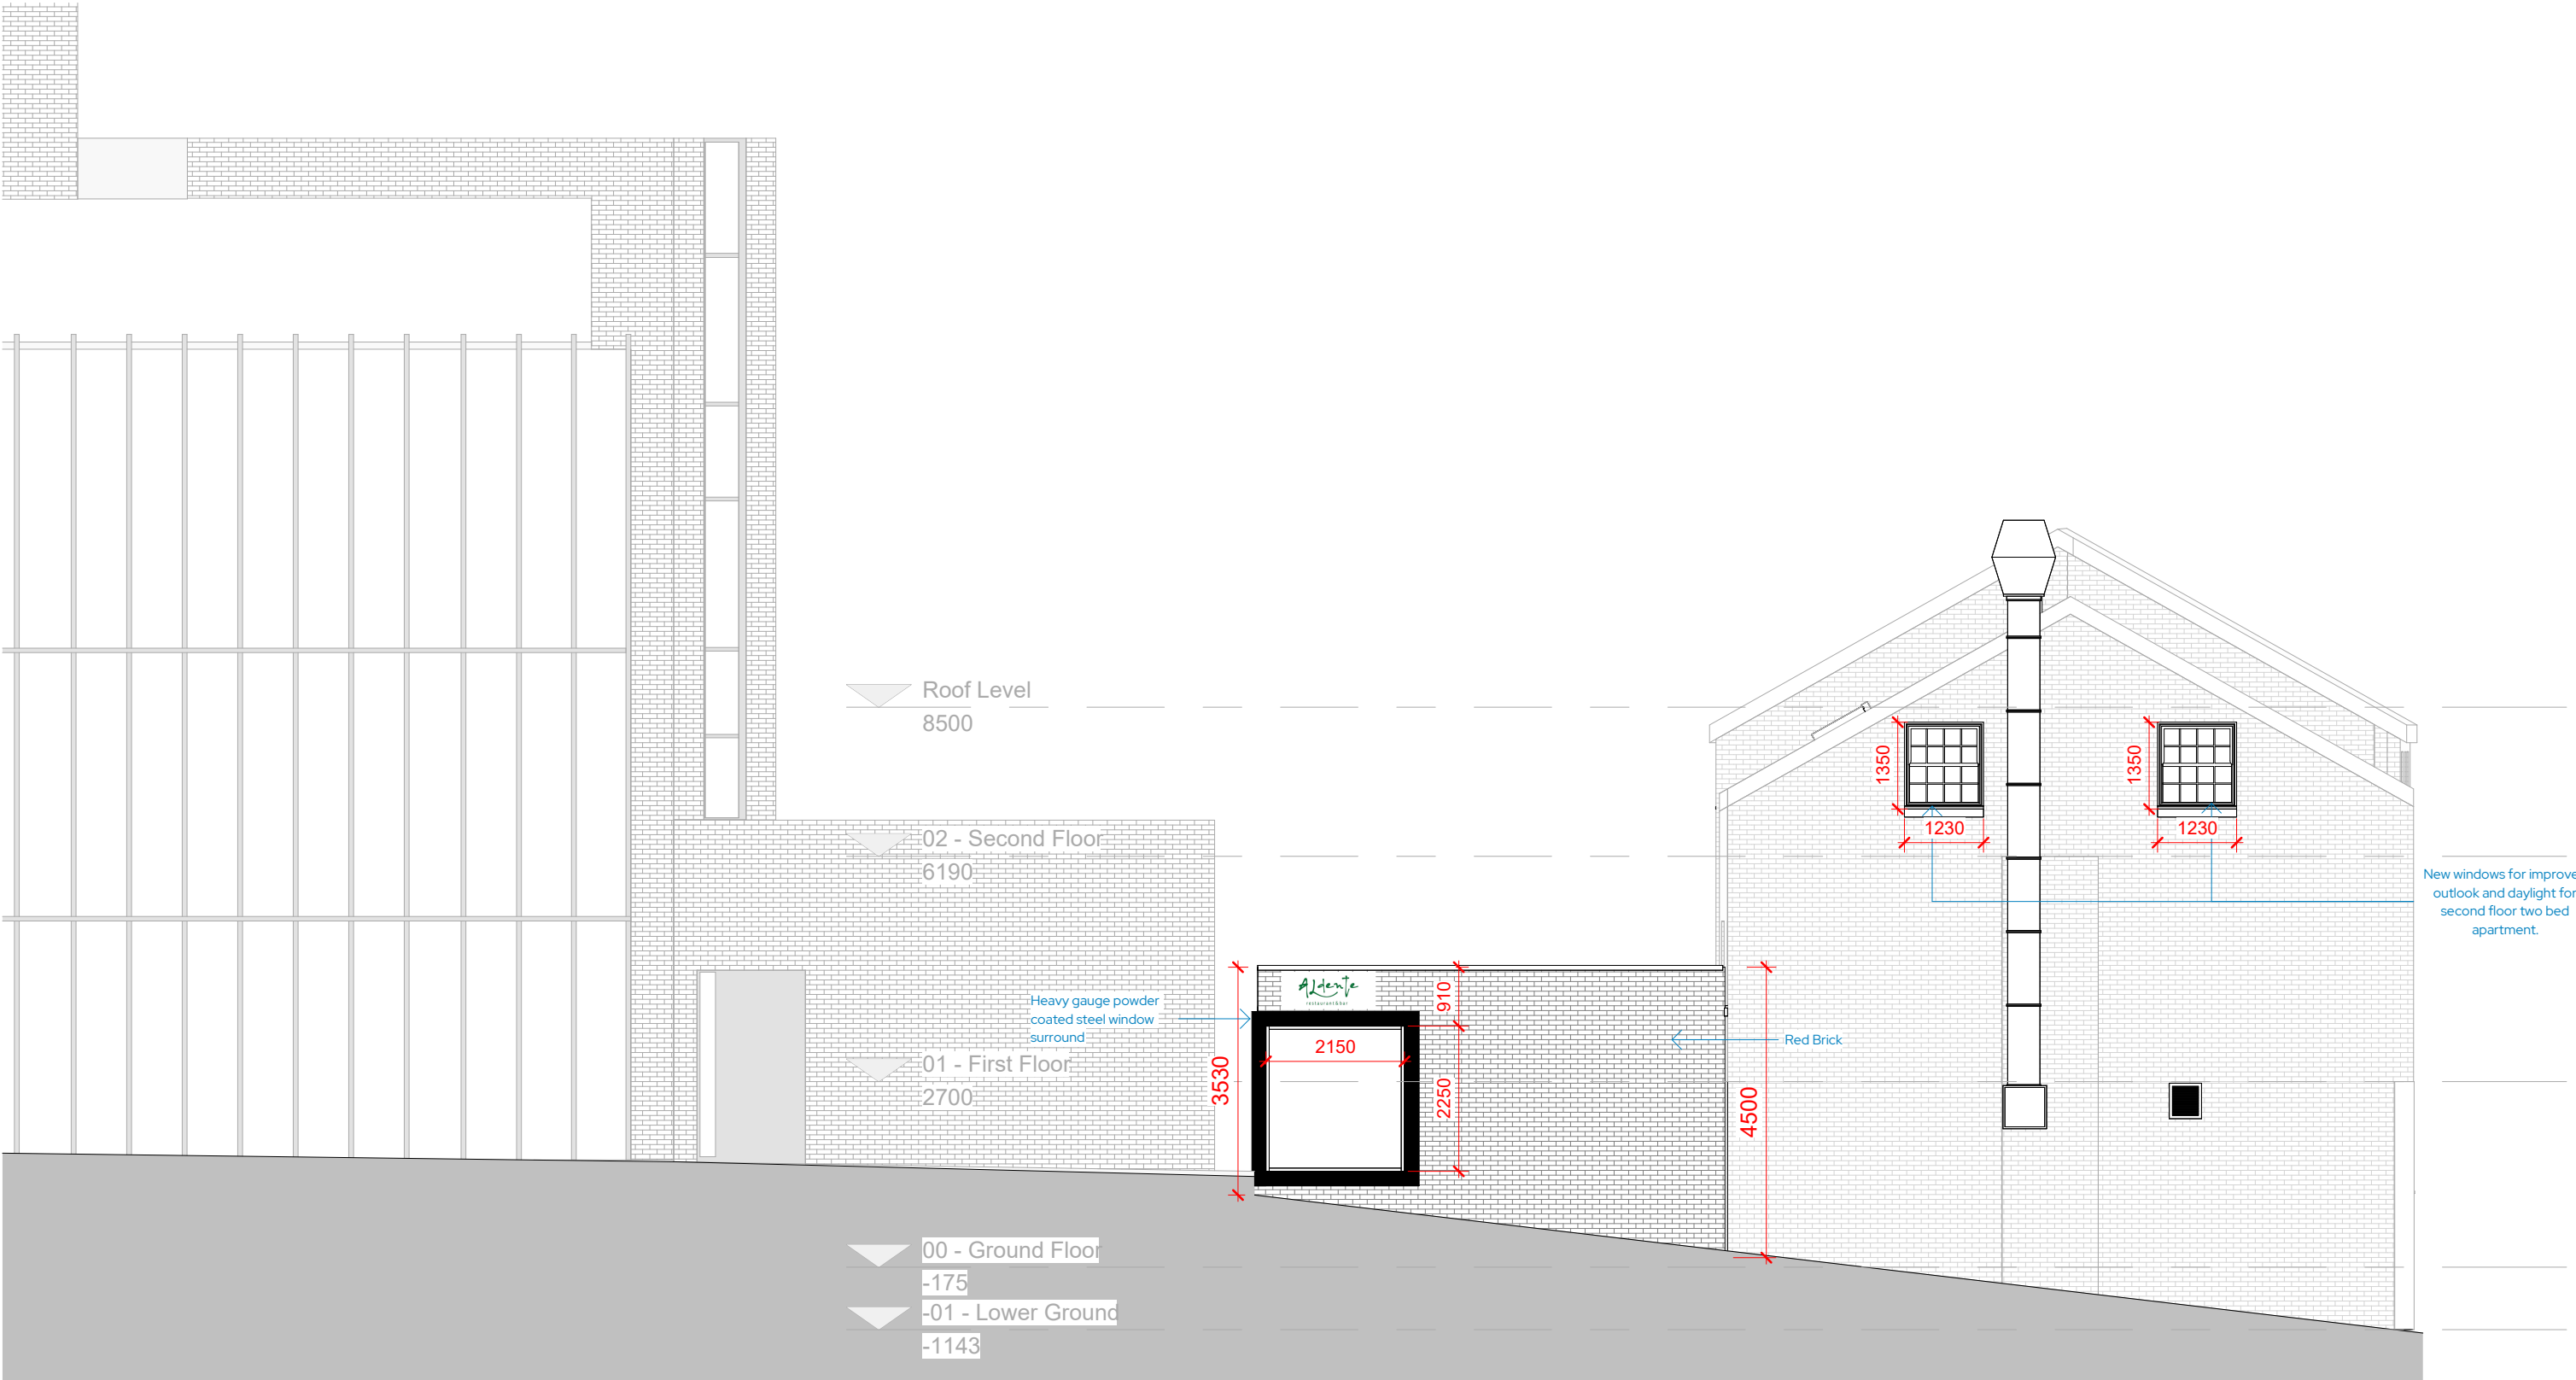

South West Facing Elevation - Existing

REV	Date	Description	Issued	Additional Notes
A	14/03/2024	Technical Issue	RJ	
B	27/08/2025	Revision 3	AG	
C	13/10/2025	Amendments to Council Comments	AG	

Project Title	5-11 Eccleston Street
Client Name	Onyx Ltd
Project Address	5-11 Eccleston Street Prescot, L34 5QH

Title	Left Side Elevation - Proposed								
Drawing No.	1286-02-04-005 Rev C								
Date	19/03/25 <th>Scale</th> <td>1: 100<th>Sheet Size</th><td>A3<th>Drawn by</th><td>RJ<th>Checked by</th><td>DB</td></td></td></td>	Scale	1: 100 <th>Sheet Size</th> <td>A3<th>Drawn by</th><td>RJ<th>Checked by</th><td>DB</td></td></td>	Sheet Size	A3 <th>Drawn by</th> <td>RJ<th>Checked by</th><td>DB</td></td>	Drawn by	RJ <th>Checked by</th> <td>DB</td>	Checked by	DB

STUDIO256
Architecture • Design • Build

Unit 256, Slater Studios, 9 Slater Street, Liverpool, L1 4BW
admin@studio256design.co.uk / +44 (0)151 345 7600