


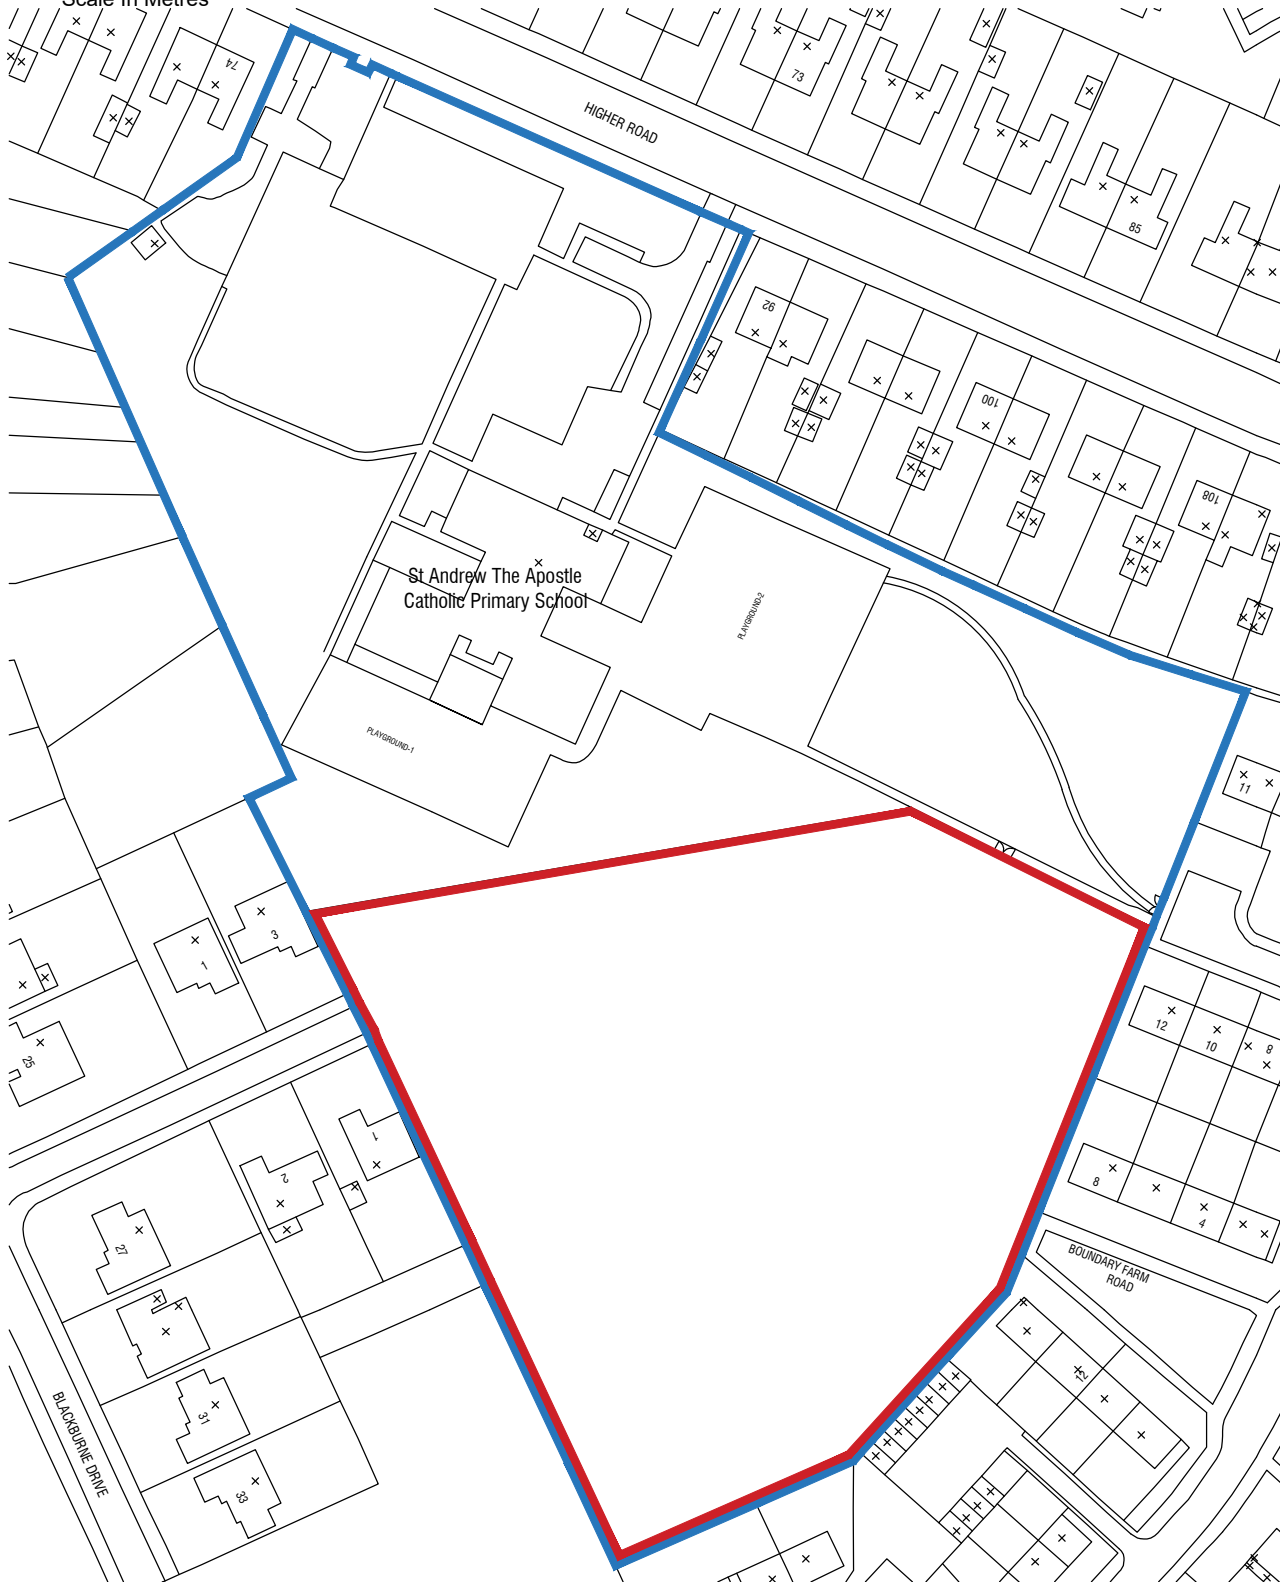

Rev	Amendments	Date

PLANNING

 PROPERTY & CONSTRUCTION CONSULTANTS Claire Court Oriol Road Bootle Liverpool L20 7AD Tel No: (0151) 944 2030 E-mail: cs@cunliffes.com  Chartered Practice 	Client	Drawing Title		Drawn	Date	Checked
	Tuneside Ltd	Site Location Plan		JF	Jan 24	PW
	Project Title			Scale	1:1250 @ A4	
	St Andrew the Apostle Catholic Primary School Higher Road, Halewood			DWG No	7286_P01	