
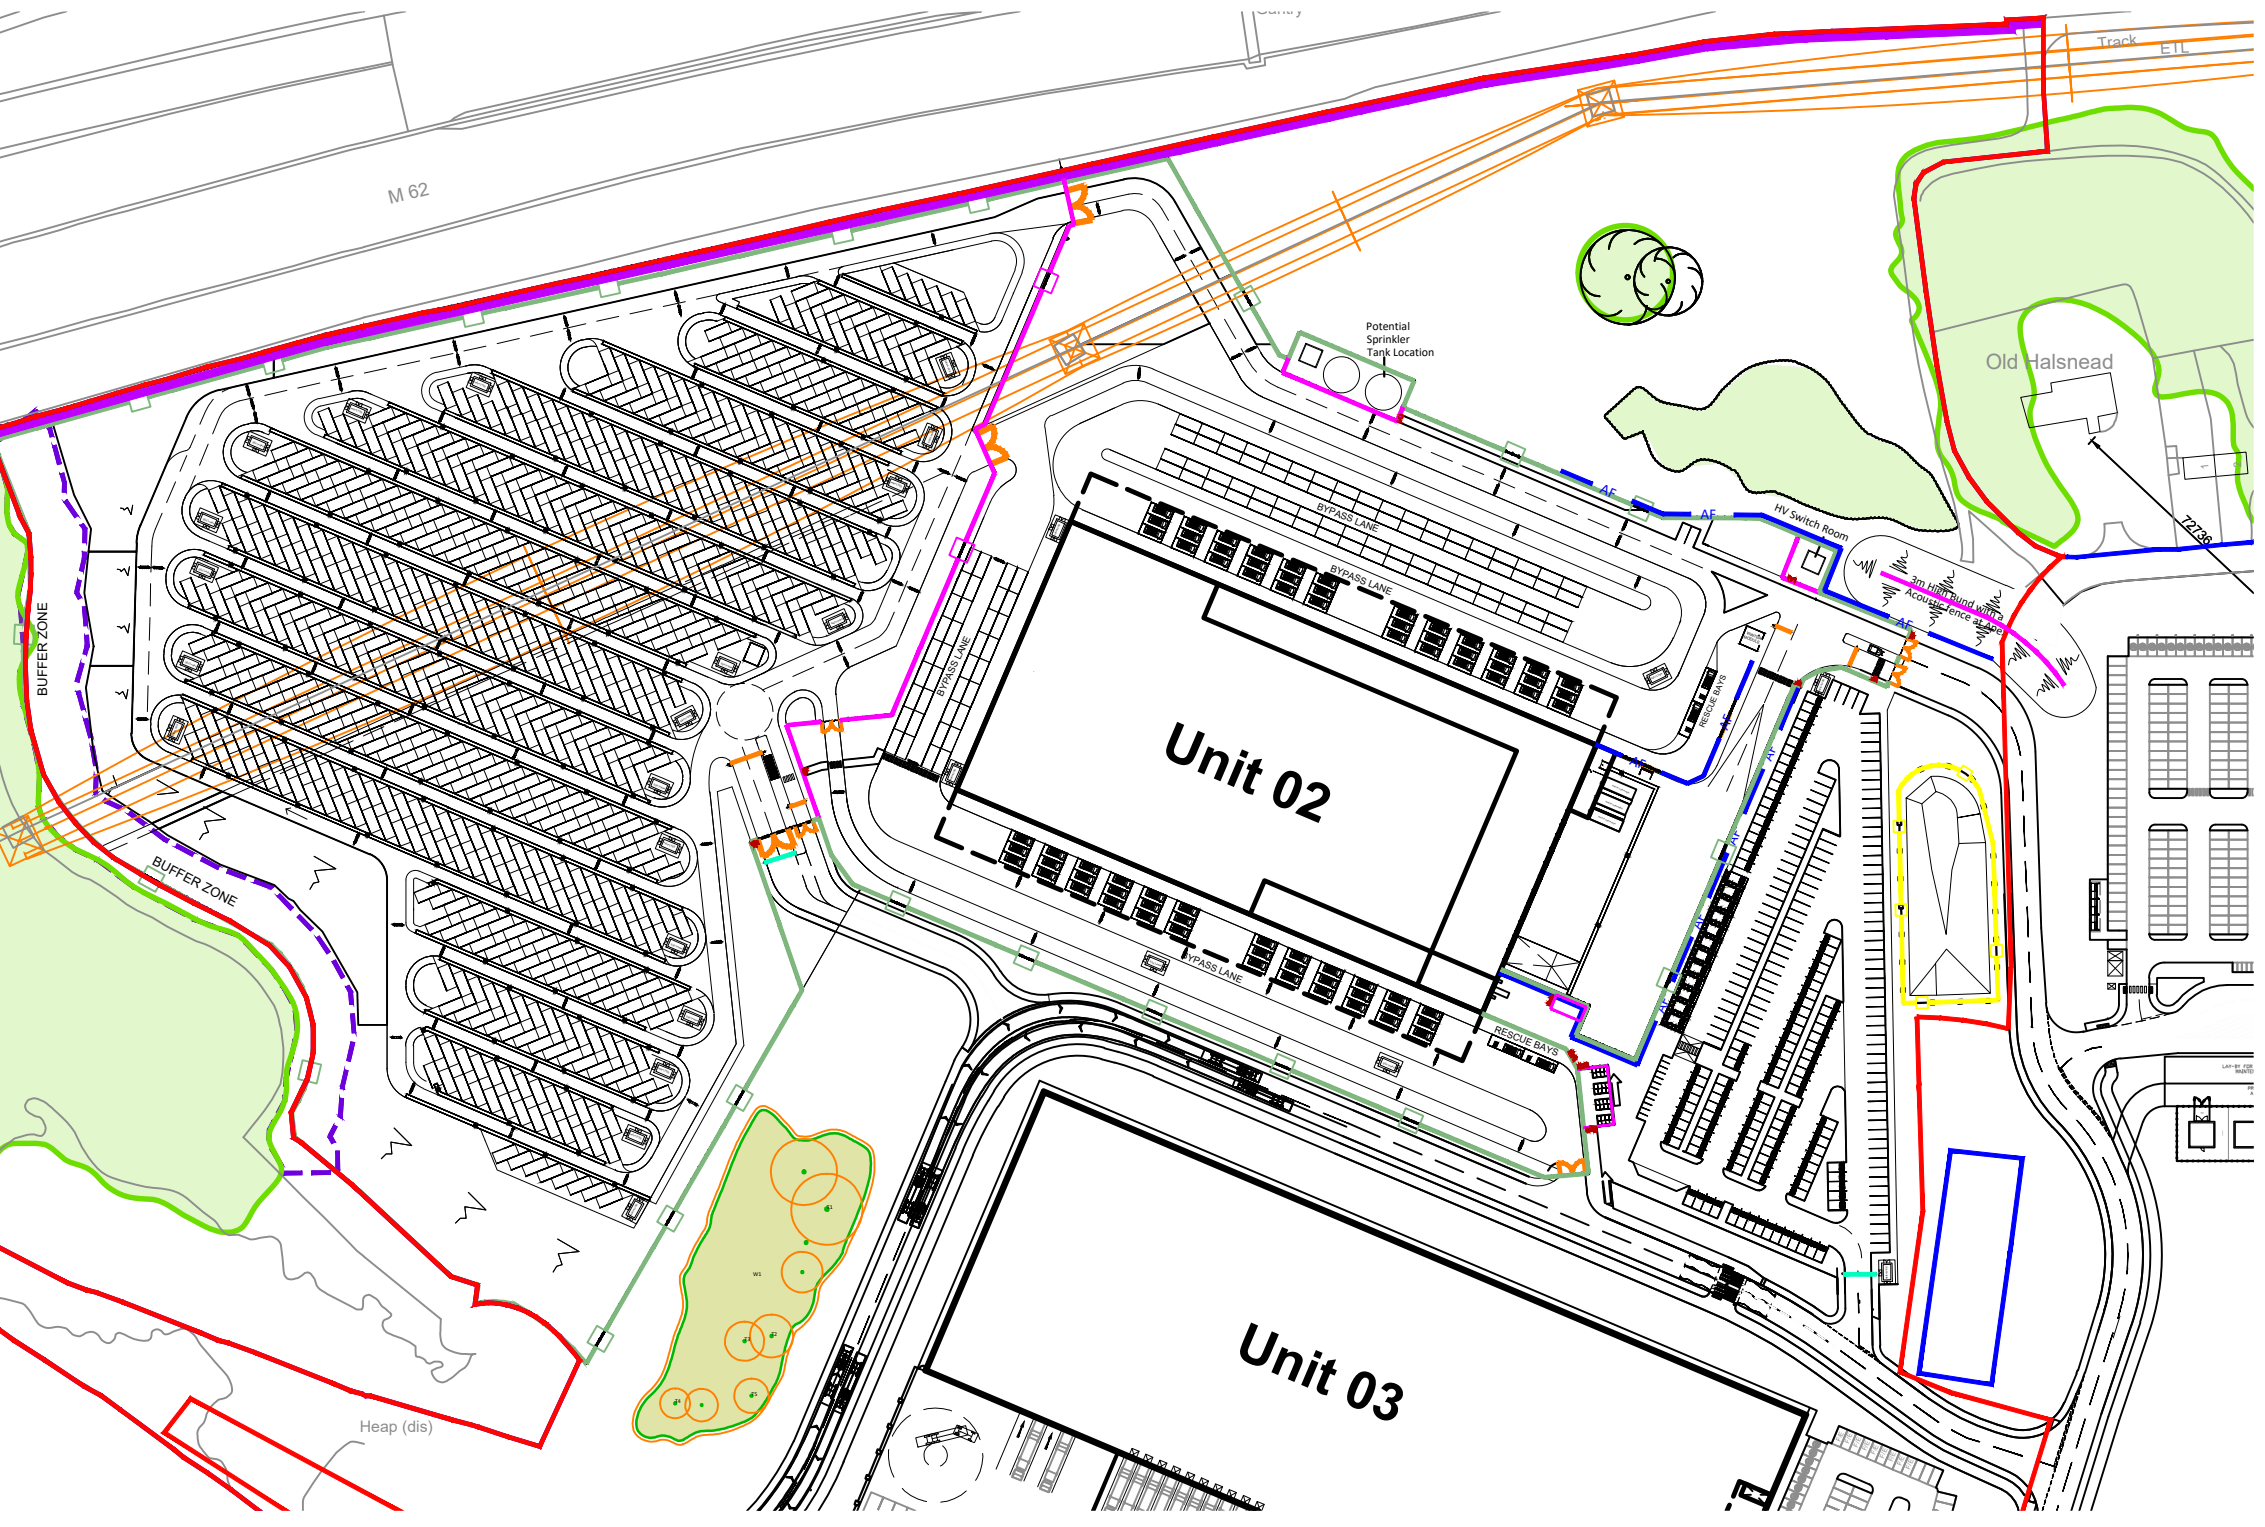


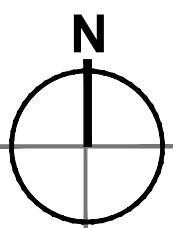

Key Plan - Extent of Timber Fencing @ 1:2000

- Key
- Masterplan Boundary
 - Application Boundary
 - 2.4m high, galvanised polyester powder coated paladin security fence with barbed wire. Colour: Green.
 - 2.4m high, galvanised polyester powder coated paladin security fence without barbed wire. Colour: Green.
 - Single and Double Arm Automatic Barrier Gate
 - 2.4m Automatic bi-folding gate. Colour: Green.
 - Manual single and double gates. Colour: Green.
 - Height restriction barriers for Staff Car parking and Van Parking
 - 2.0m high closeboard timber fencing to the full extent of the boundary adjacent to M62
 - 4.0m High Acoustic Timber Fencing
 - 2.5m High Acoustic Timber Fencing
 - Denote 600mm Knee high timber fencing.

PLANNING
THIS DRAWING IS FOR PLANNING PURPOSES ONLY AND SHOULD NOT BE USED FOR ANY OTHER PURPOSE

Phase 2, Symmetry Park, Merseyside
Unit 2 - Fencing Details (1 of 2)

TRITAX SYMMETRY
A TRITAX BIG BOX COMPANY

umc architects
3rd Floor, Manchester Club, 81 King Street, Manchester, M2 4AH
t: +44 (0)161 413 0550 e: info@umcarchitects.com

rev	amendments	by	chk	date
1				

Drawing Status: Planning
Drawn / Checked: HY / JDEB
Date: 13/06/2021
Scale: 1:500 A0
Drawing no: 21351 P0702
Revision: N

