

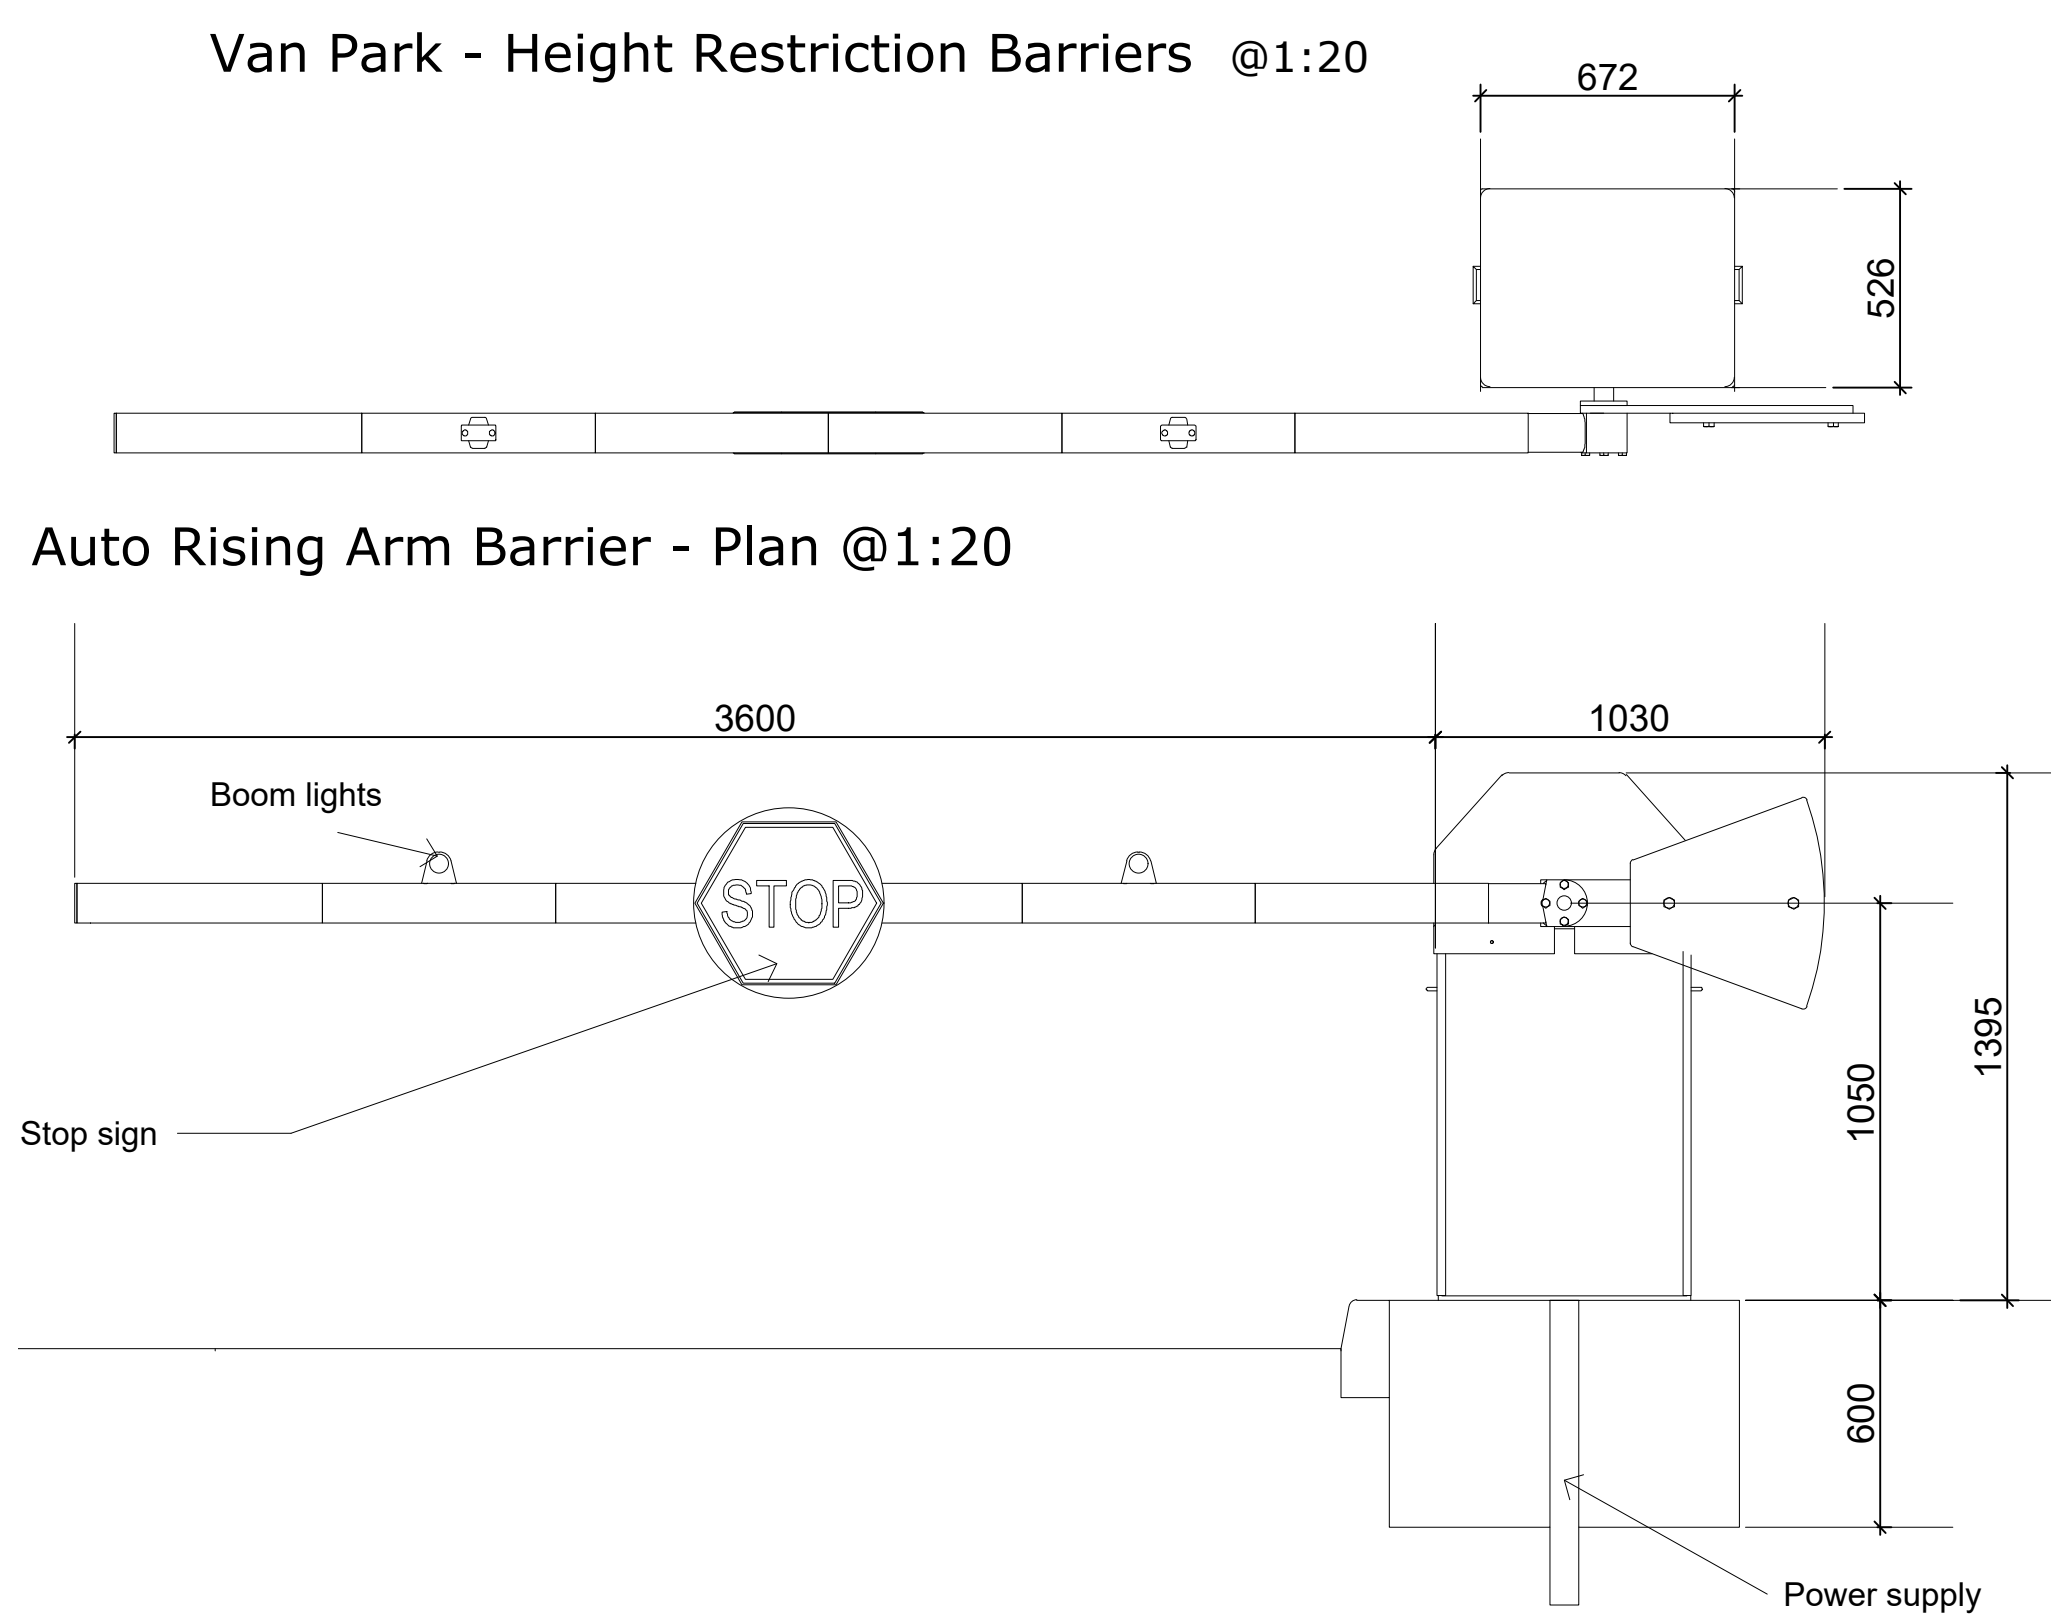
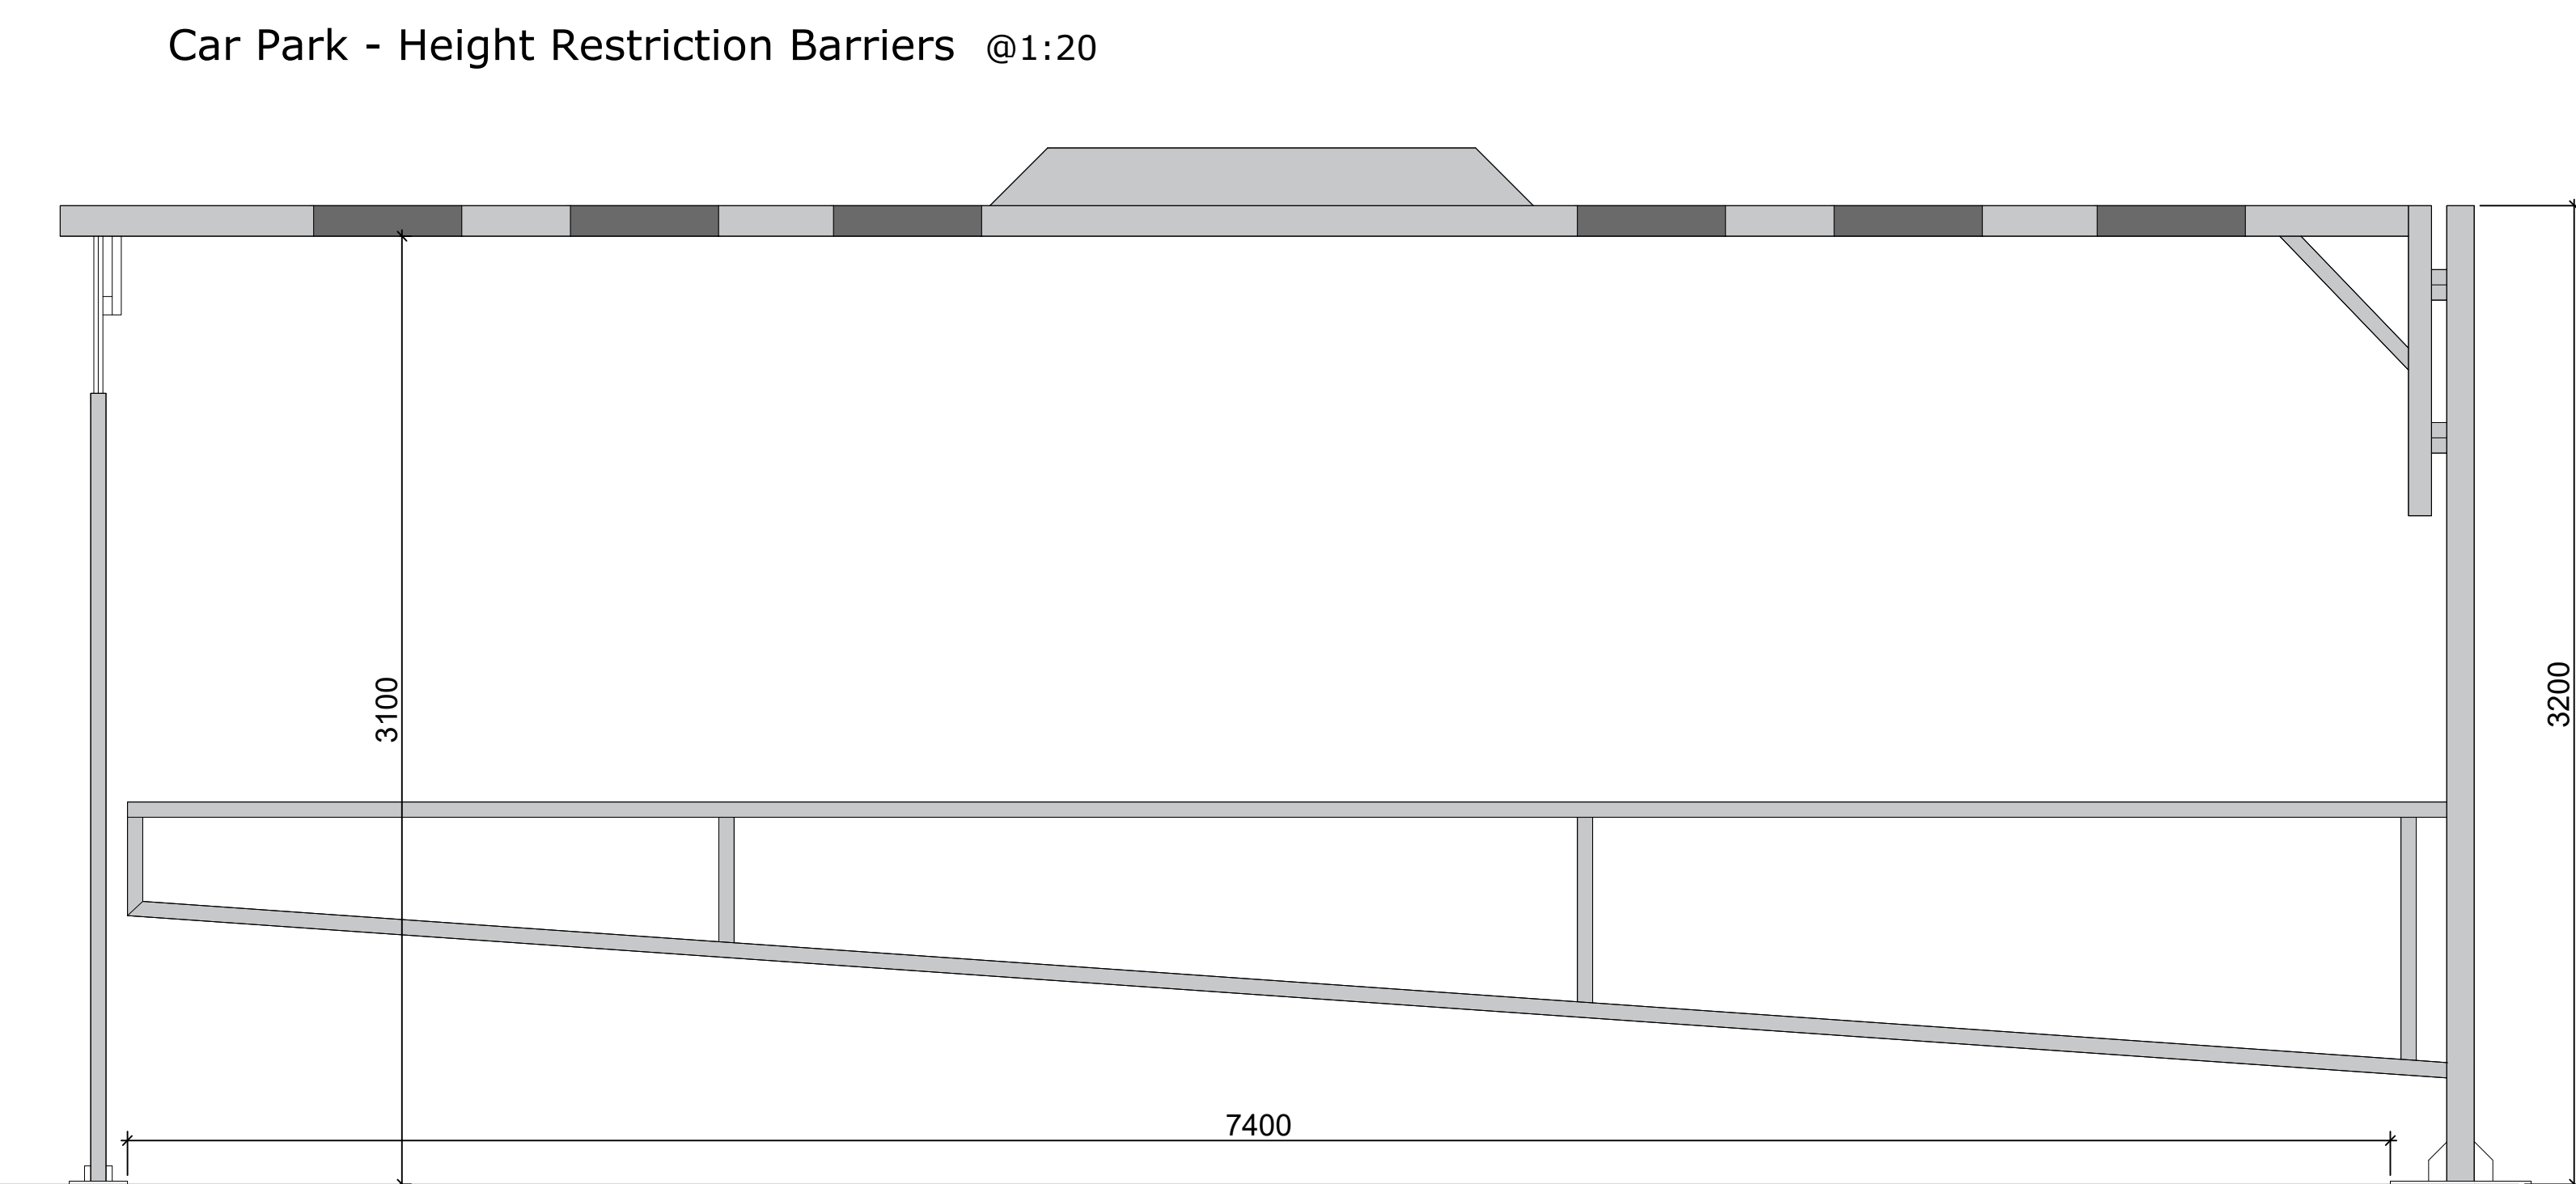
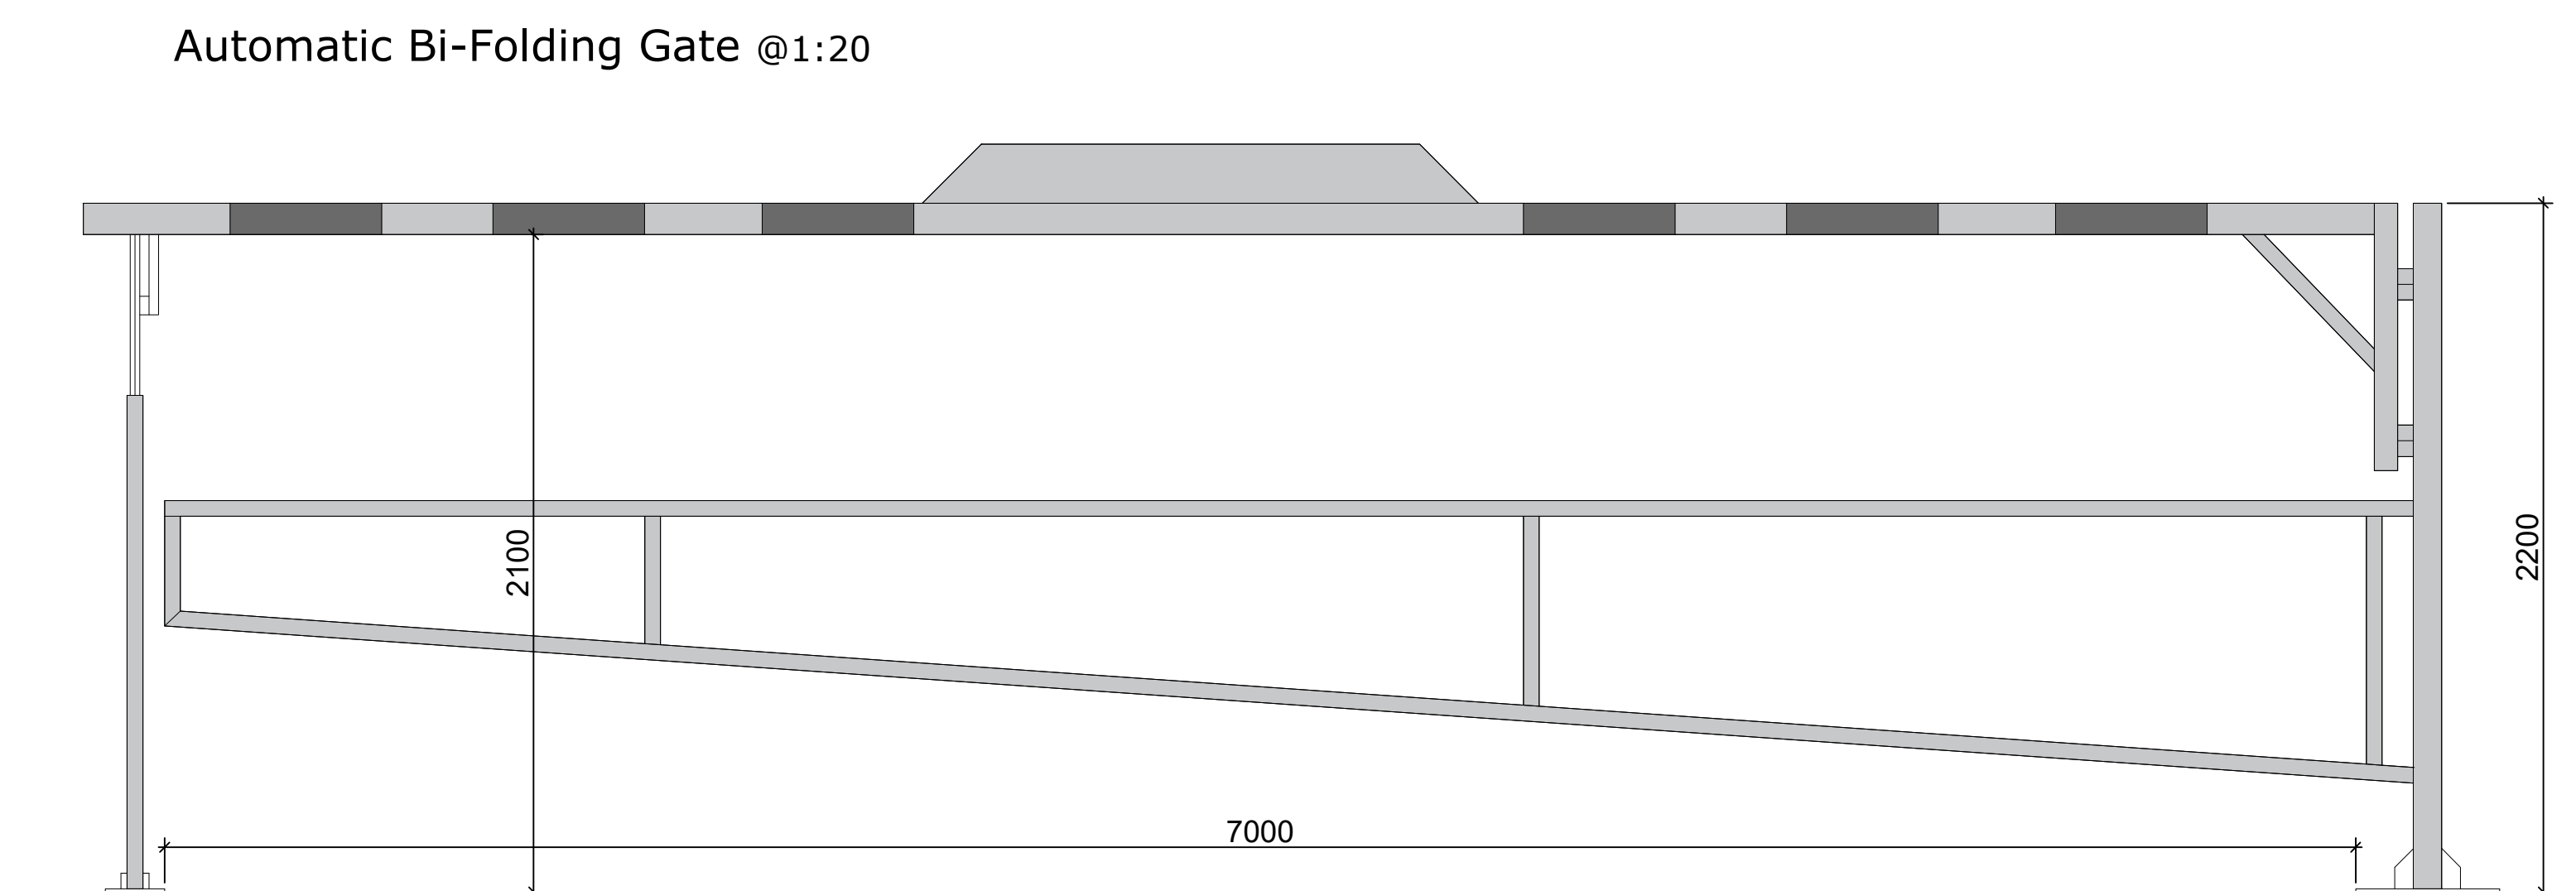



• Dimensions are in millimeters, unless stated otherwise.
• It is the recipient's responsibility to print the document to the correct scale.
• All relevant drawings and specifications should be read in conjunction with this drawing.

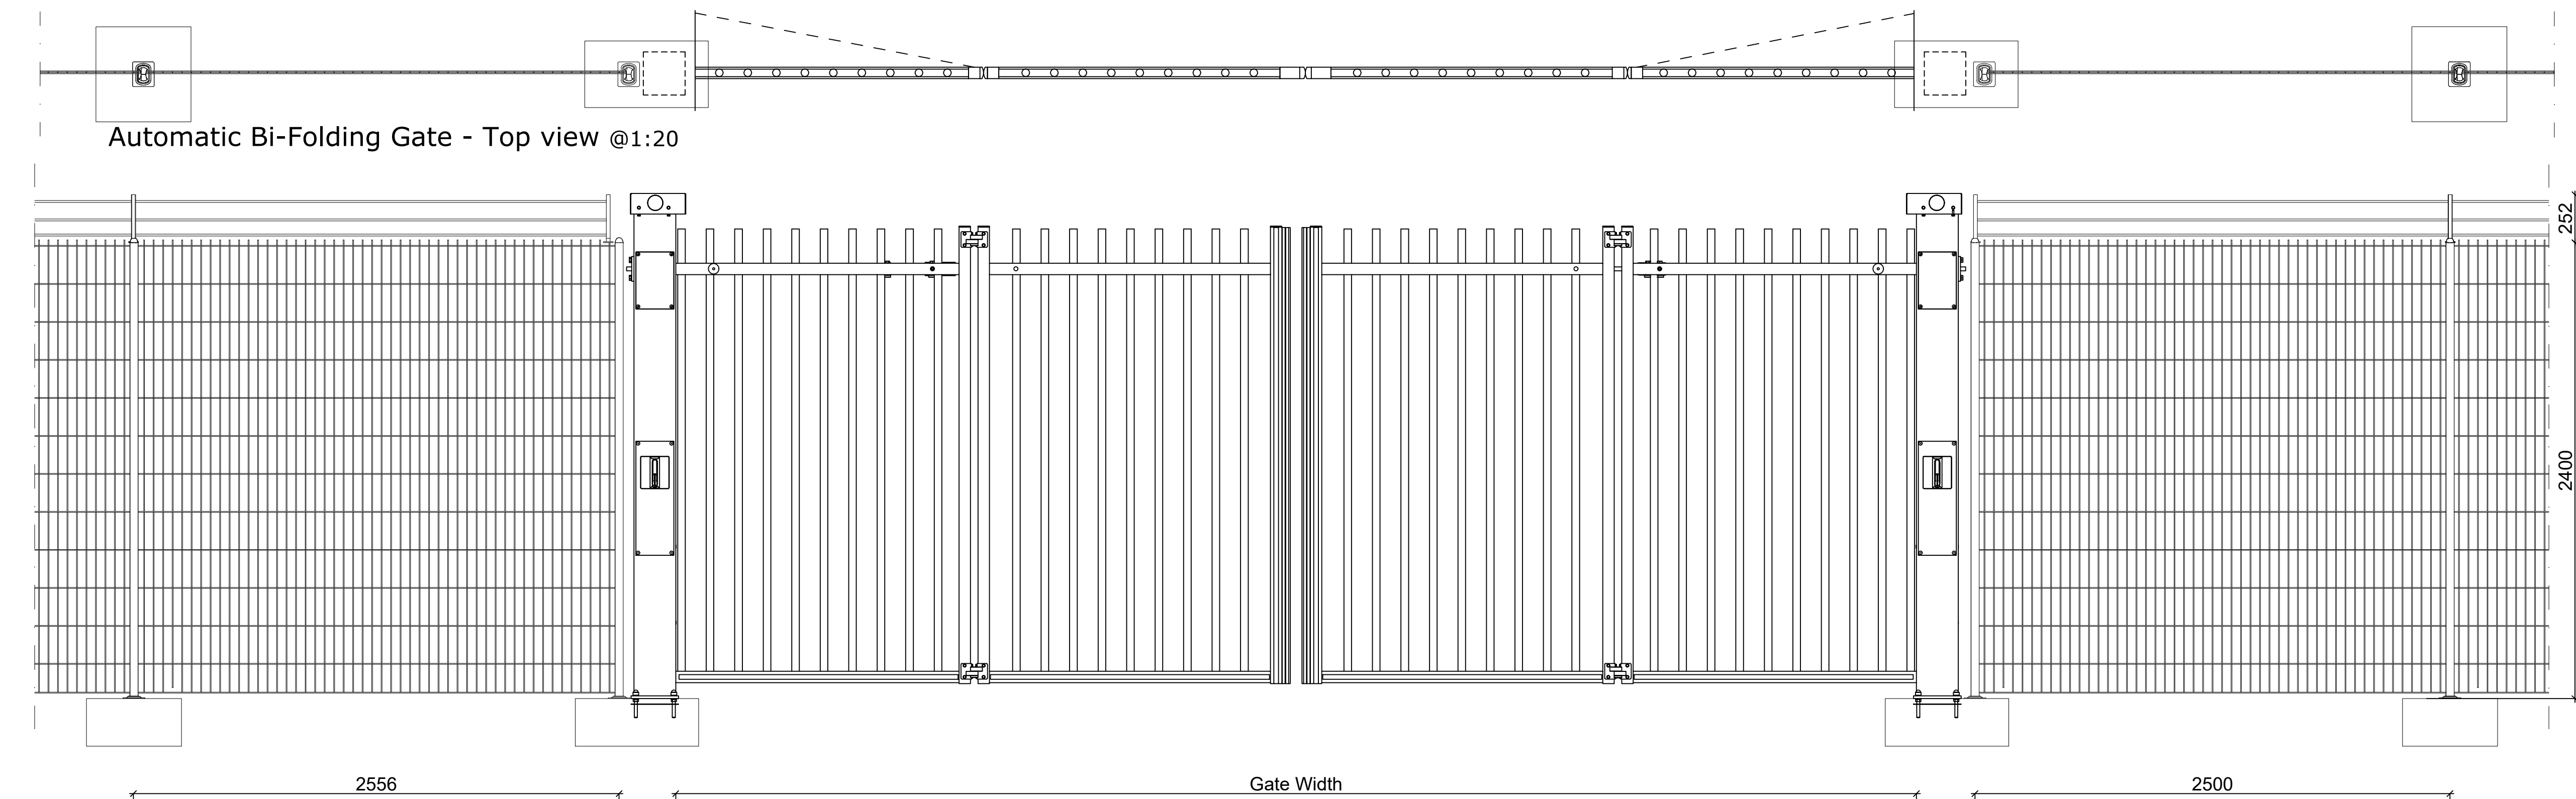


Auto Rising Arm Barrier - Elevation @1:20

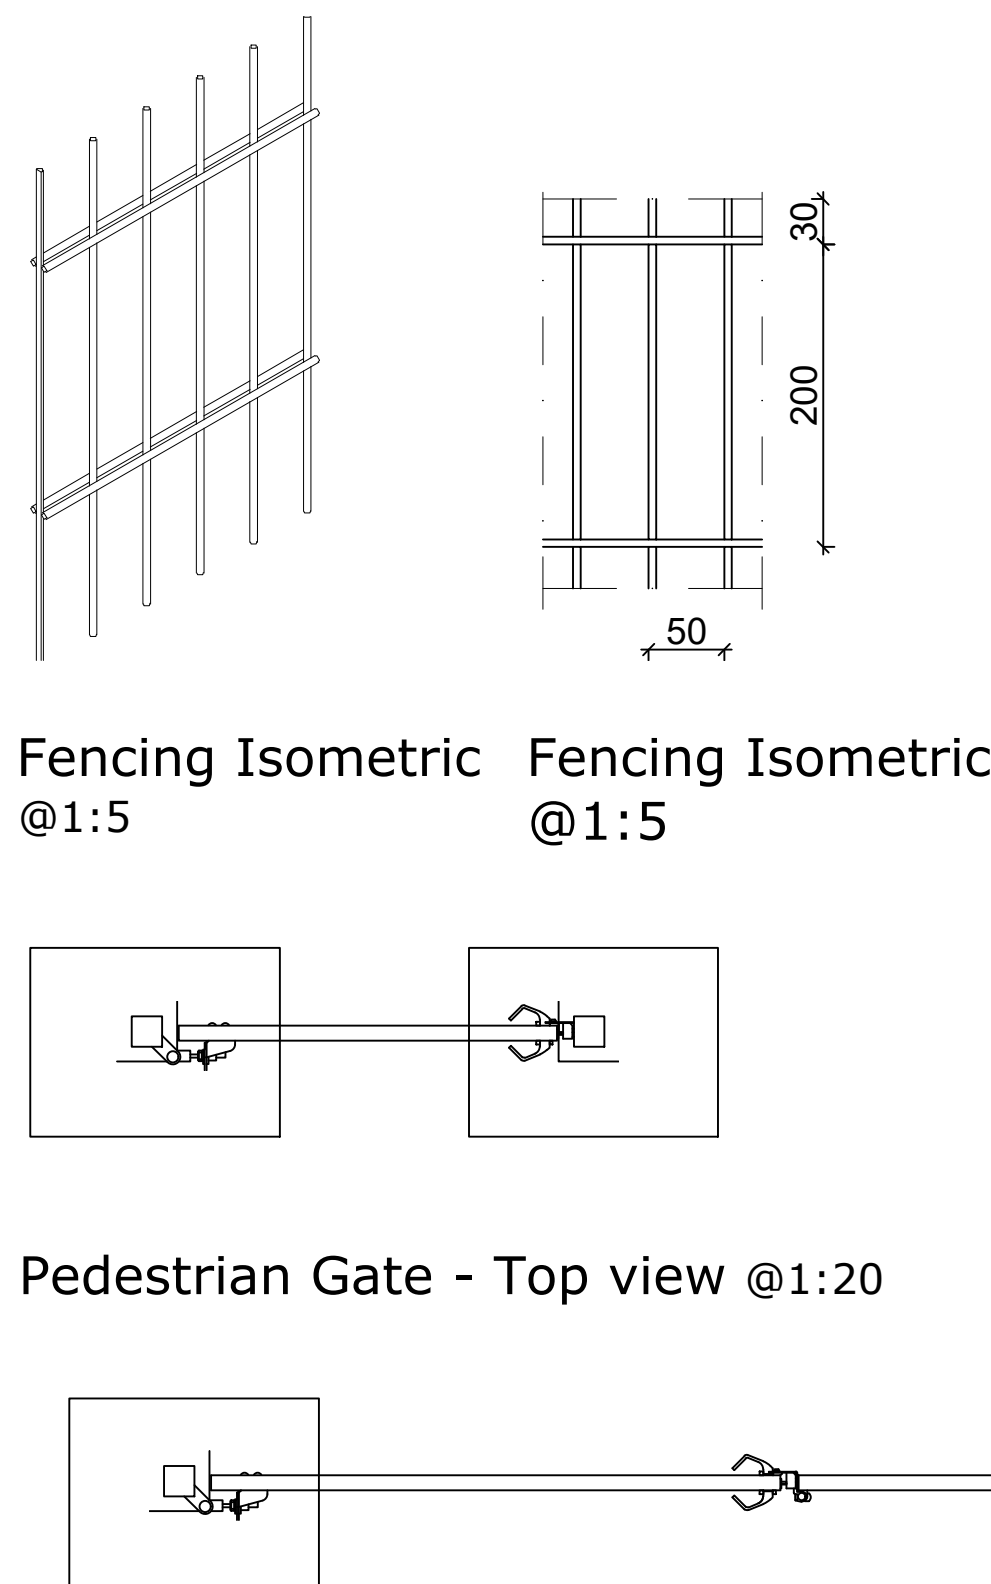


Double Leaf Gate - Top view @1:20

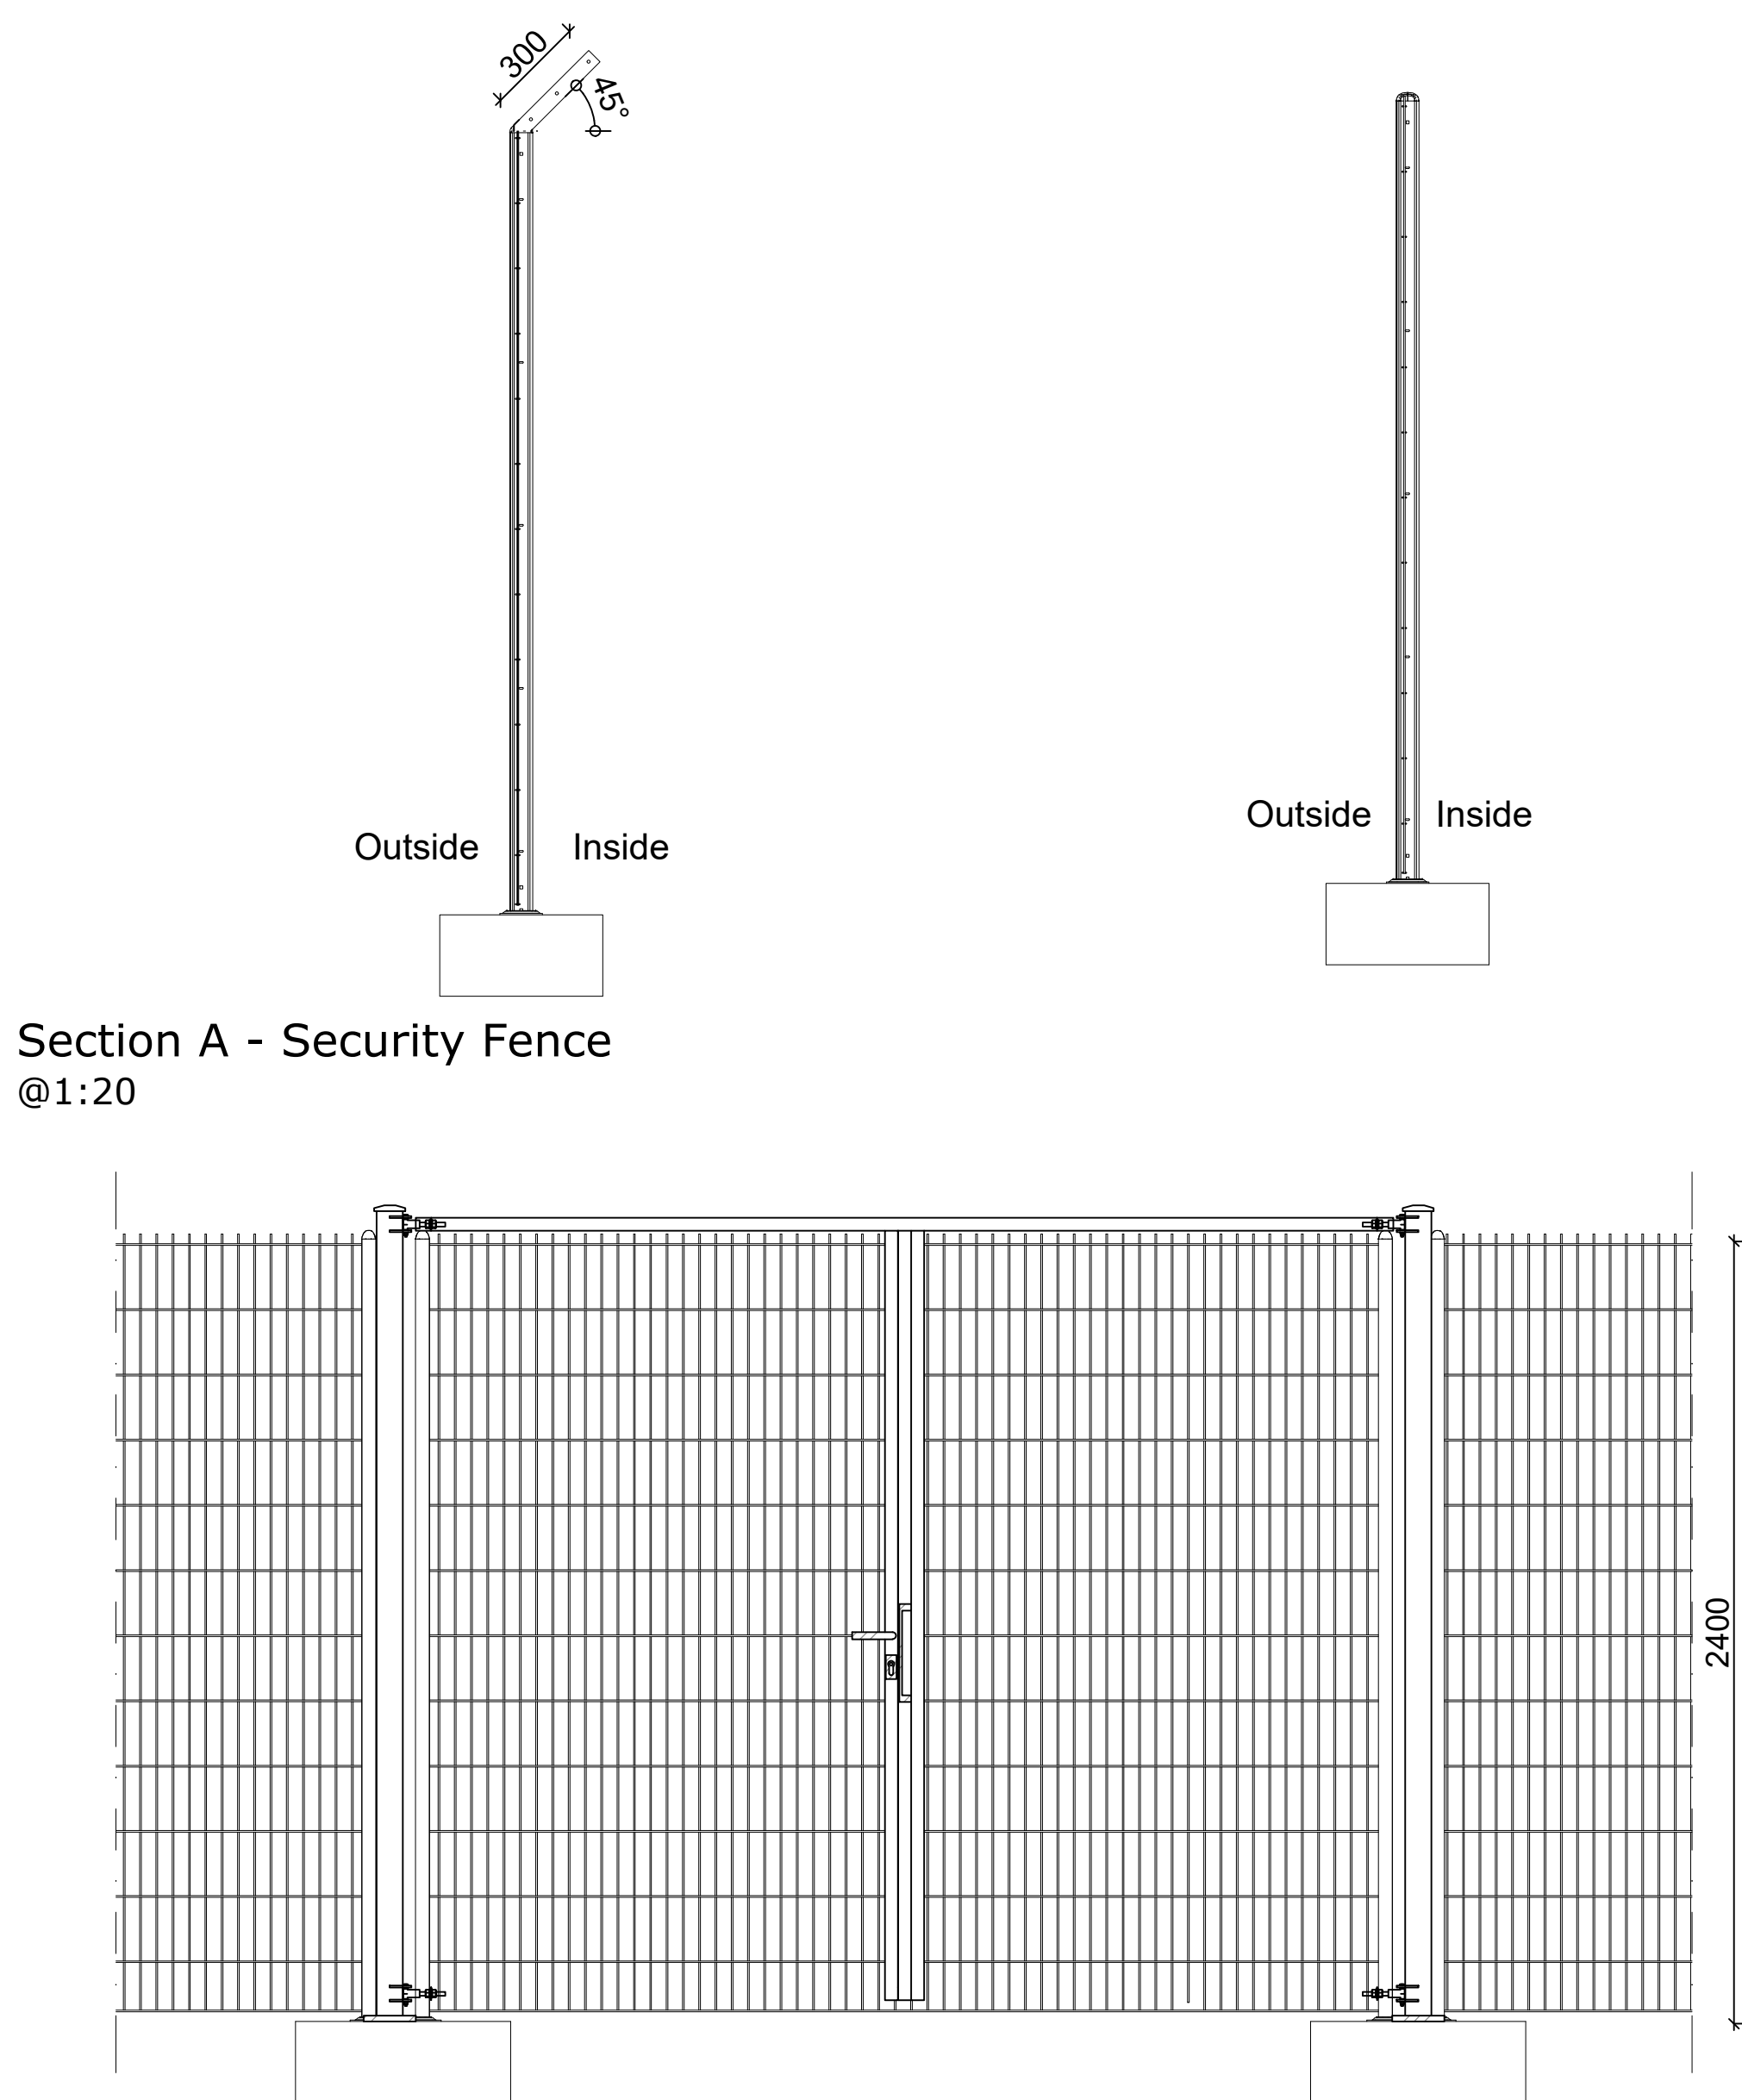


Manual Double Leaf Gate @1:20

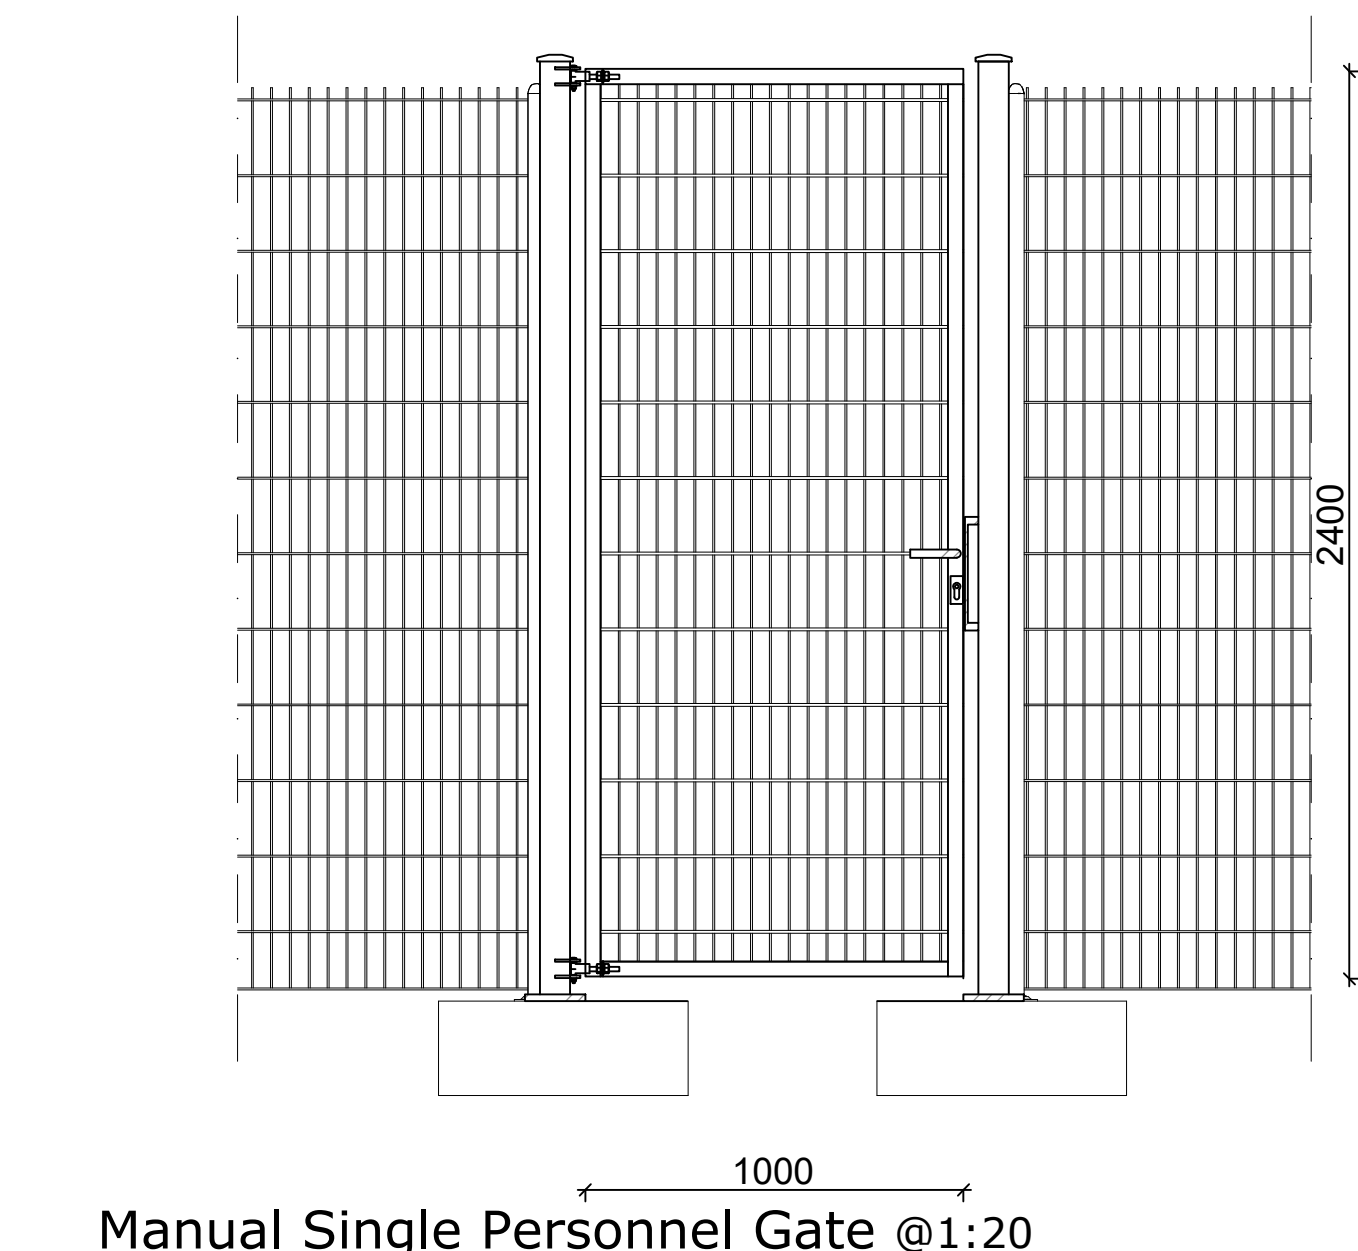


Manual Single Personnel Gate @1:20

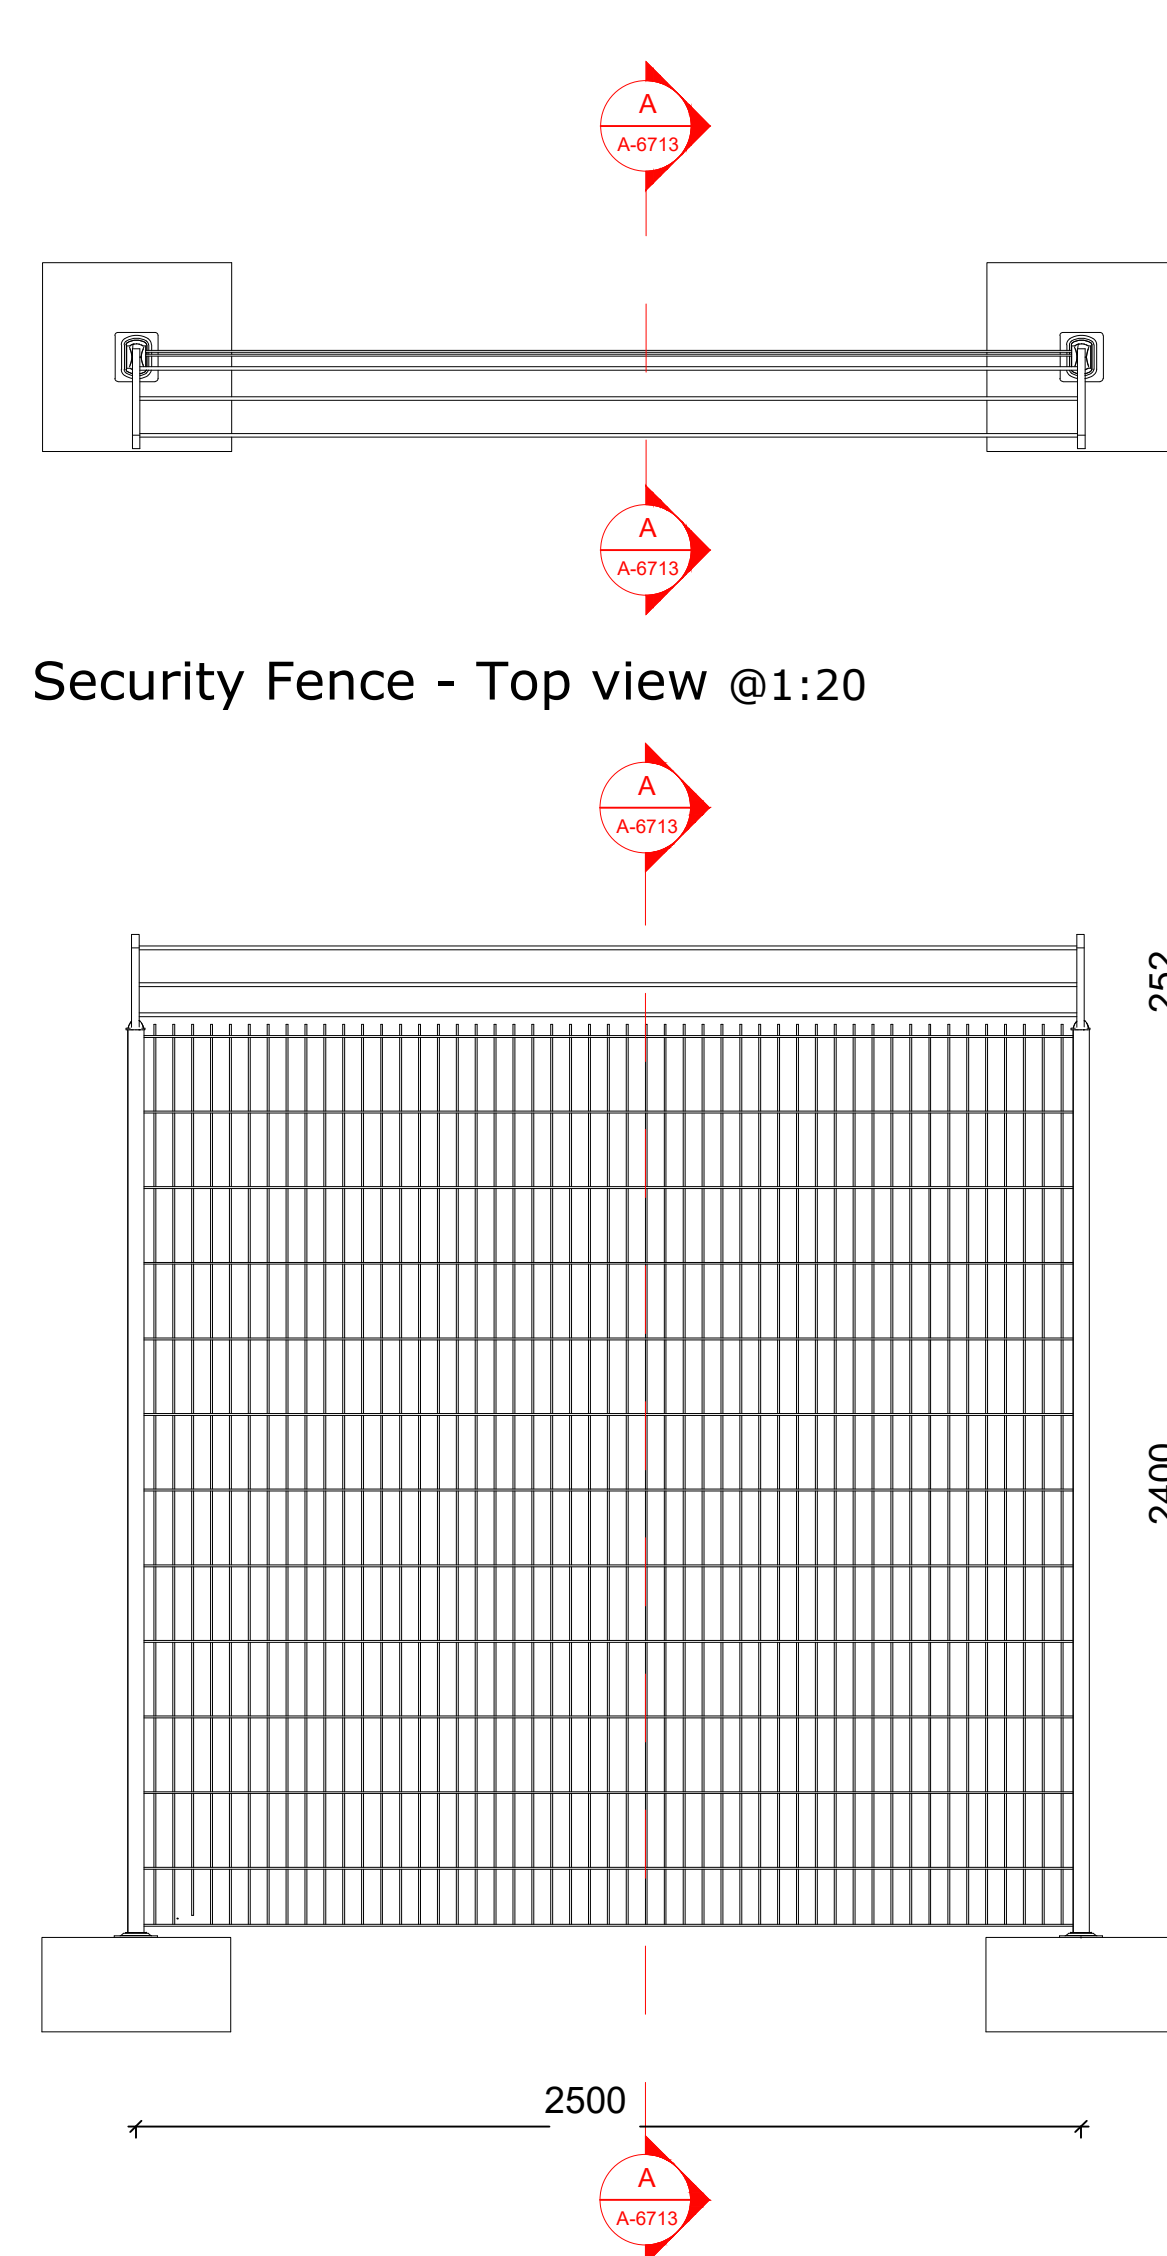


Security Fence - Front view @1:20

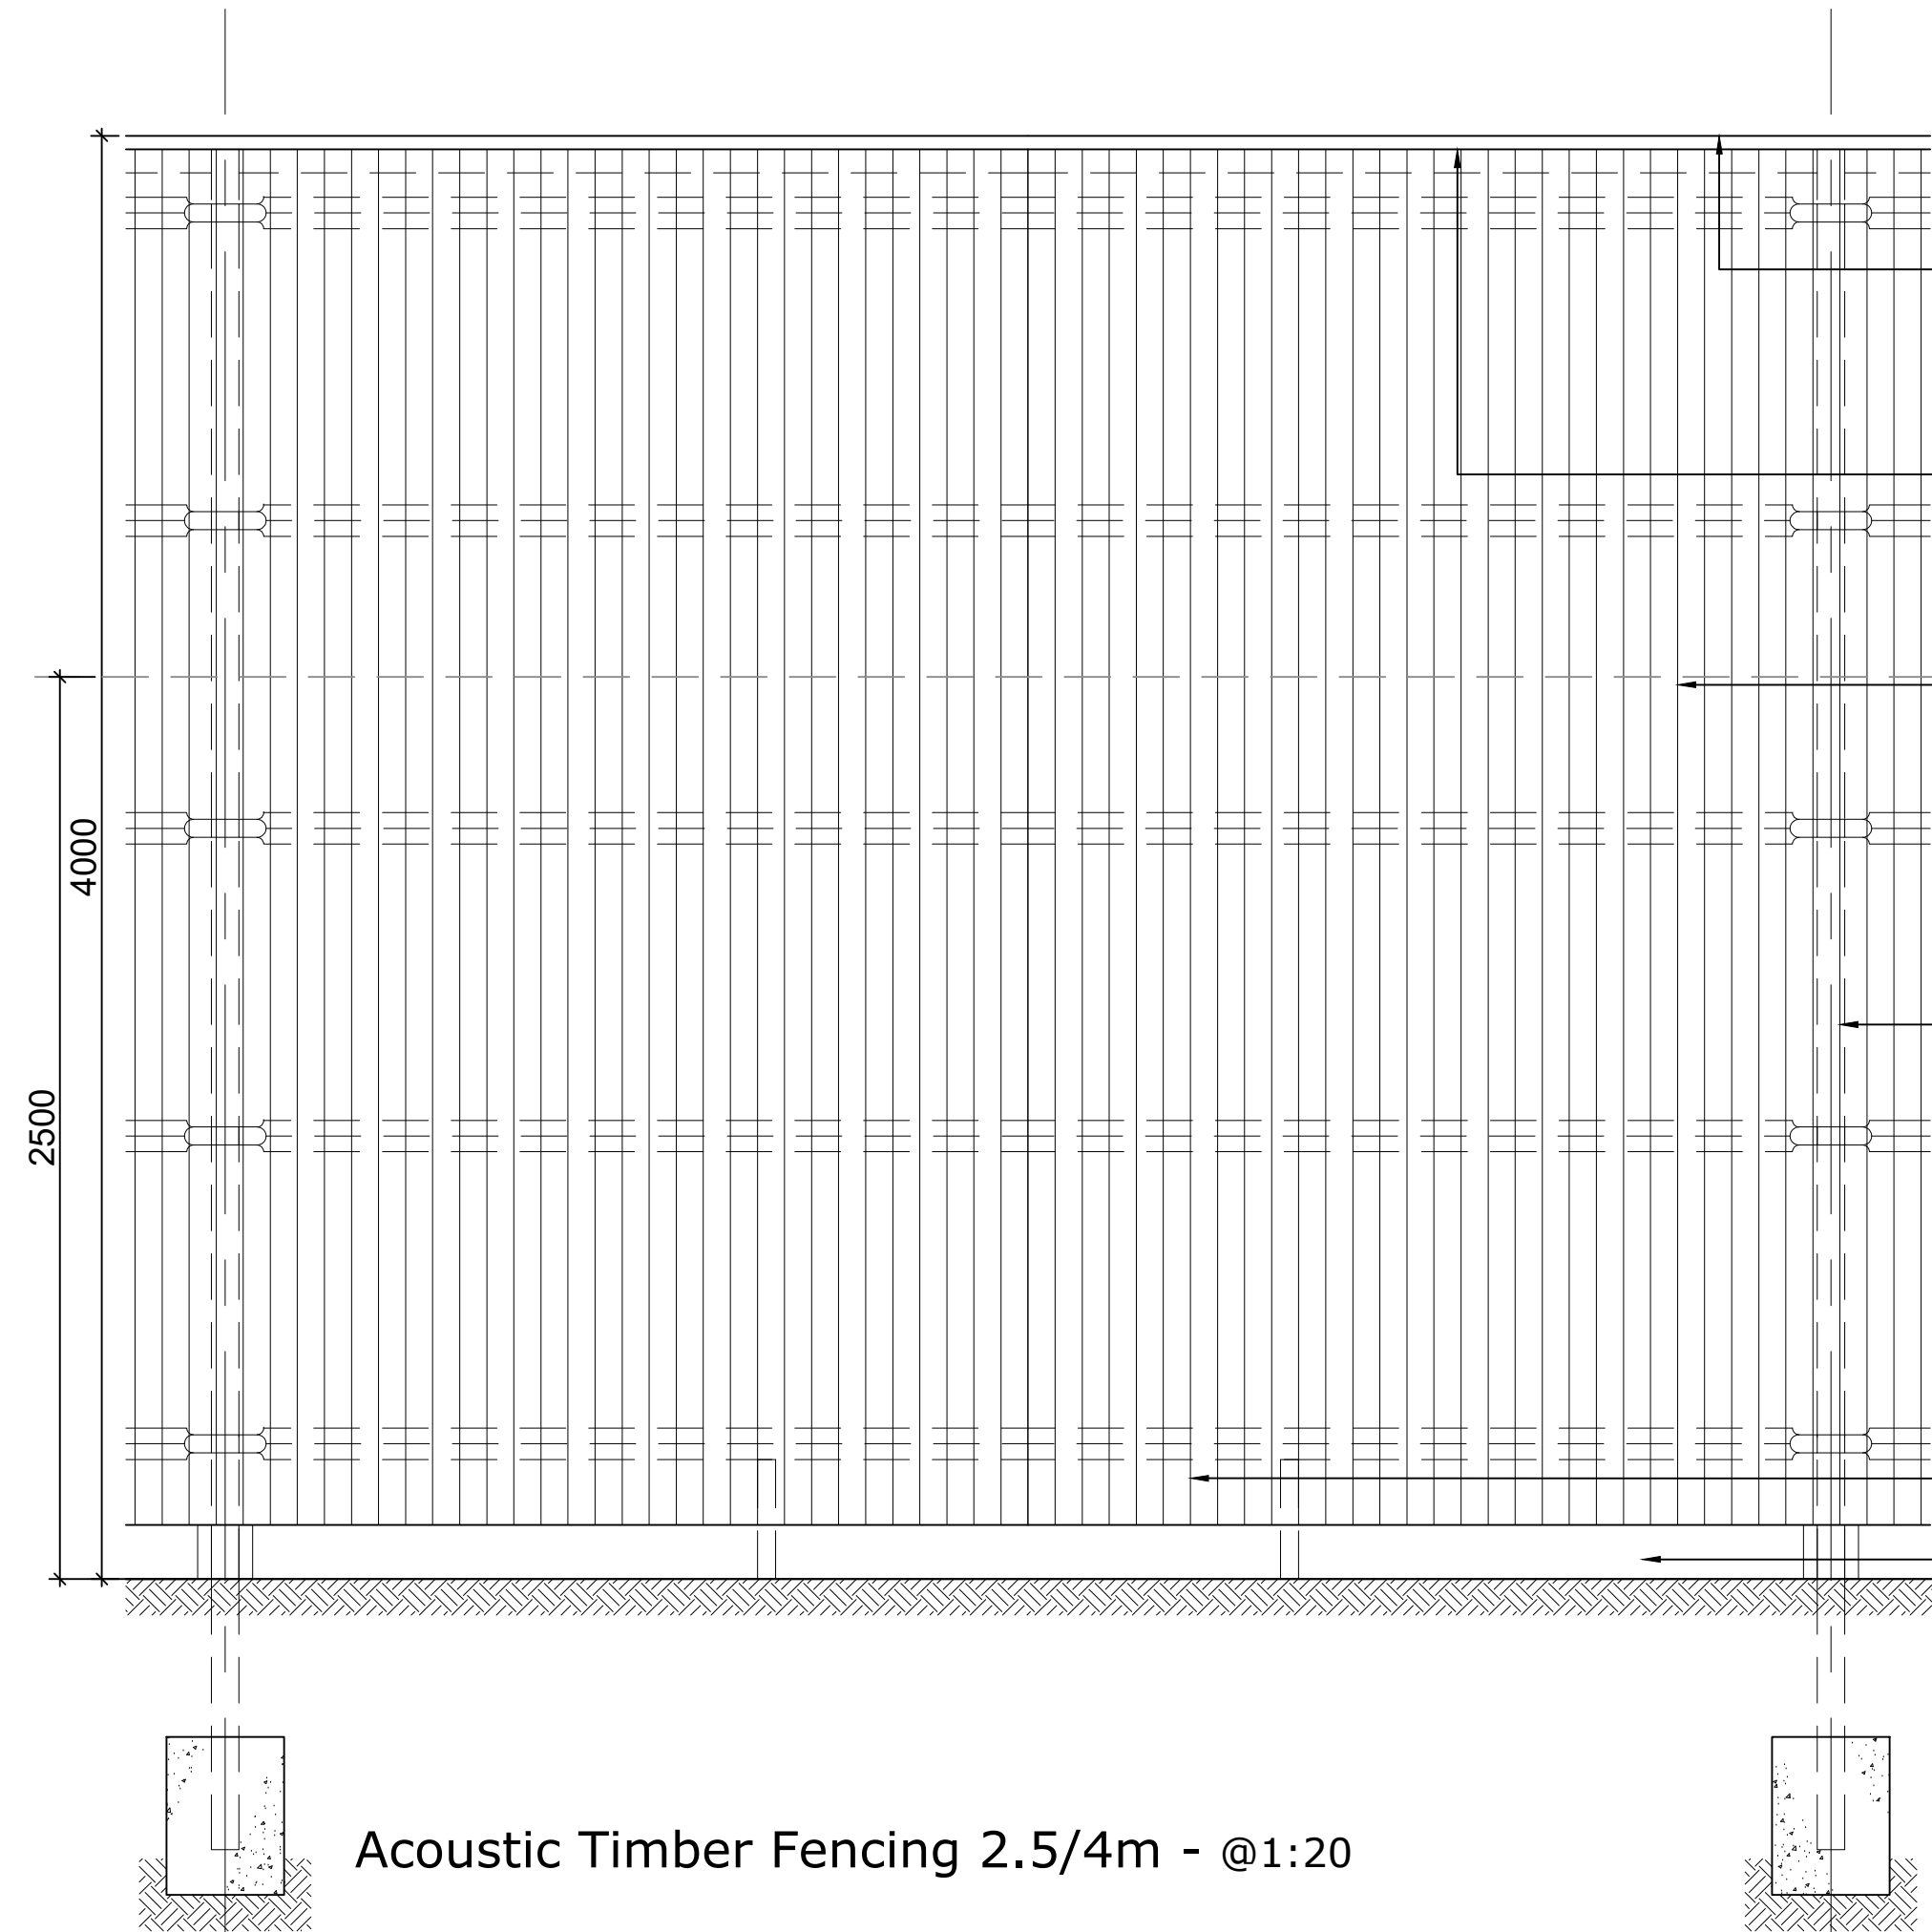


Acoustic Timber Fencing 2.5/4m - @1:20

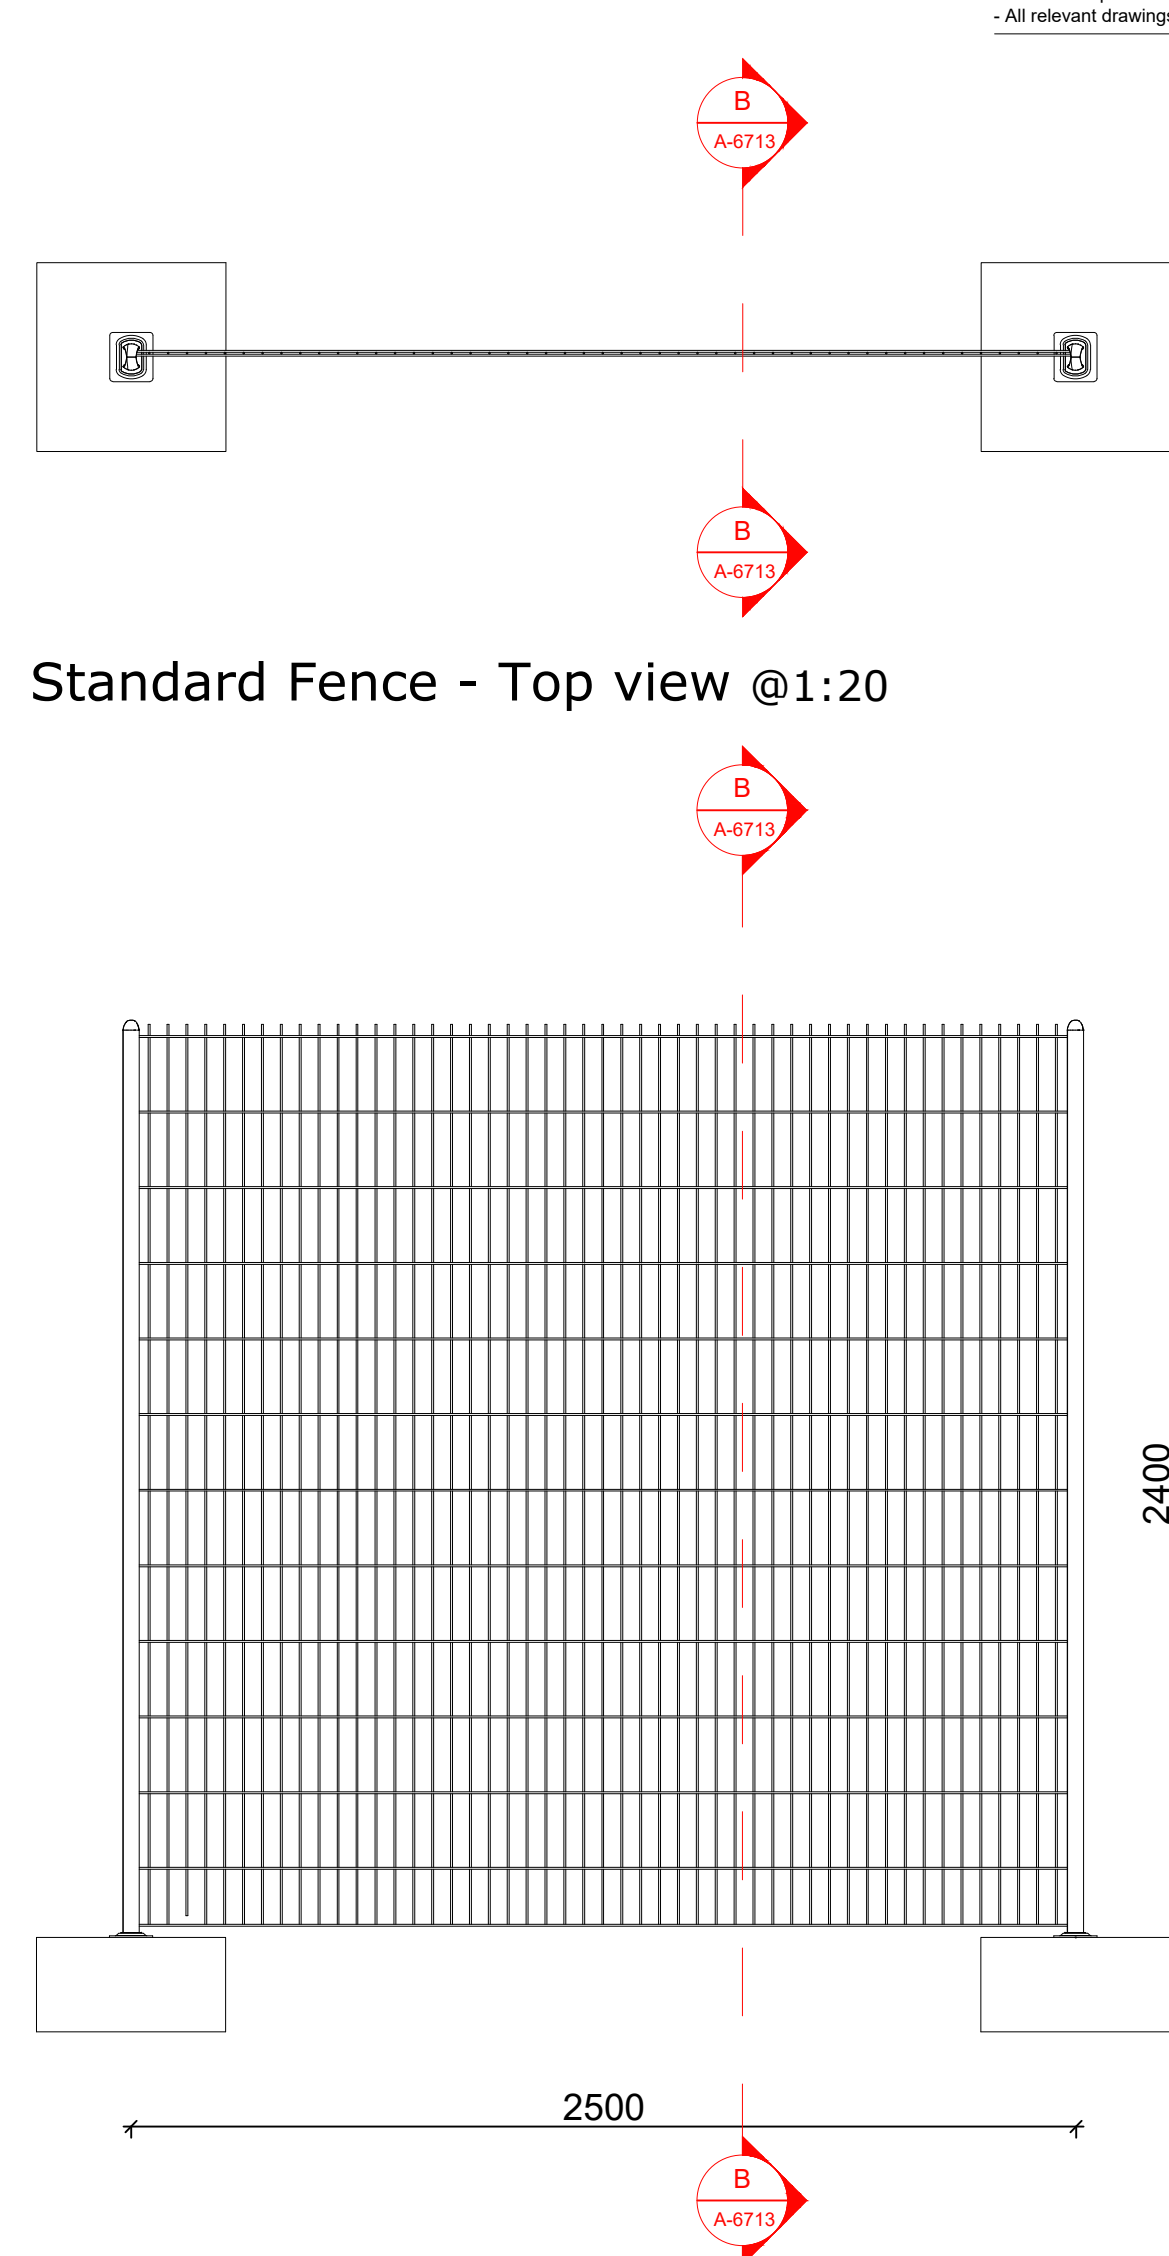


Standard Fence - Front view @1:20

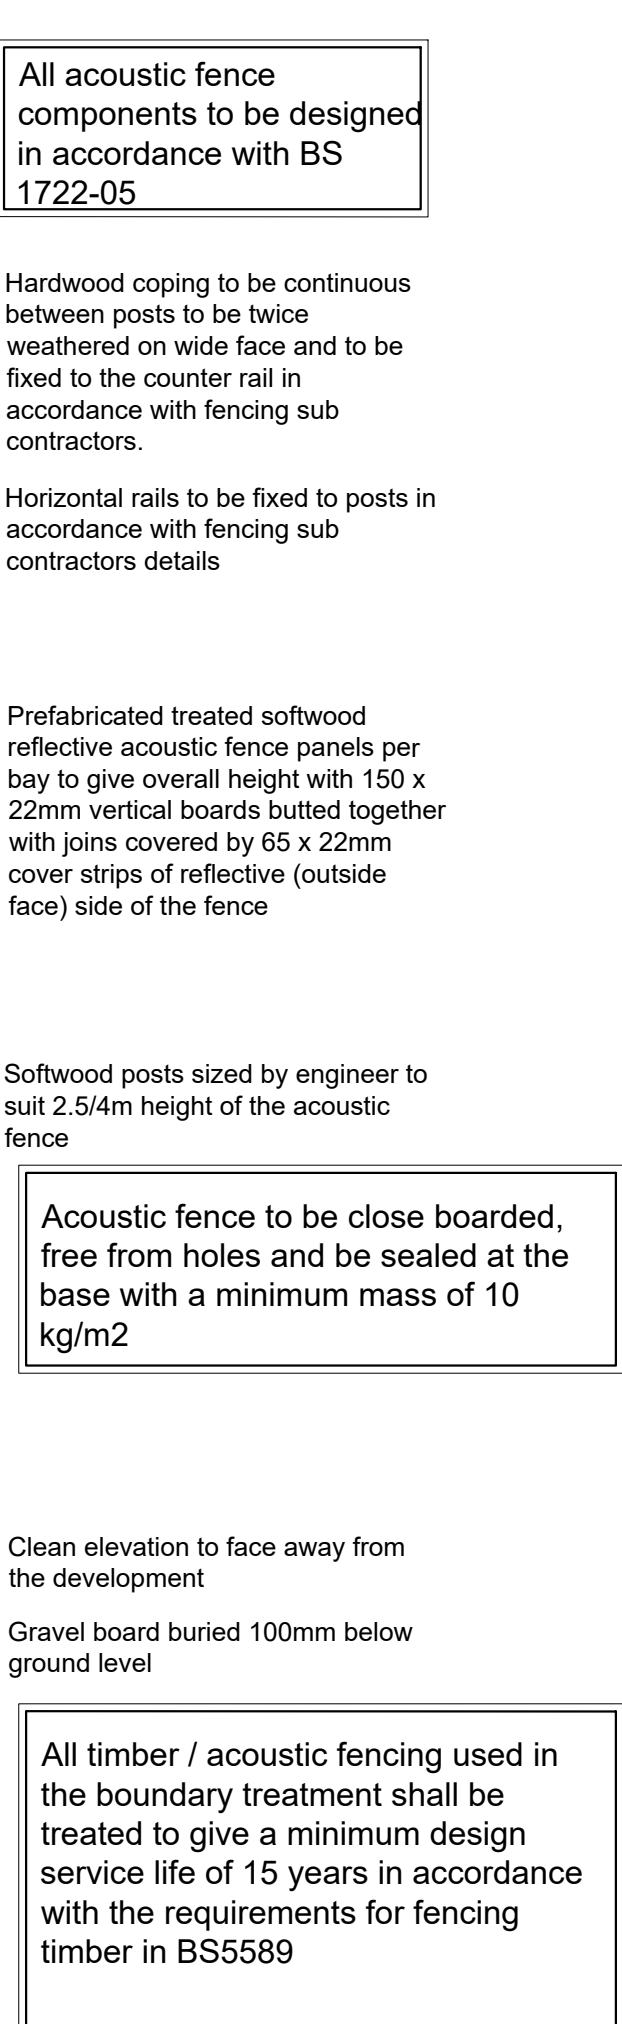


Acoustic Timber Fencing 2.5/4m - @1:20

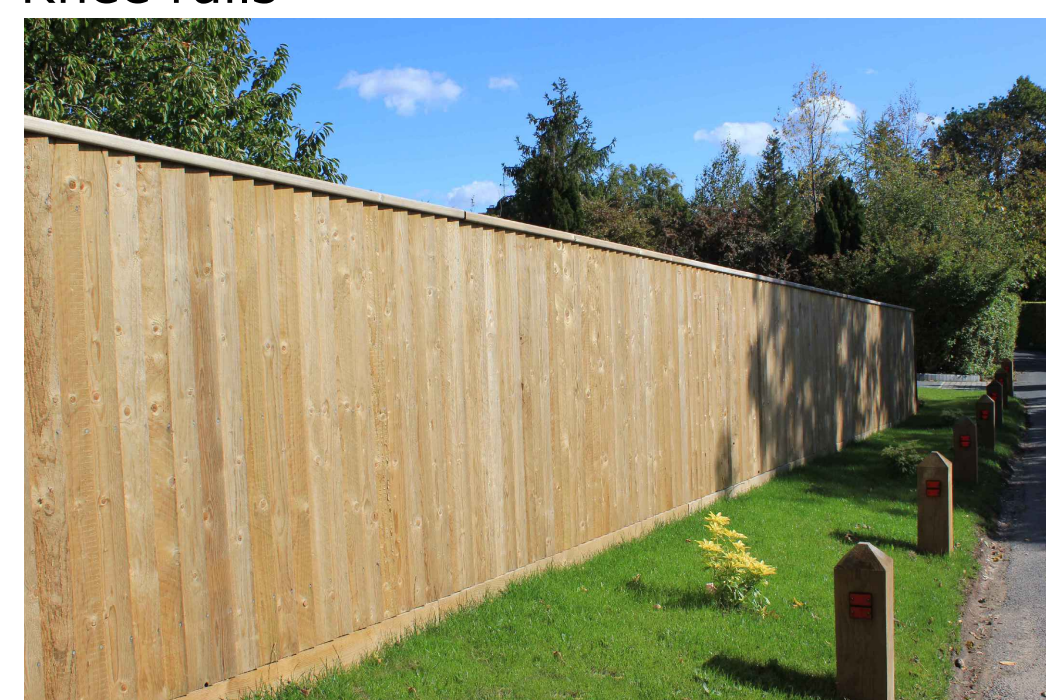

Timber fencing to full extent of M62 - 2.0m High

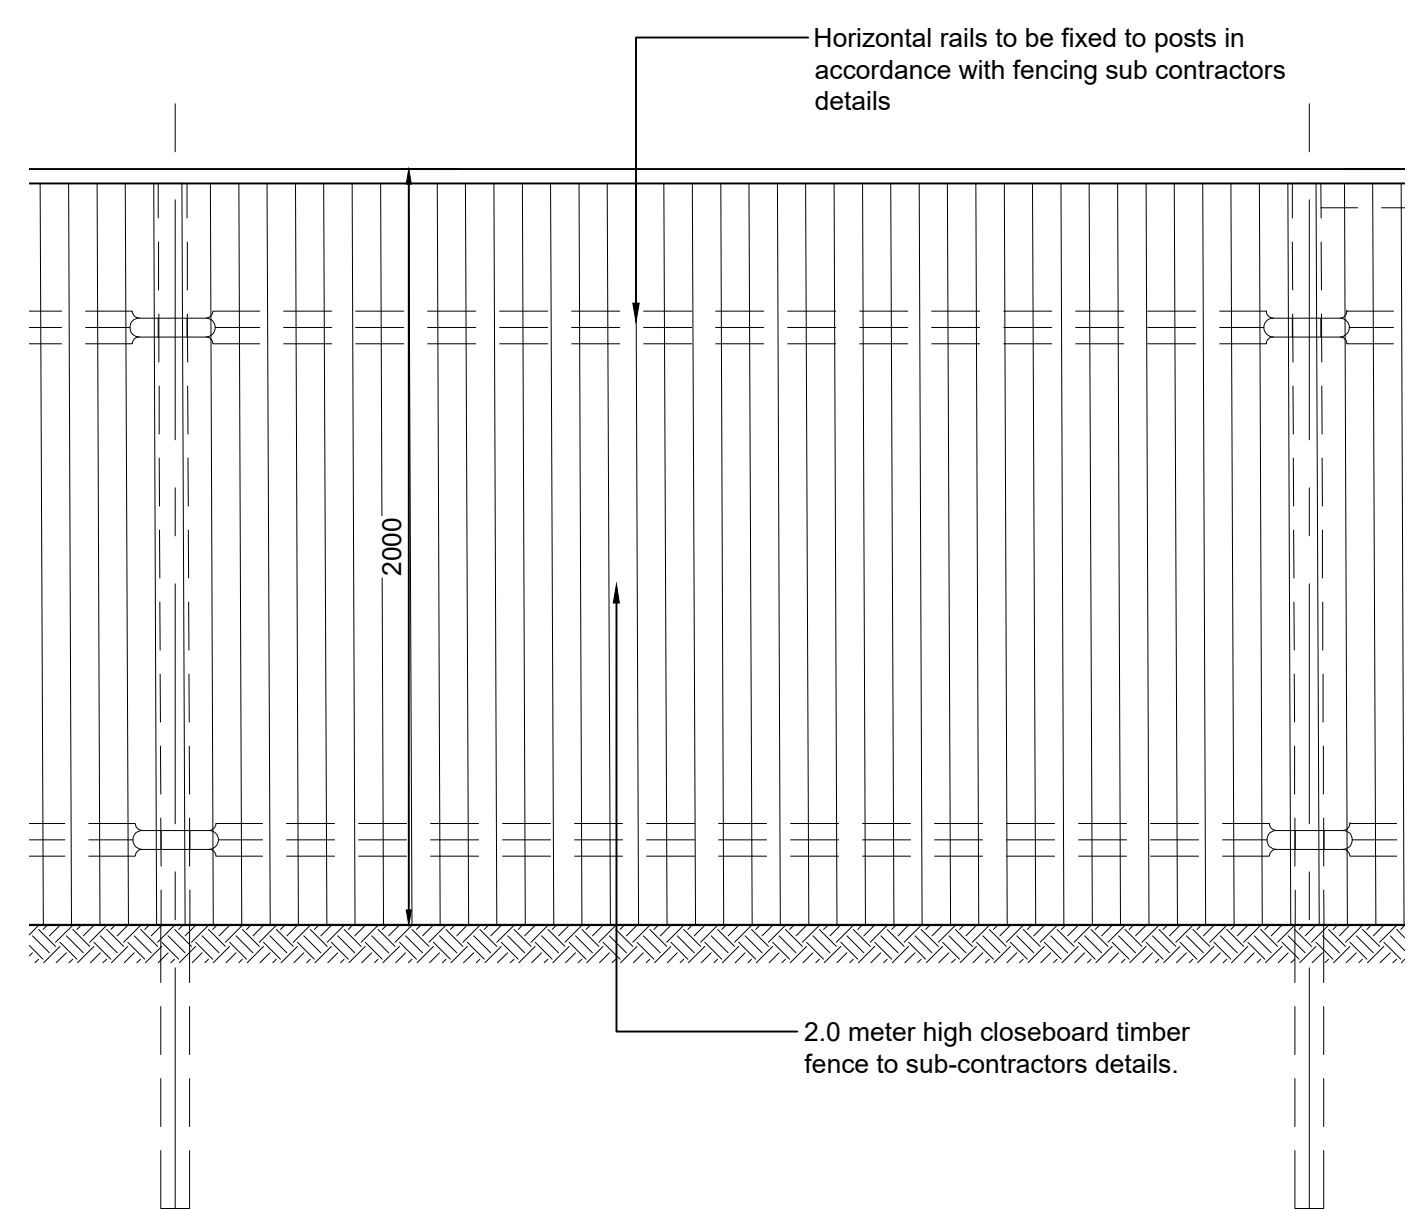

Timber Fencing @1:20

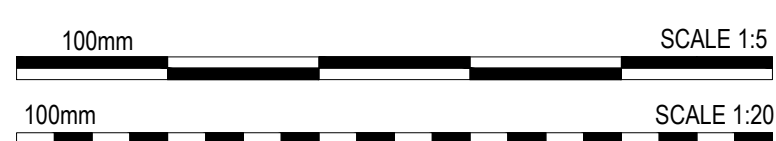

PLANNING

THIS DRAWING IS FOR INFORMATION ONLY AND SHOULD NOT BE USED FOR ANY OTHER PURPOSE

rev	amendments	by	chk	date

Phase 2, Symmetry Park, Merseyside
Unit 2 - Fencing Details (2 of 2)

TRITAX SYMMETRY
A TRITAX BIG BOX COMPANY

umc architects
3rd Floor, Manchester Club, 81 King Street, Manchester, M2 4AH
t: +44 (0)161 413 0550 e: info@umcarchitects.com

Drawing Status:	Planning
Drawn / Checked:	HY / DEB
Date:	13/06/2021
Scale:	1:500 A0
Drawing no:	Revision:
21351	P0703 G