



- Dimensions are in millimeters, unless stated otherwise.
- Scaling of this drawing is not recommended.
- It is the recipients responsibility to print this document to the correct scale.
- All relevant drawings and specifications should be read in conjunction with this drawing.

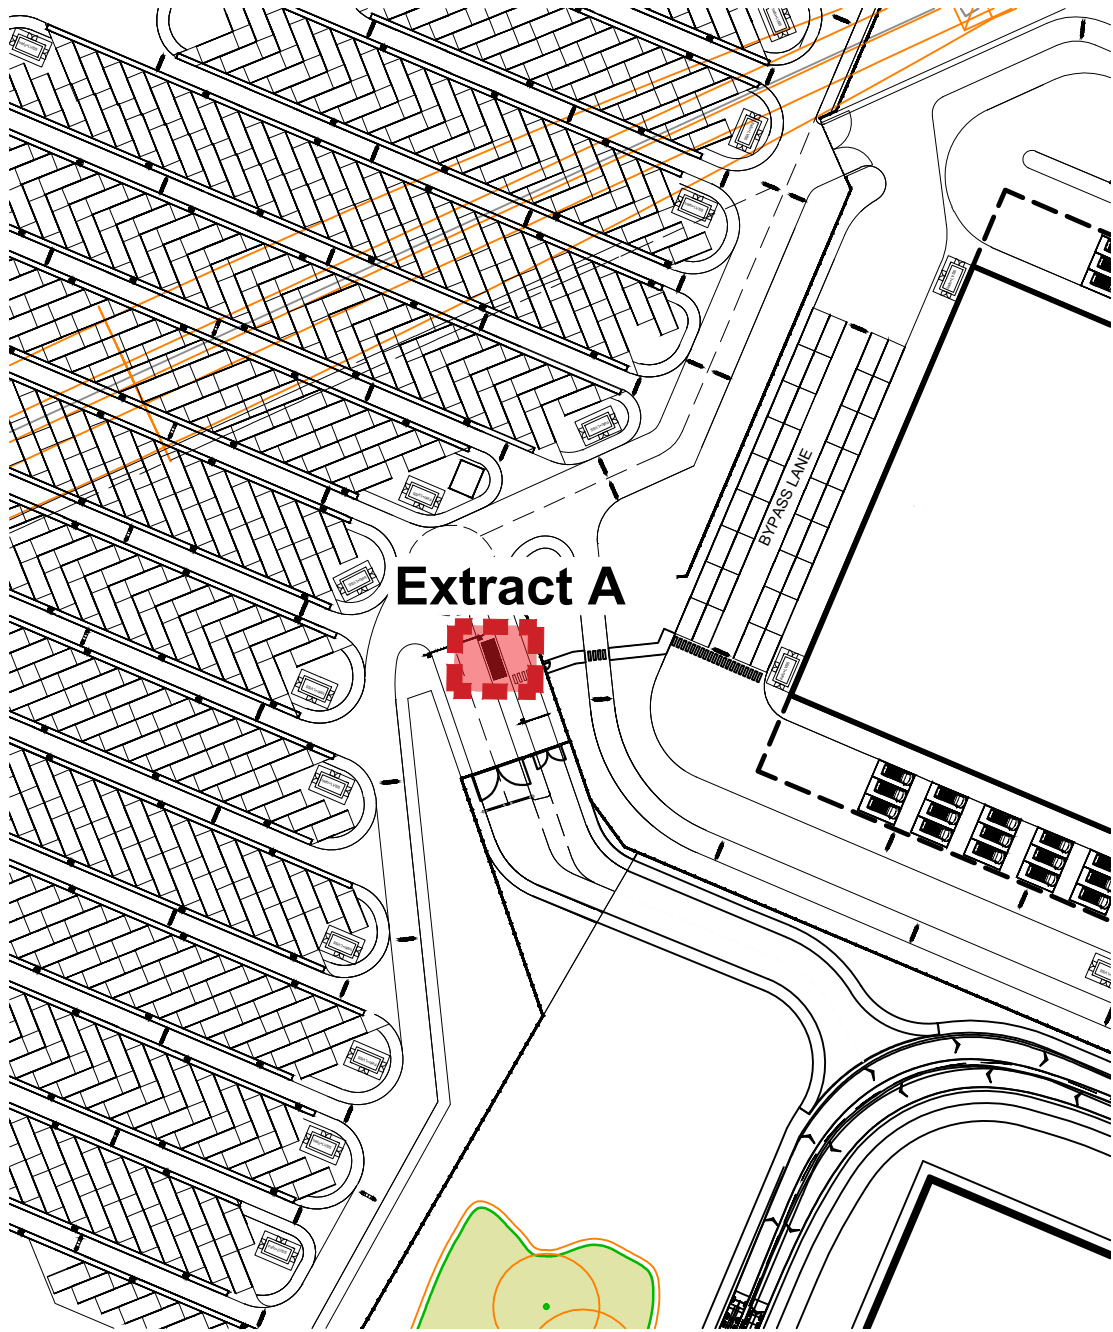


Key Plan Scale 1:1250




Denotes Location of Gatehouses

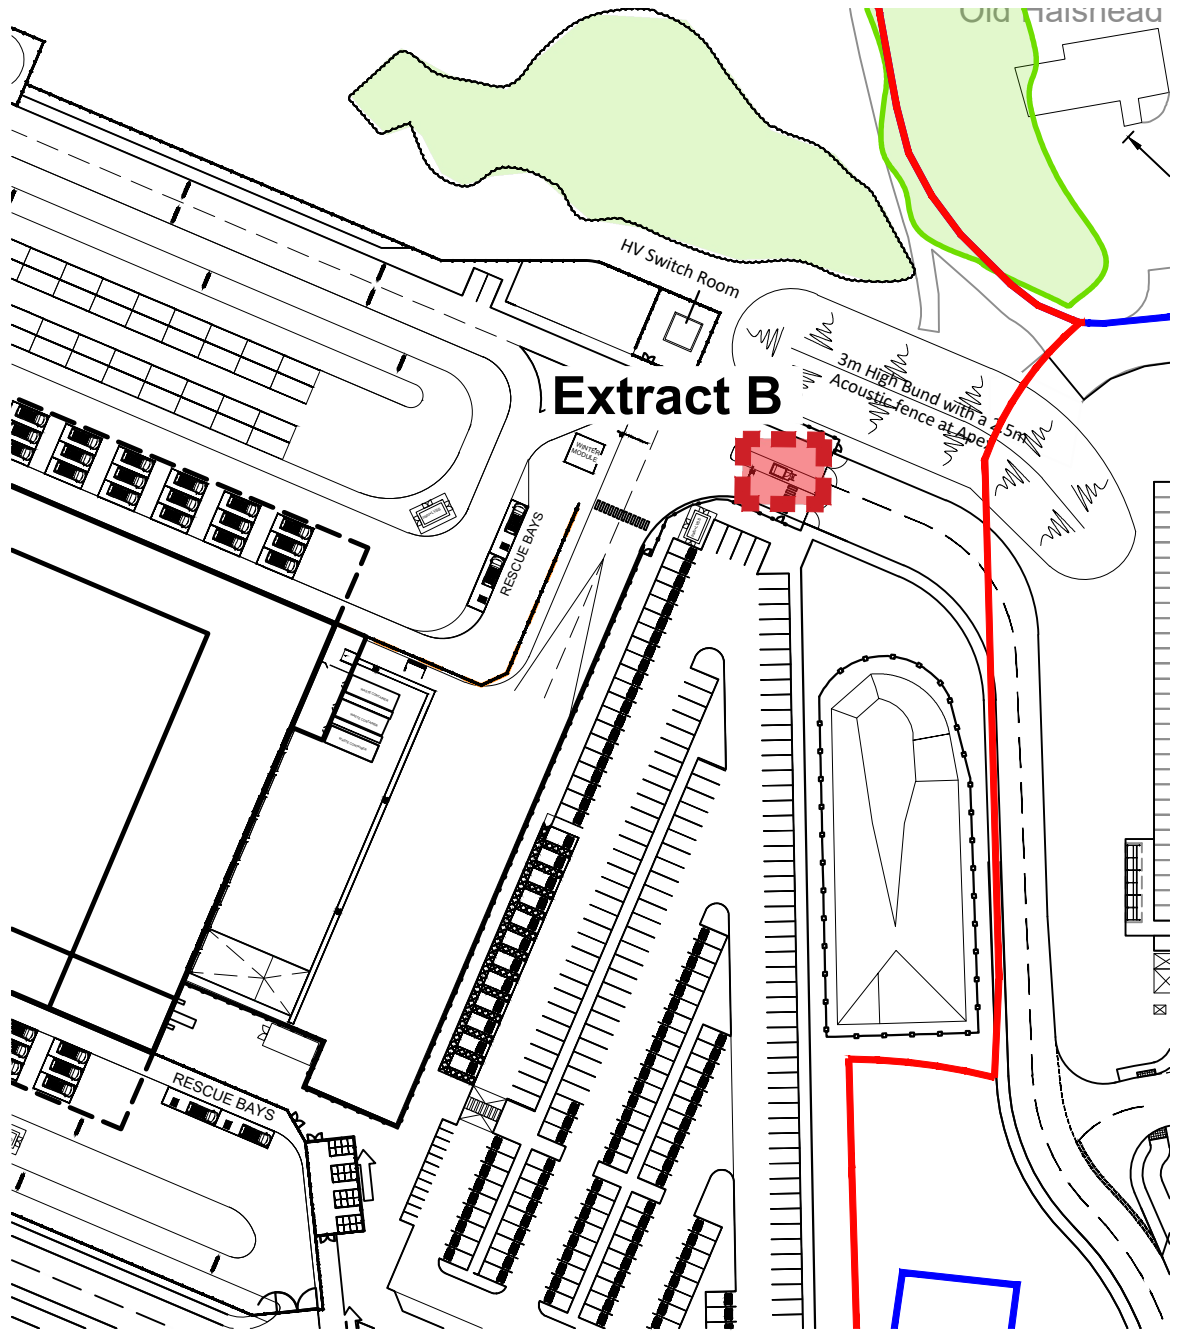


Key Plan Scale 1:1250

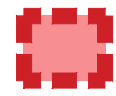


Denotes Location of Gatehouses

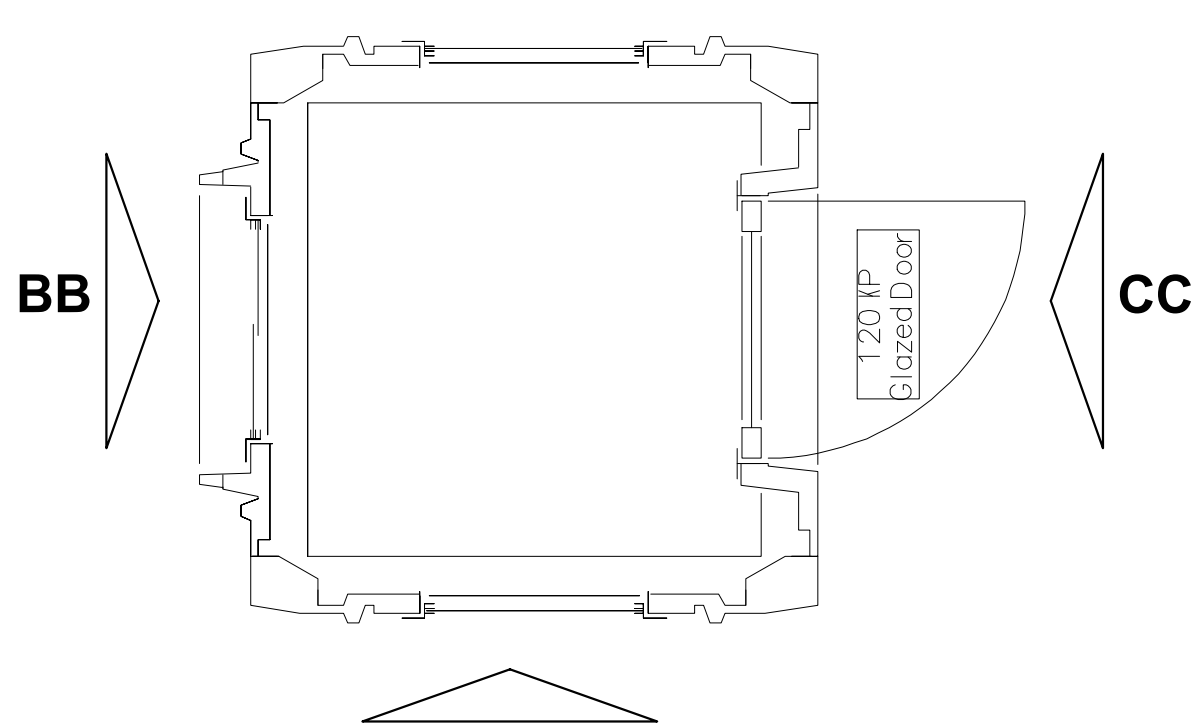


Gatehouse Plan Extract B Scale 1:20

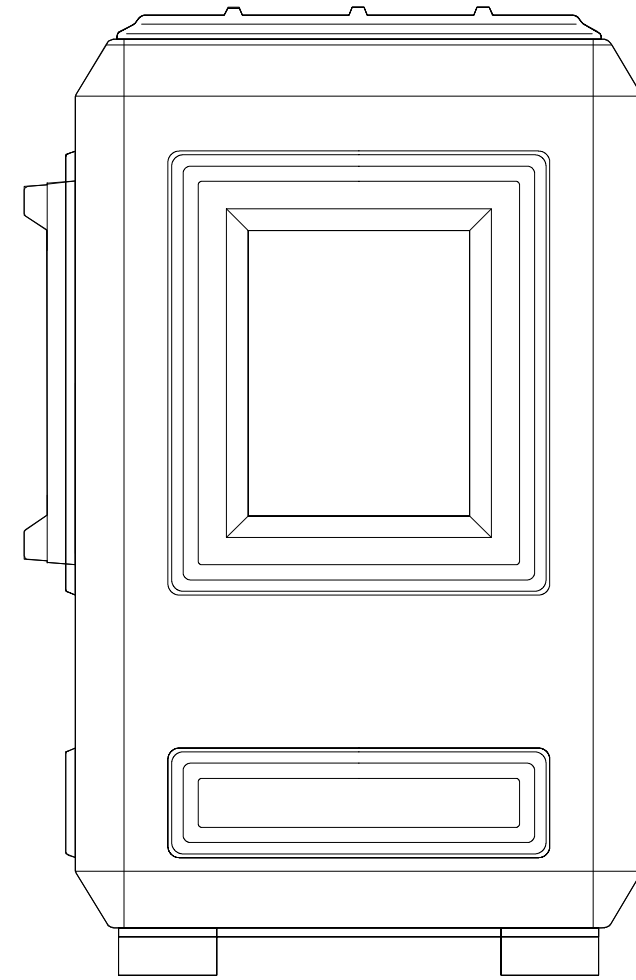

Elevation AA Scale 1:20

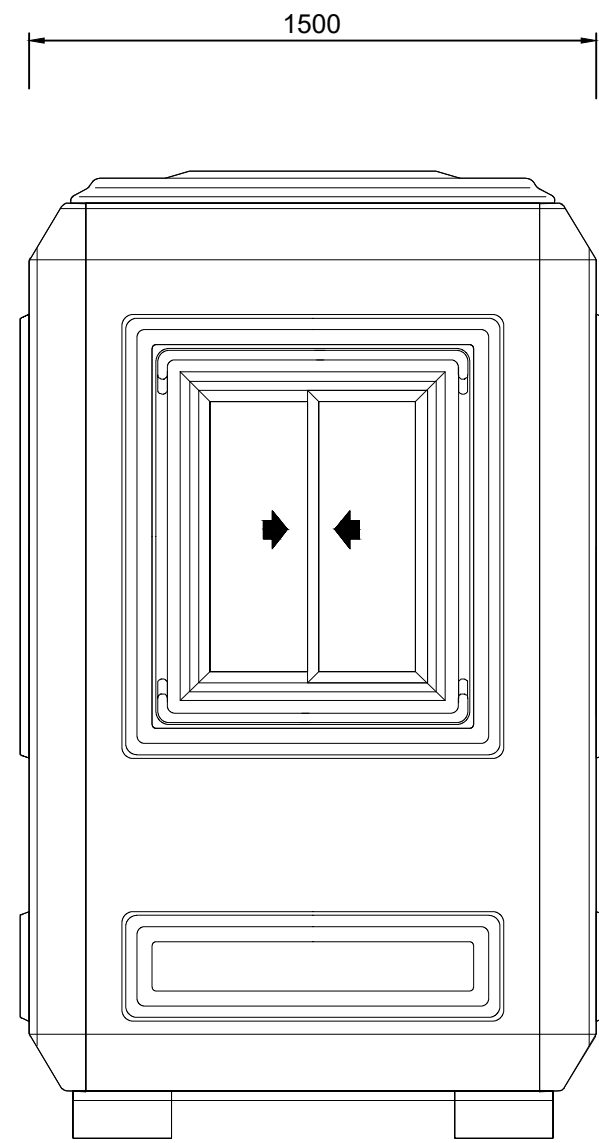


Elevation BB Scale 1:20

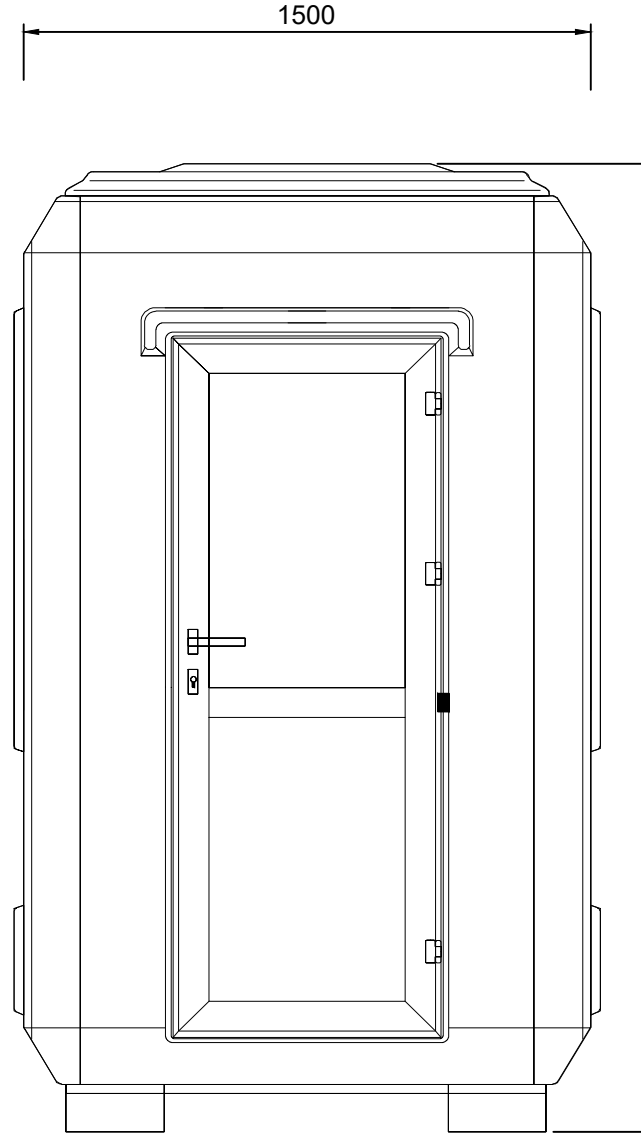


Elevation CC Scale 1:20




Masterplan Boundary
Application Boundary

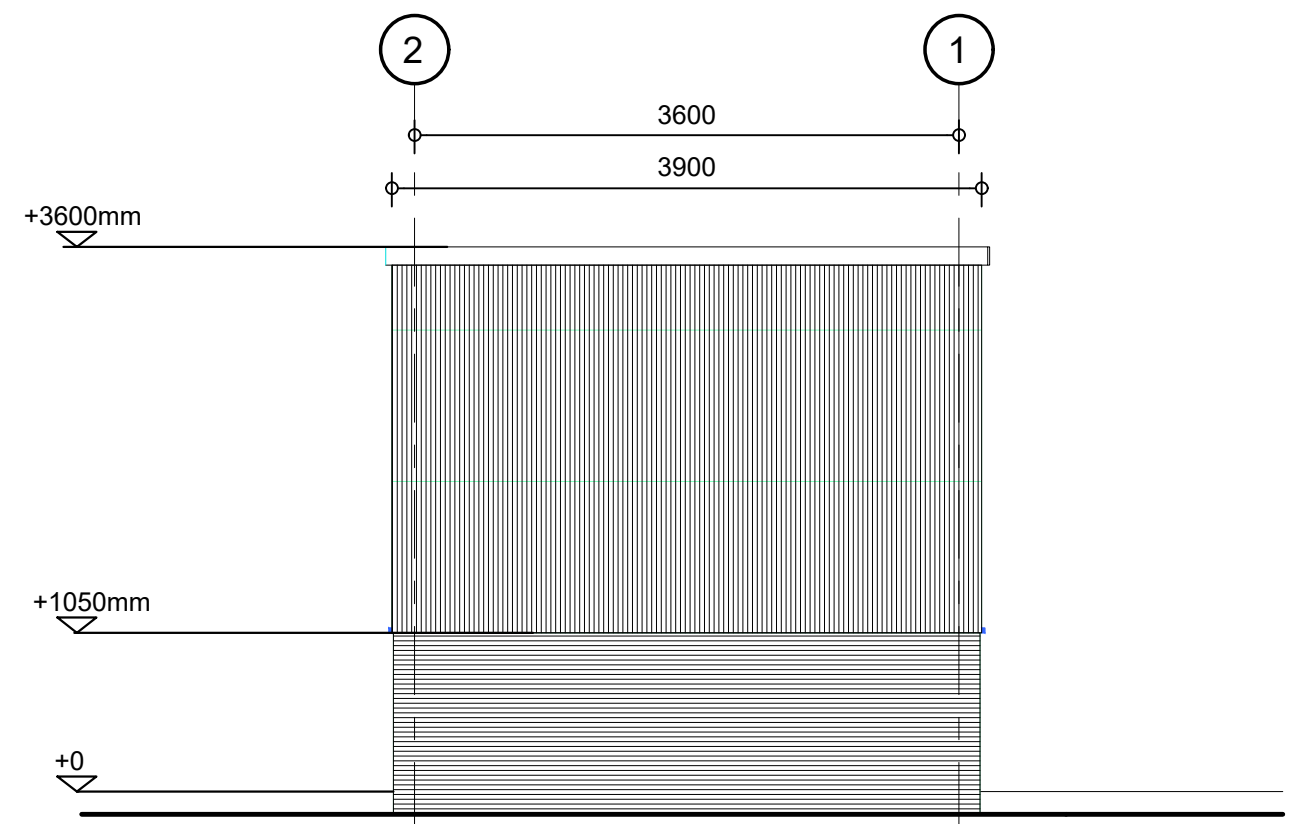


Elevation CC Scale 1:50

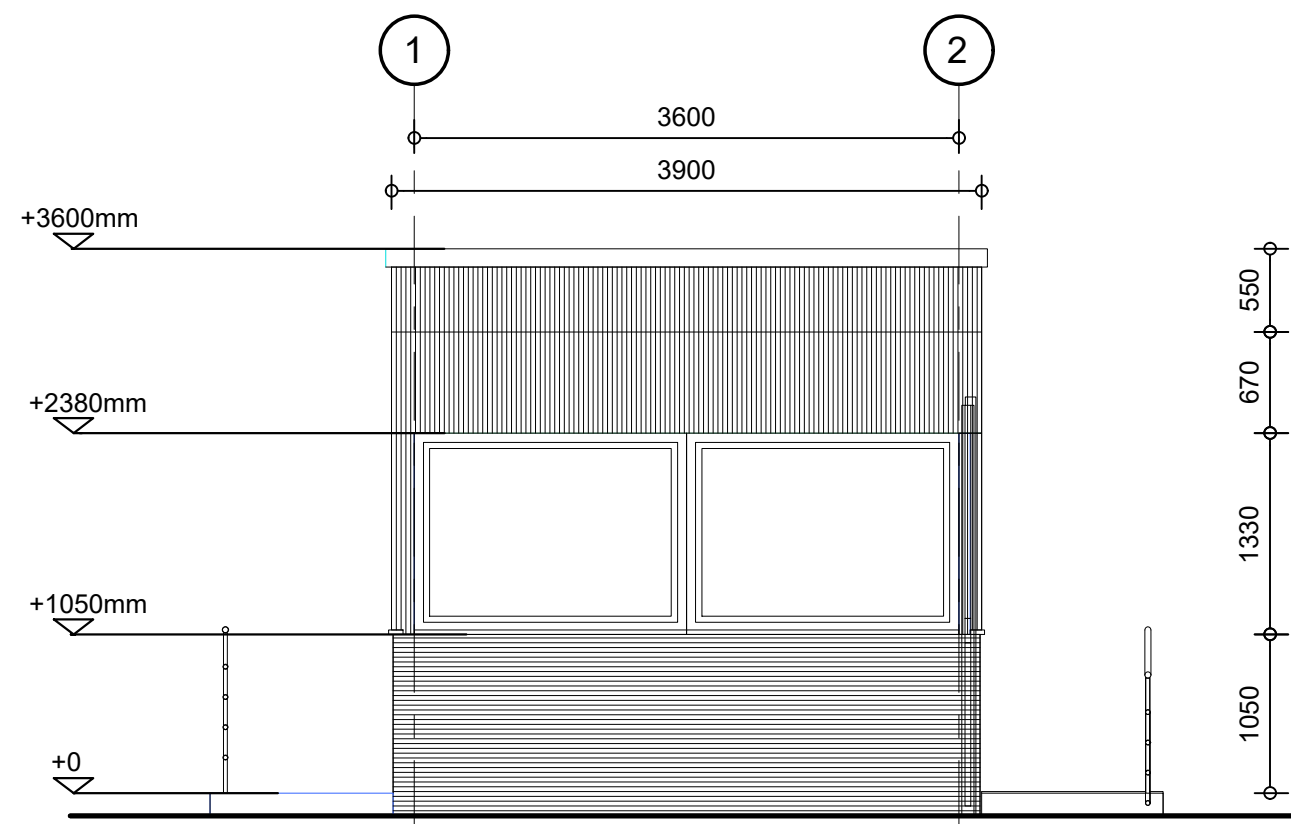


Elevation DD Scale 1:50

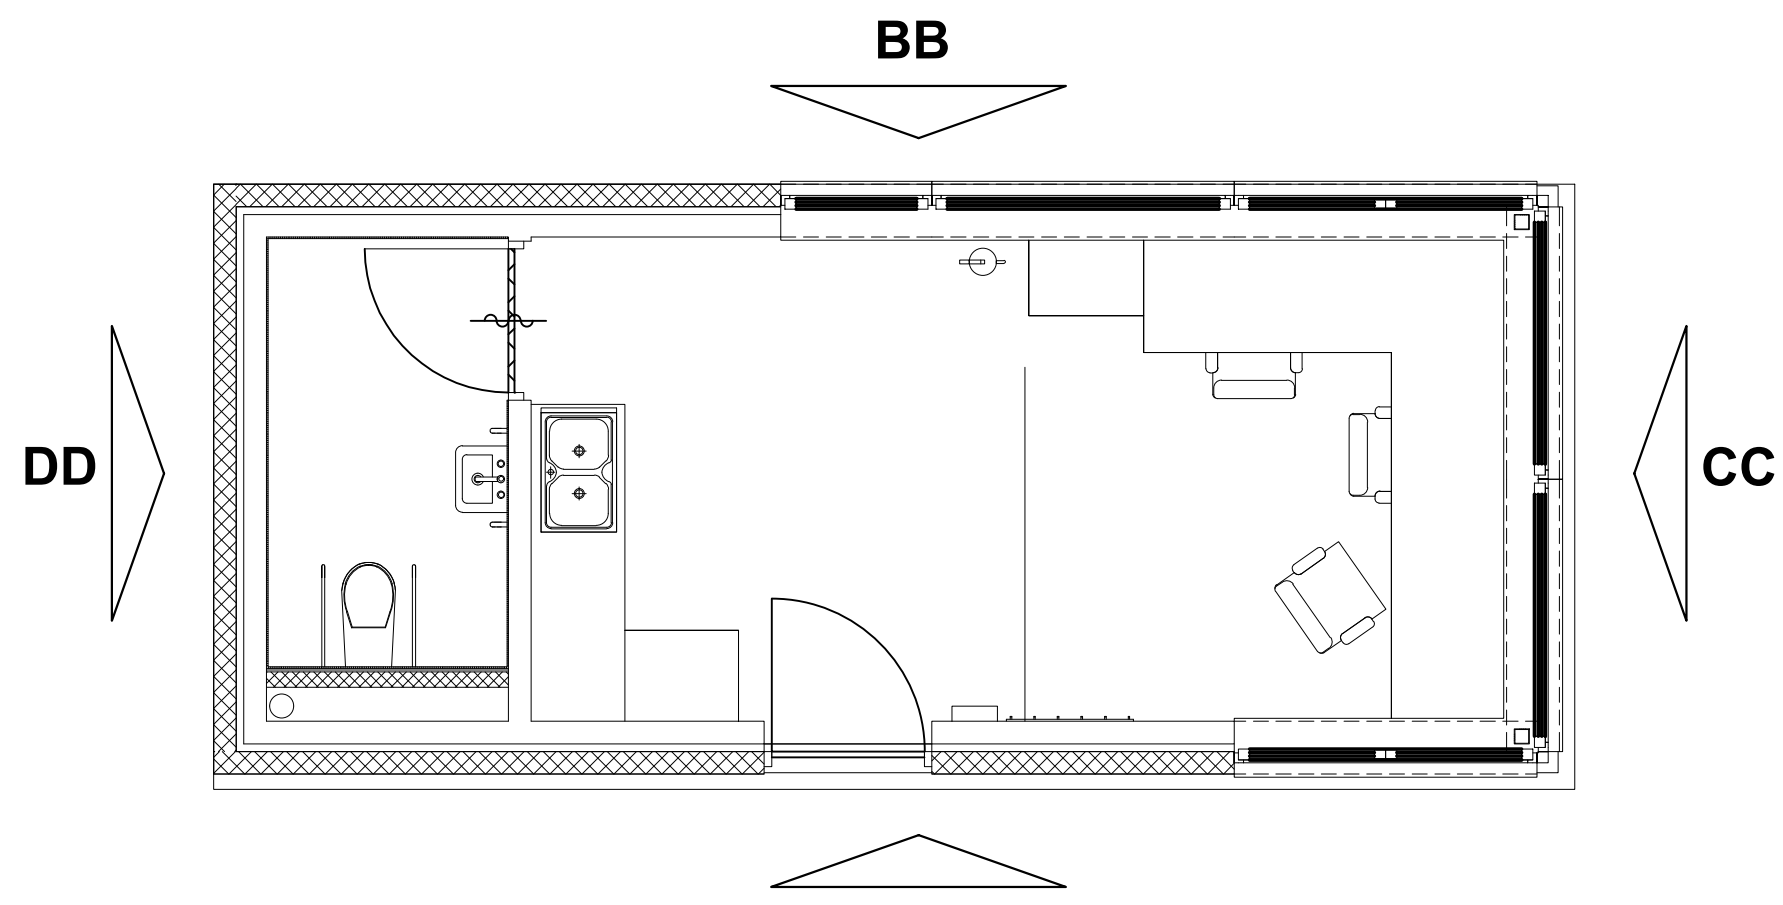


Gatehouse Plan Extract A Scale 1:50

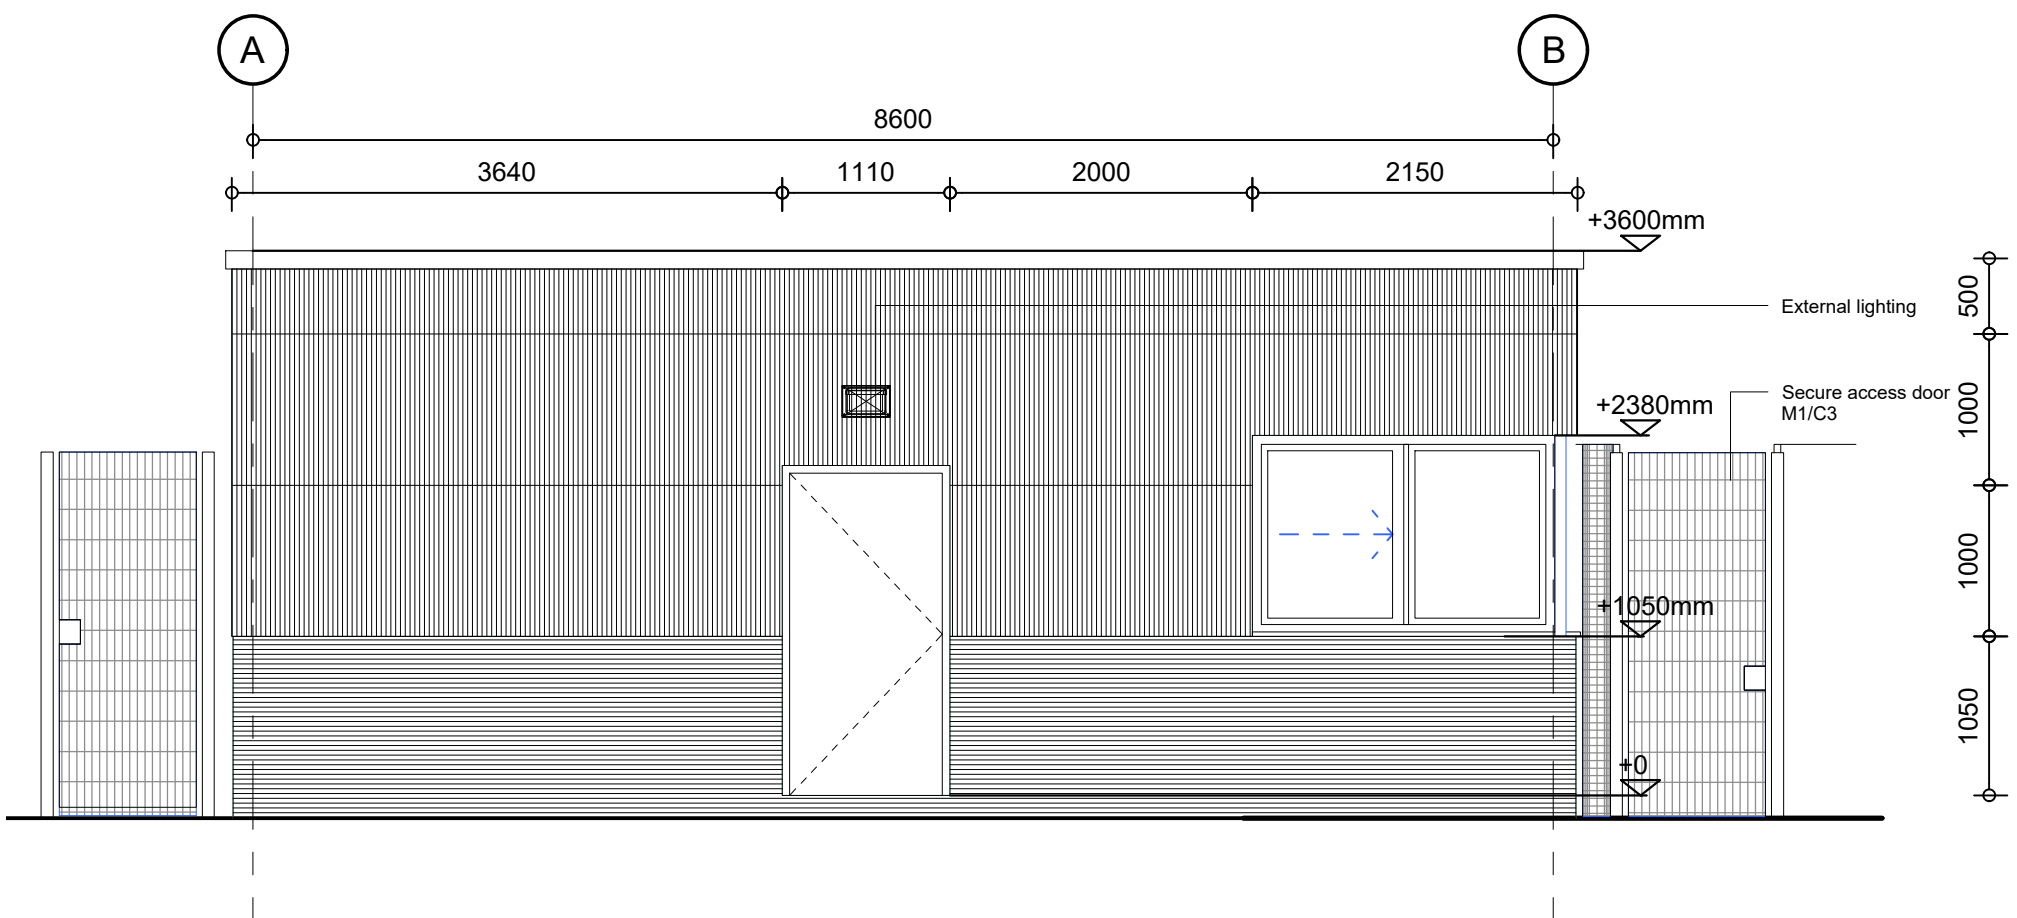

Elevation AA Scale 1:50

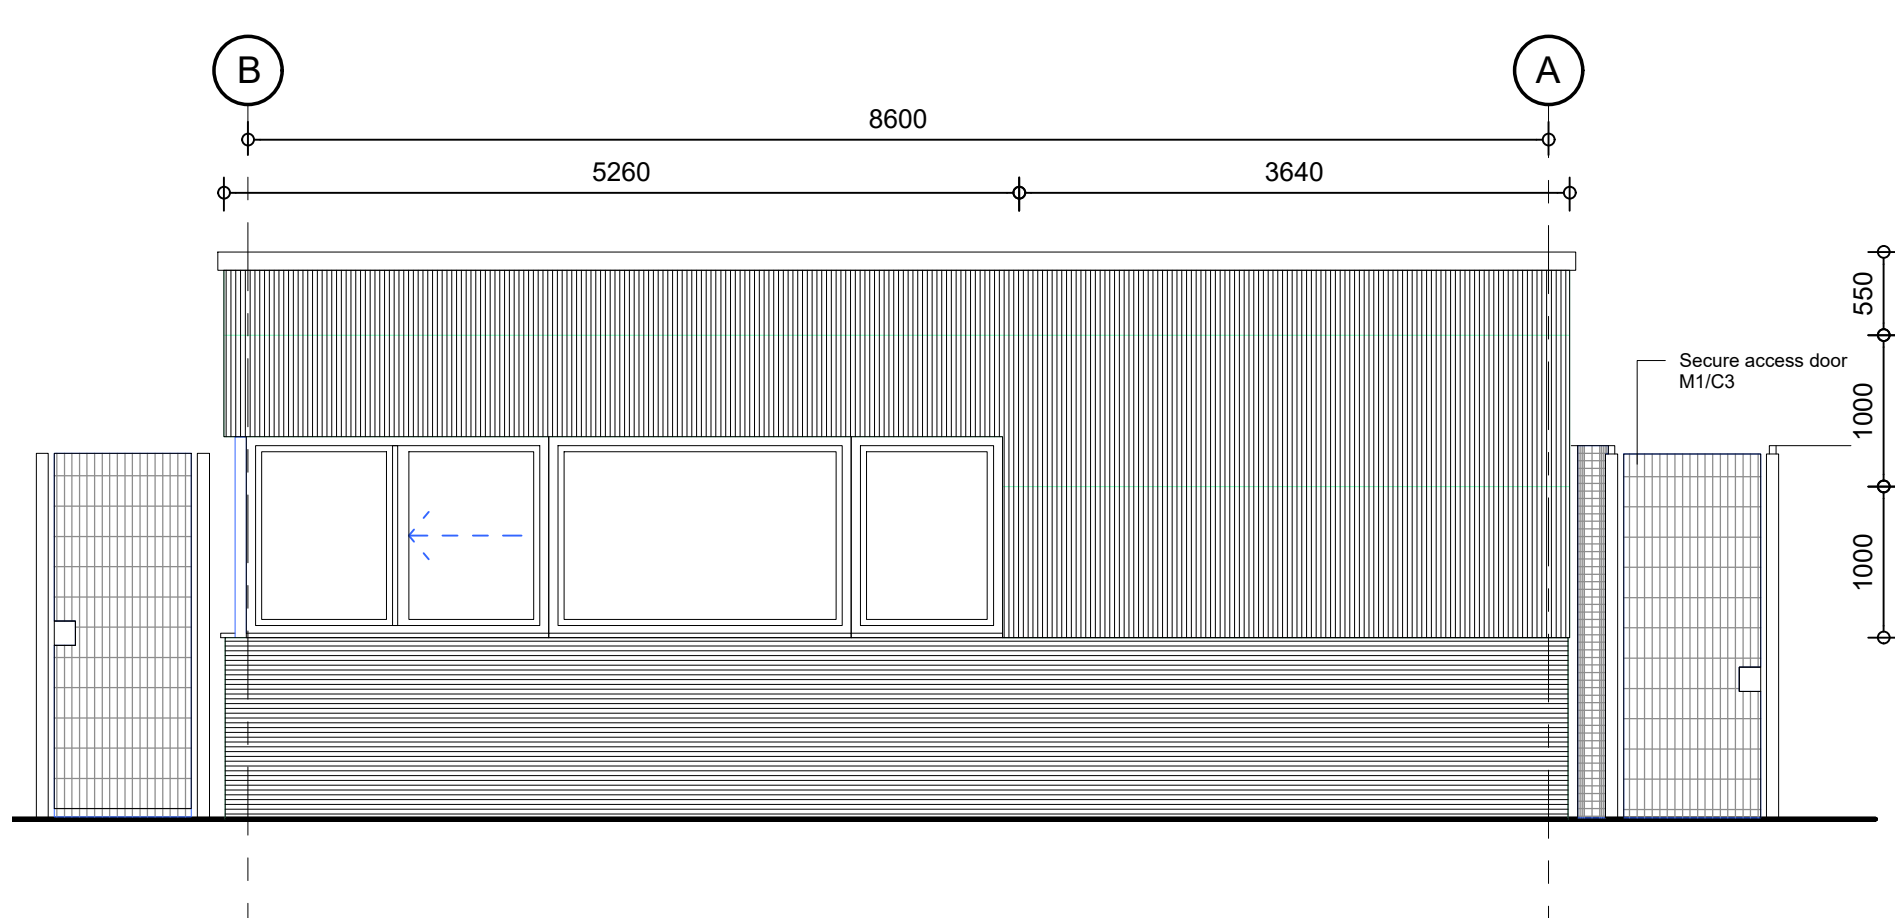

Elevation BB Scale 1:50

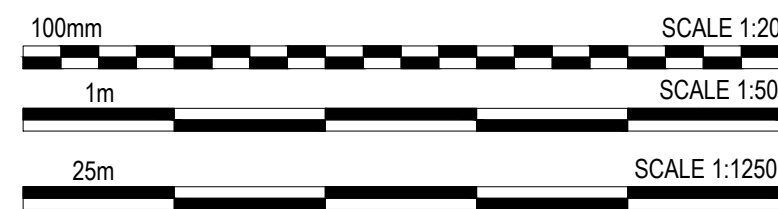

PLANNING
THIS DRAWING IS FOR PLANNING CONSIDERATION ONLY
AND SHOULD NOT BE USED FOR ANY OTHER PURPOSE

rev	amendments	by	ckd	date
Phase 2, Symmetry Park, Merseyside				
Unit 2 - Gatehouse Details				
 A TRITAX BIG BOX COMPANY				
 3rd Floor, Manchester Club, 81 King Street, Manchester, M2 4AH t. +44 (0)161 413 0590 e. info@umcarchitects.com				
Drawing Status:		Planning		
Drawn / Checked:		MY / DEB		
Date:		13/11/2020		
Scale:		As Noted @A1		
Drawing no:		Revision:		
21351 P0704		L		