


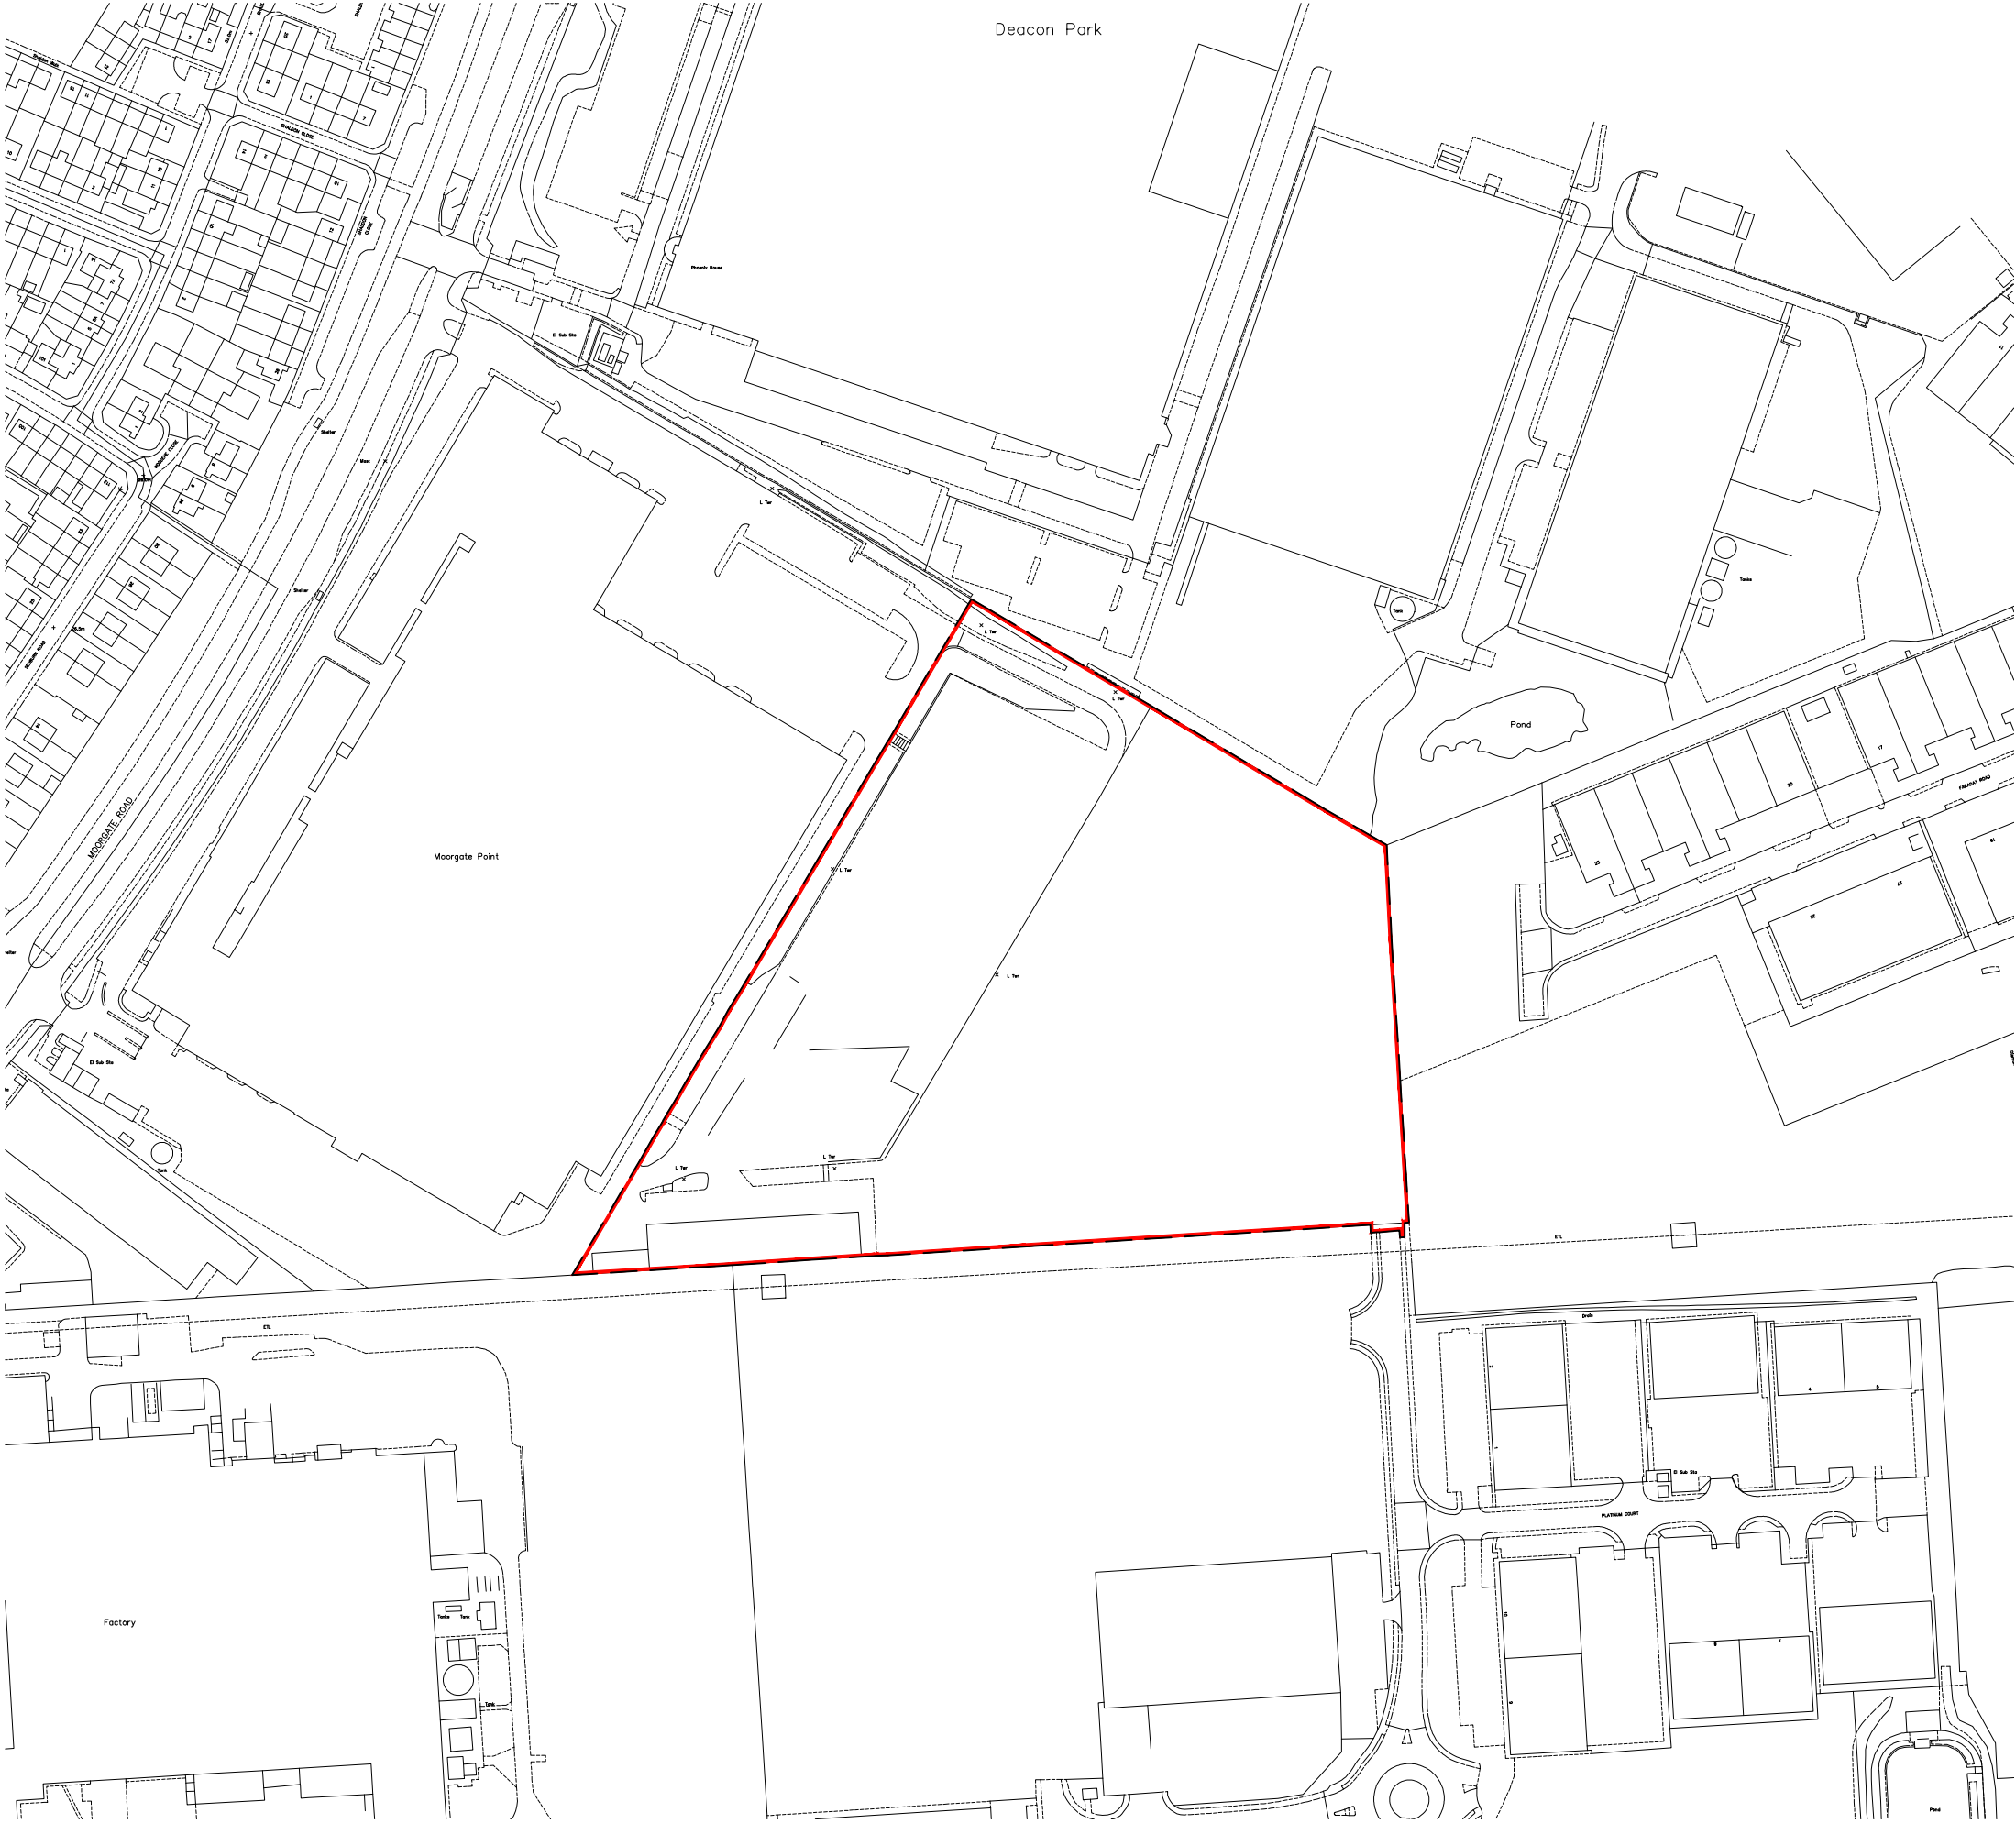

UMC ARCHITECTS®

WWW.UMCARCHITECTS.COM
INFO@UMCARCHITECTS.COM
+44 (0)1636 554 854

General Notes

- This document is to be used for the stated purpose only and should not be used for any other.
- Dimensions are all in millimetres, unless stated otherwise.
- It is the recipients responsibility to print this document to the correct size & scale.
- All relevant drawings and specifications should be read in conjunction with this document.
- Scaling of this document is not recommended.

North



Document Scale(s)



Project Name

Indurent Park, Moorgate Point, Knowsley

Employer		Project Address		
Indurent		Moorgate Point Liverpool L33 7XW		
RIBA Workstage		Suitability		
3 - Spatial Coordination		S2 - Information		
Drawn	Checked	Created	Size	
LBR	TDA	10.07.2025	A3	
UMC Project Reference		Scale	LOD	LOI
22520		1:2500	1	1

Document Title

Site Location Plan

Document Reference

22520 - UMC - ZZZZ - SI - DR - A - 0503

Revision Note

Scale and paper size amended

Issue Date	Status	Current Revision
24.07.2025	Planning	P03