




A. DB-SD13-013_F Boundary Wall Type 3

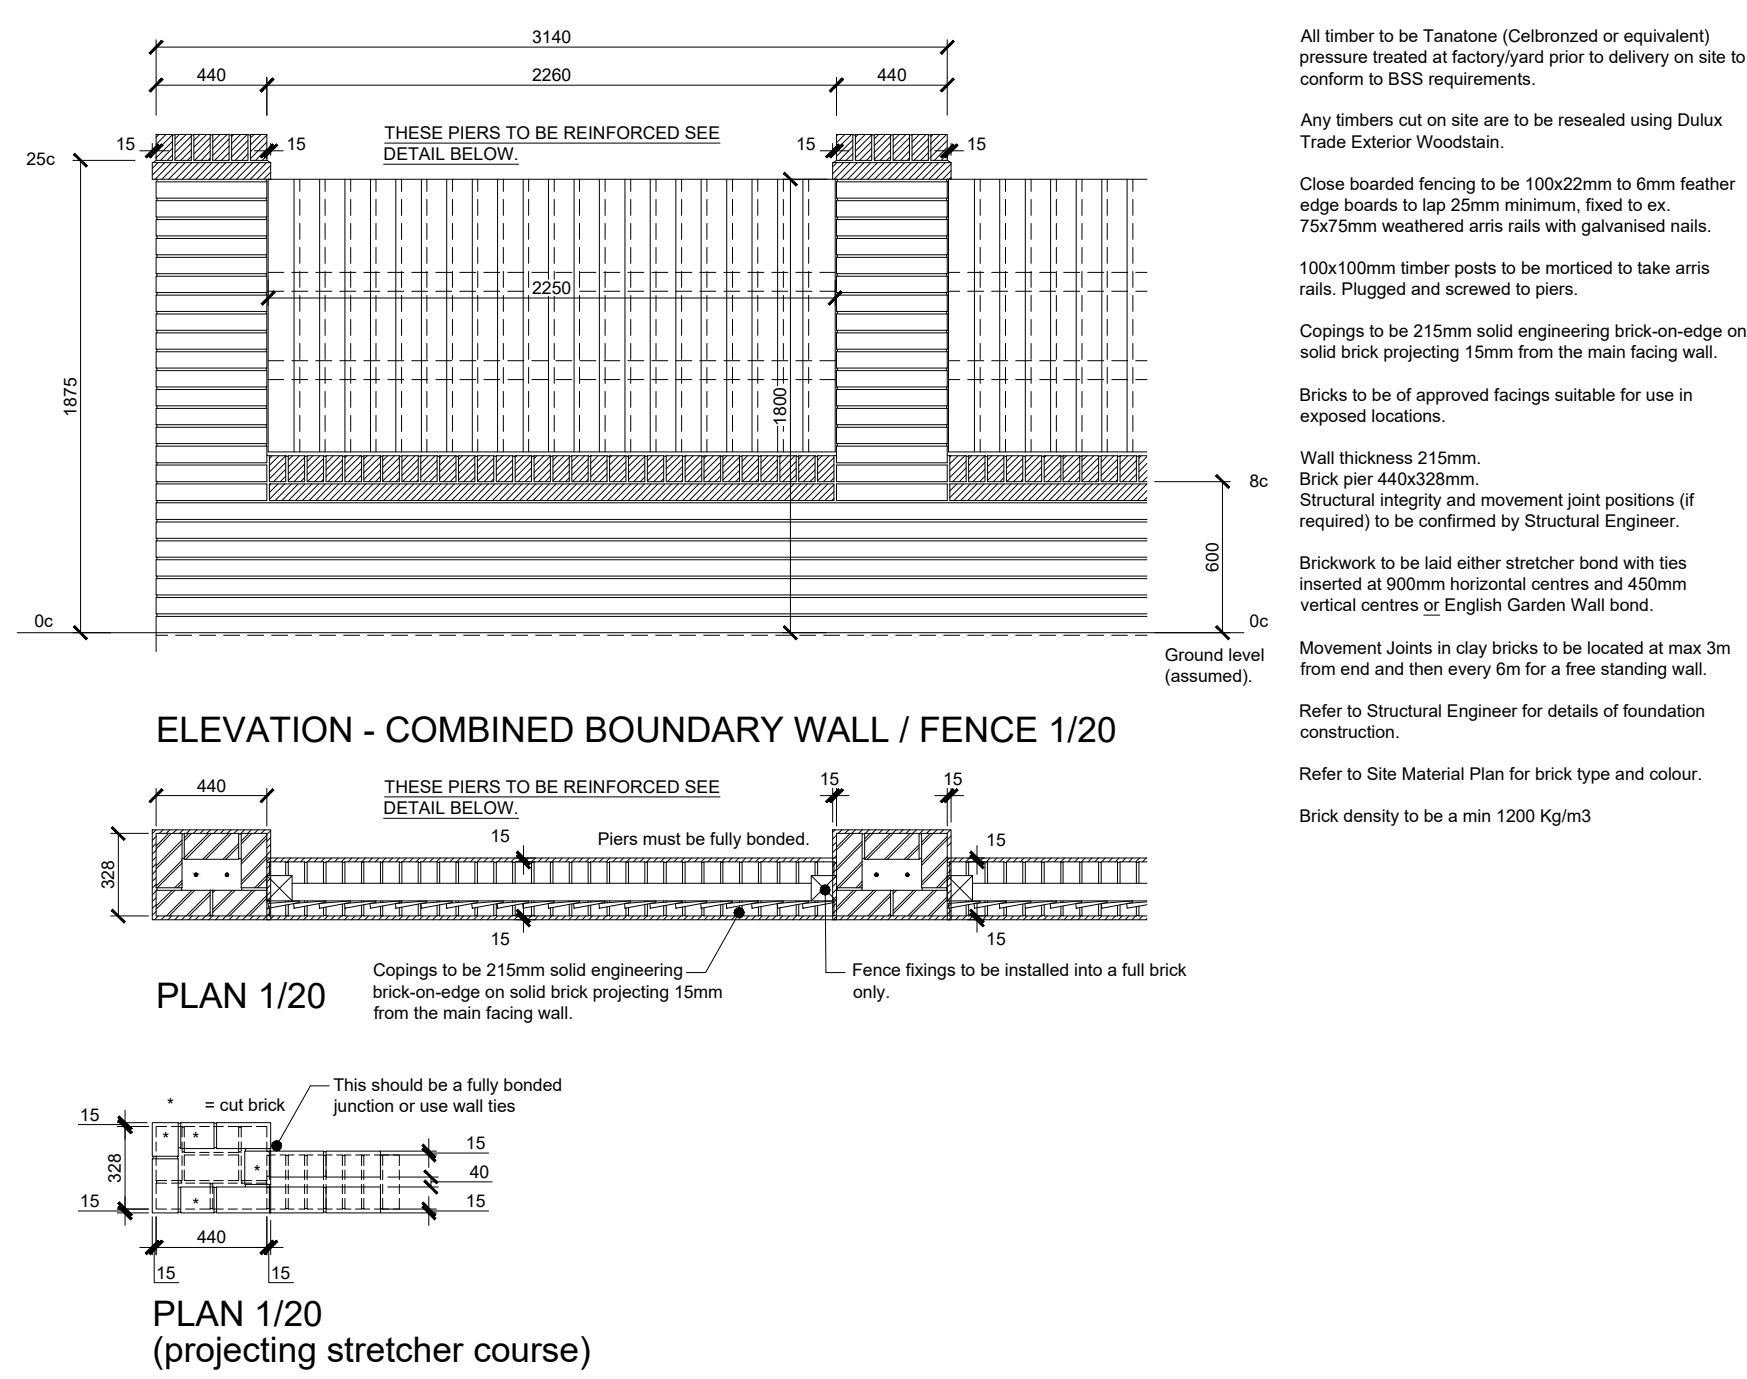


B .DB-SD13-006_C Close Boarded Fence

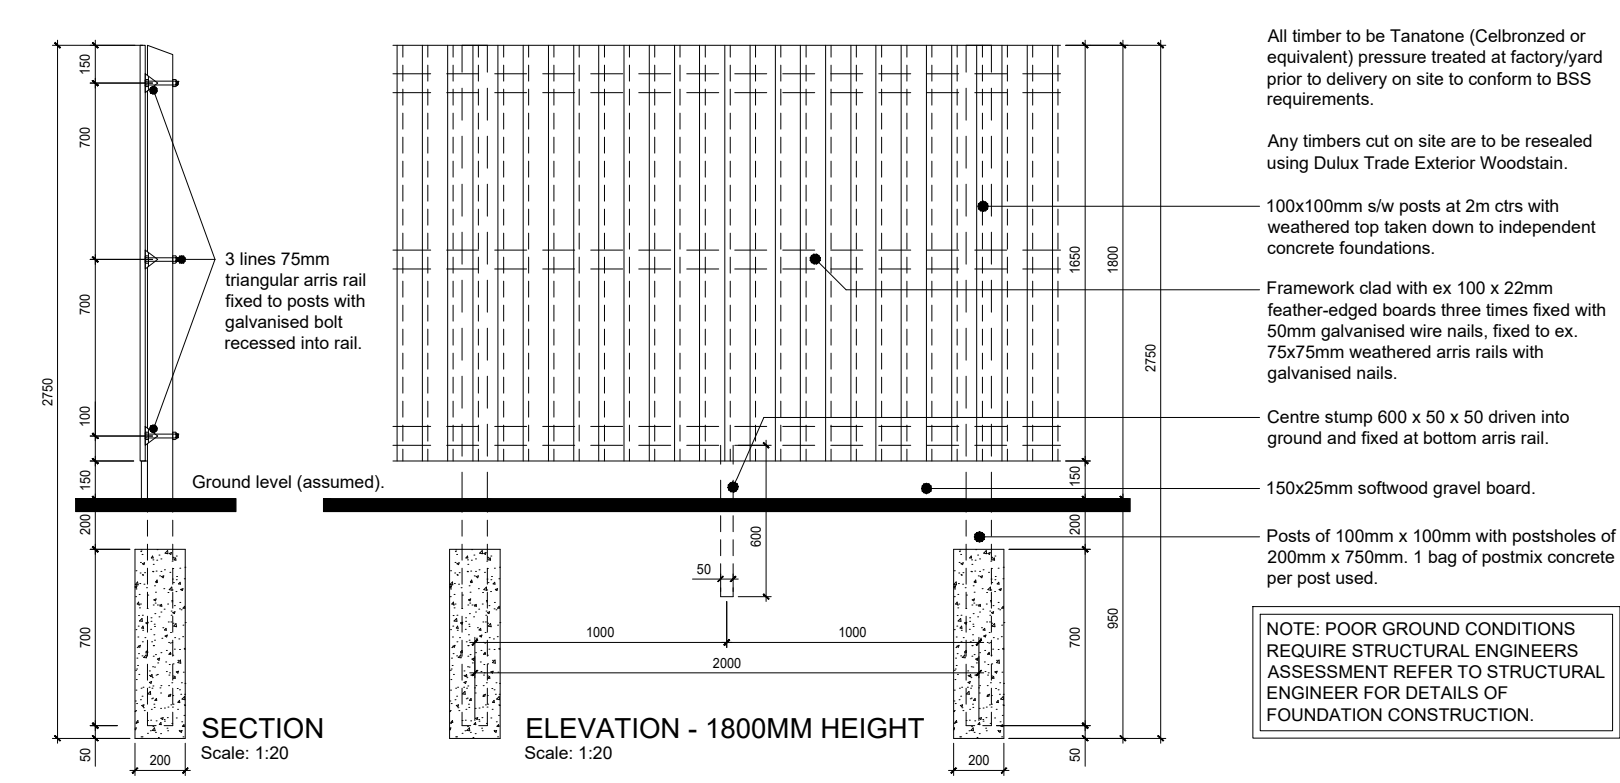

D. 450MM TIMBER KNEE RAIL (BIRD-MOUTH)

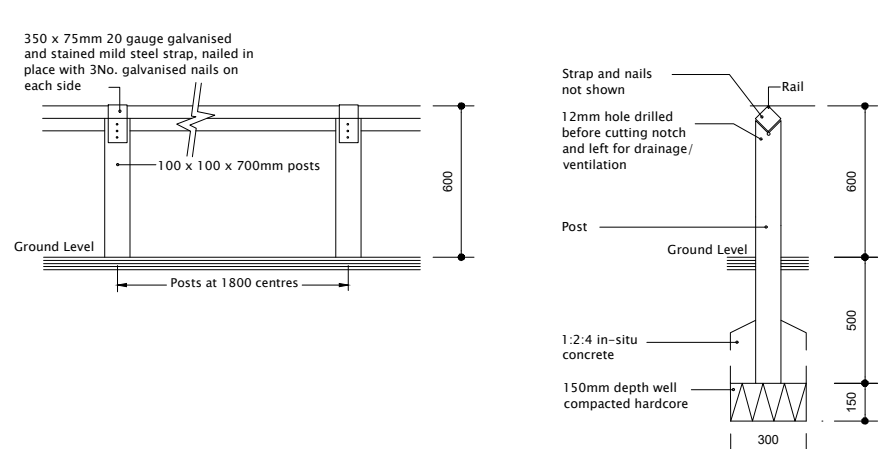

E. 900MM HIGH STEEL ESTATE RAILINGS

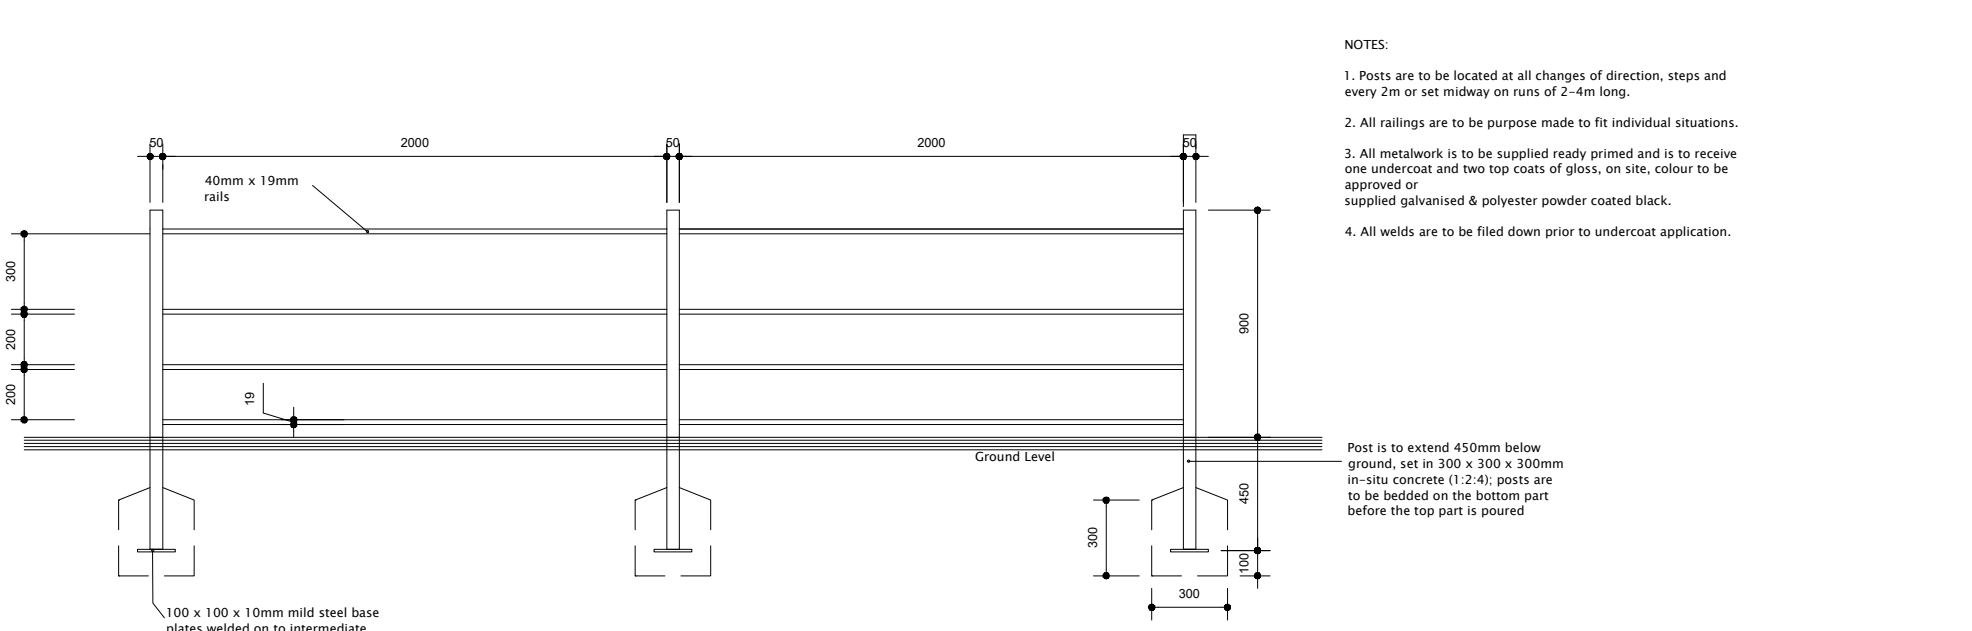

F. 900MM HIGH PIERS WITH RAILINGS,

