



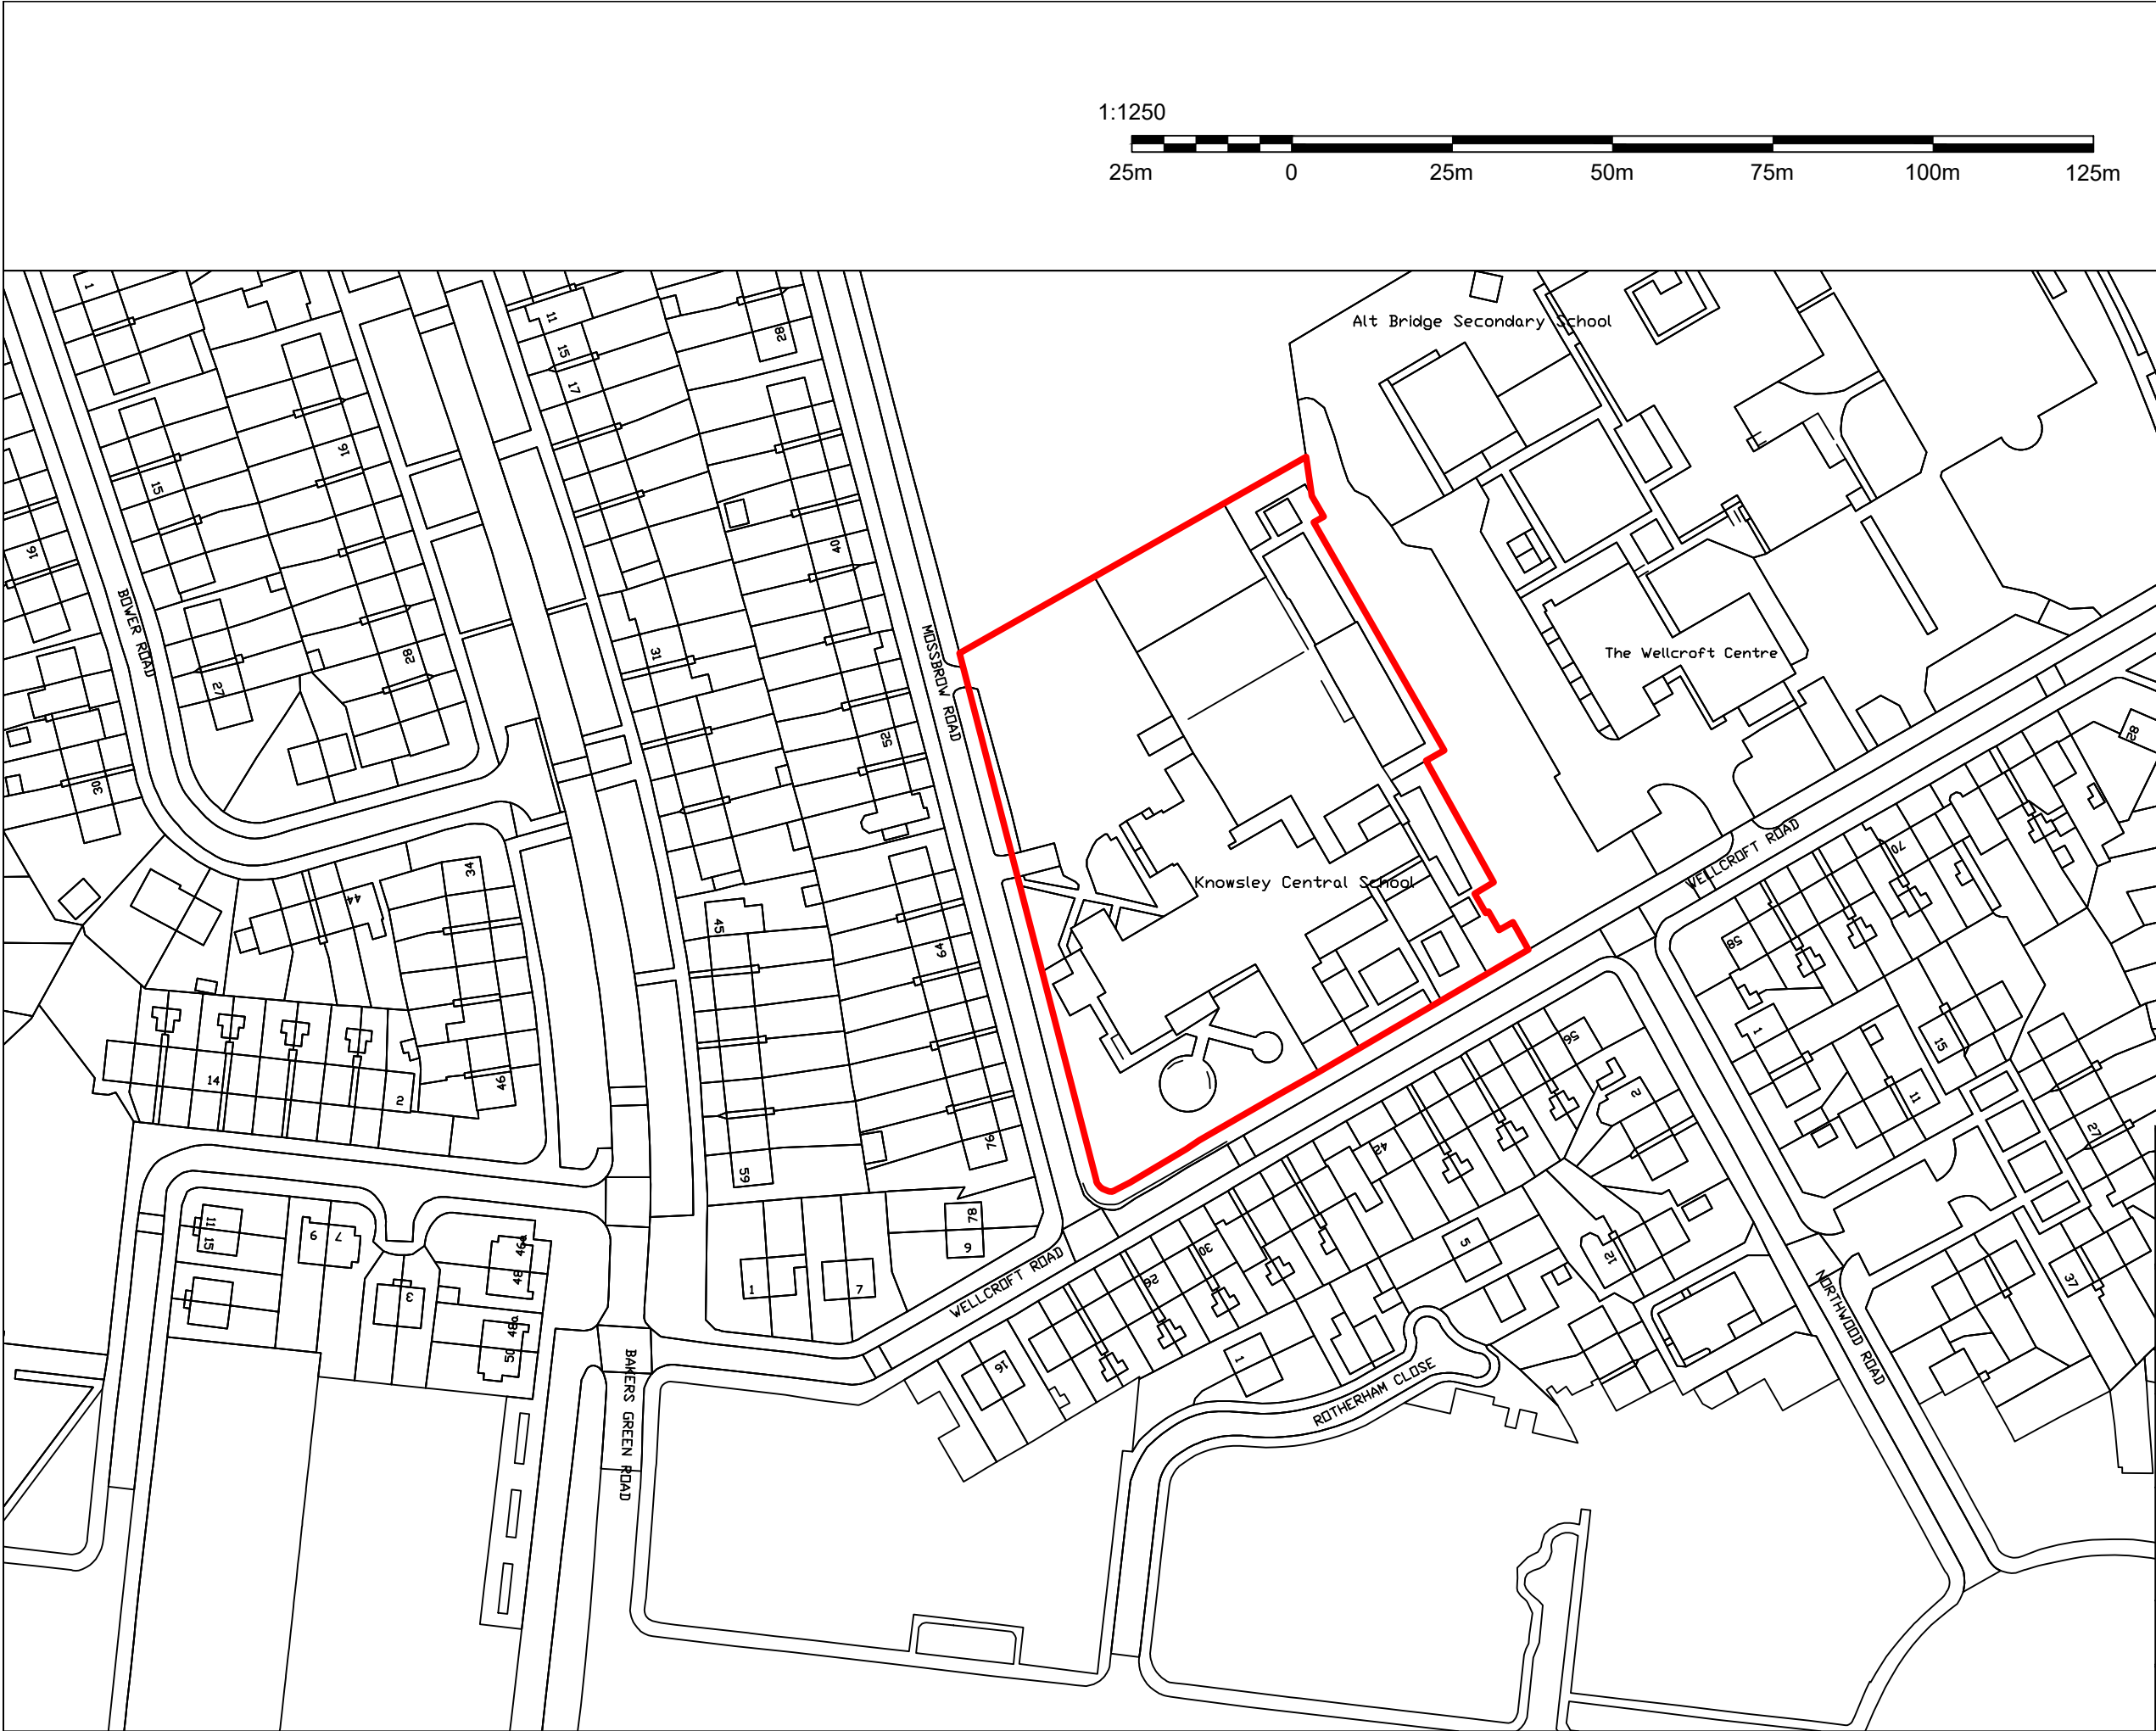

1:1250

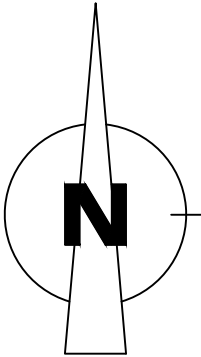

KNOWSLEY COUNCIL
Huyton Municipal,
Archway Road,
Huyton,
Knowsley
L36 9UX

PRIMARY SCHOOL
Address:
Knowsley Central Primary Support Centre
Wellcroft Road,
Huyton,
Merseyside
L36 7TA

PROJECT
Modular Buildings (Design Stage Only)

TITLE
Location Plan

Original Size	Scale	Designed	Drawn	Checked	Authorised
A3	1:1250	Date _	Date _	Date _	Date _

Project No.	Office	Drawing No.	Rev
	KMBC	004	-