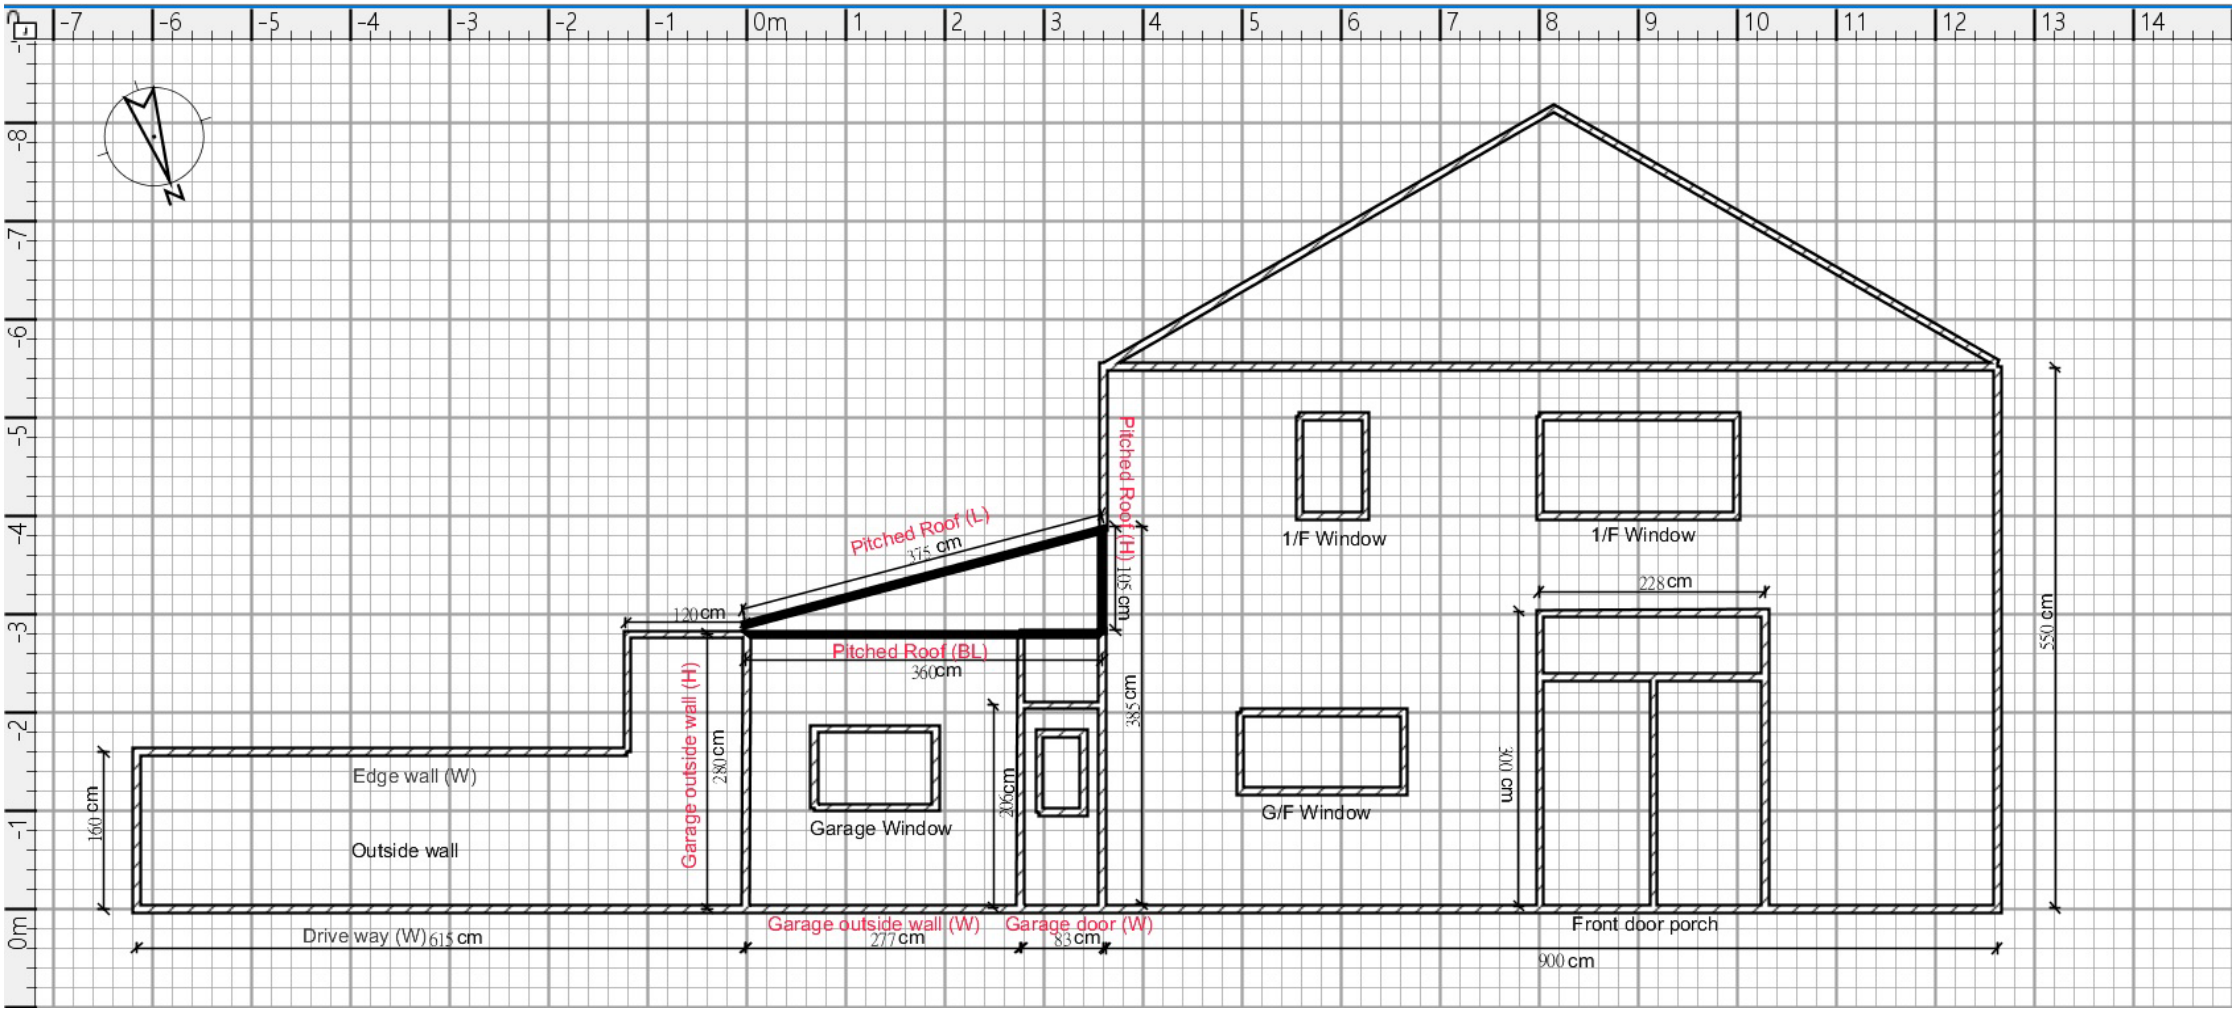



0m 1m 2m

Scale 1:100cm @A4

Drawing No.: 001 Side View

Address: 1 St James Road, Huyton, Liverpool L36 0XH

Date producted: 02 Apr., 2023

Pitched roof size:
Pitched roof (Length): 375cm
Pitched roof (Width): 470cm
Pitched roof (High): 385cm (From the ground)
Pitched roof (Bottom Length): 360cm
Pitched roof windows (Length): 98cm
Pitched roof windows (Width): 78cm

Base materials:
Roofing tiles, Roofing sheet, Timber, PVC cladding, Insulation, Gutter, Lead flashing, UPVC DG windows.