


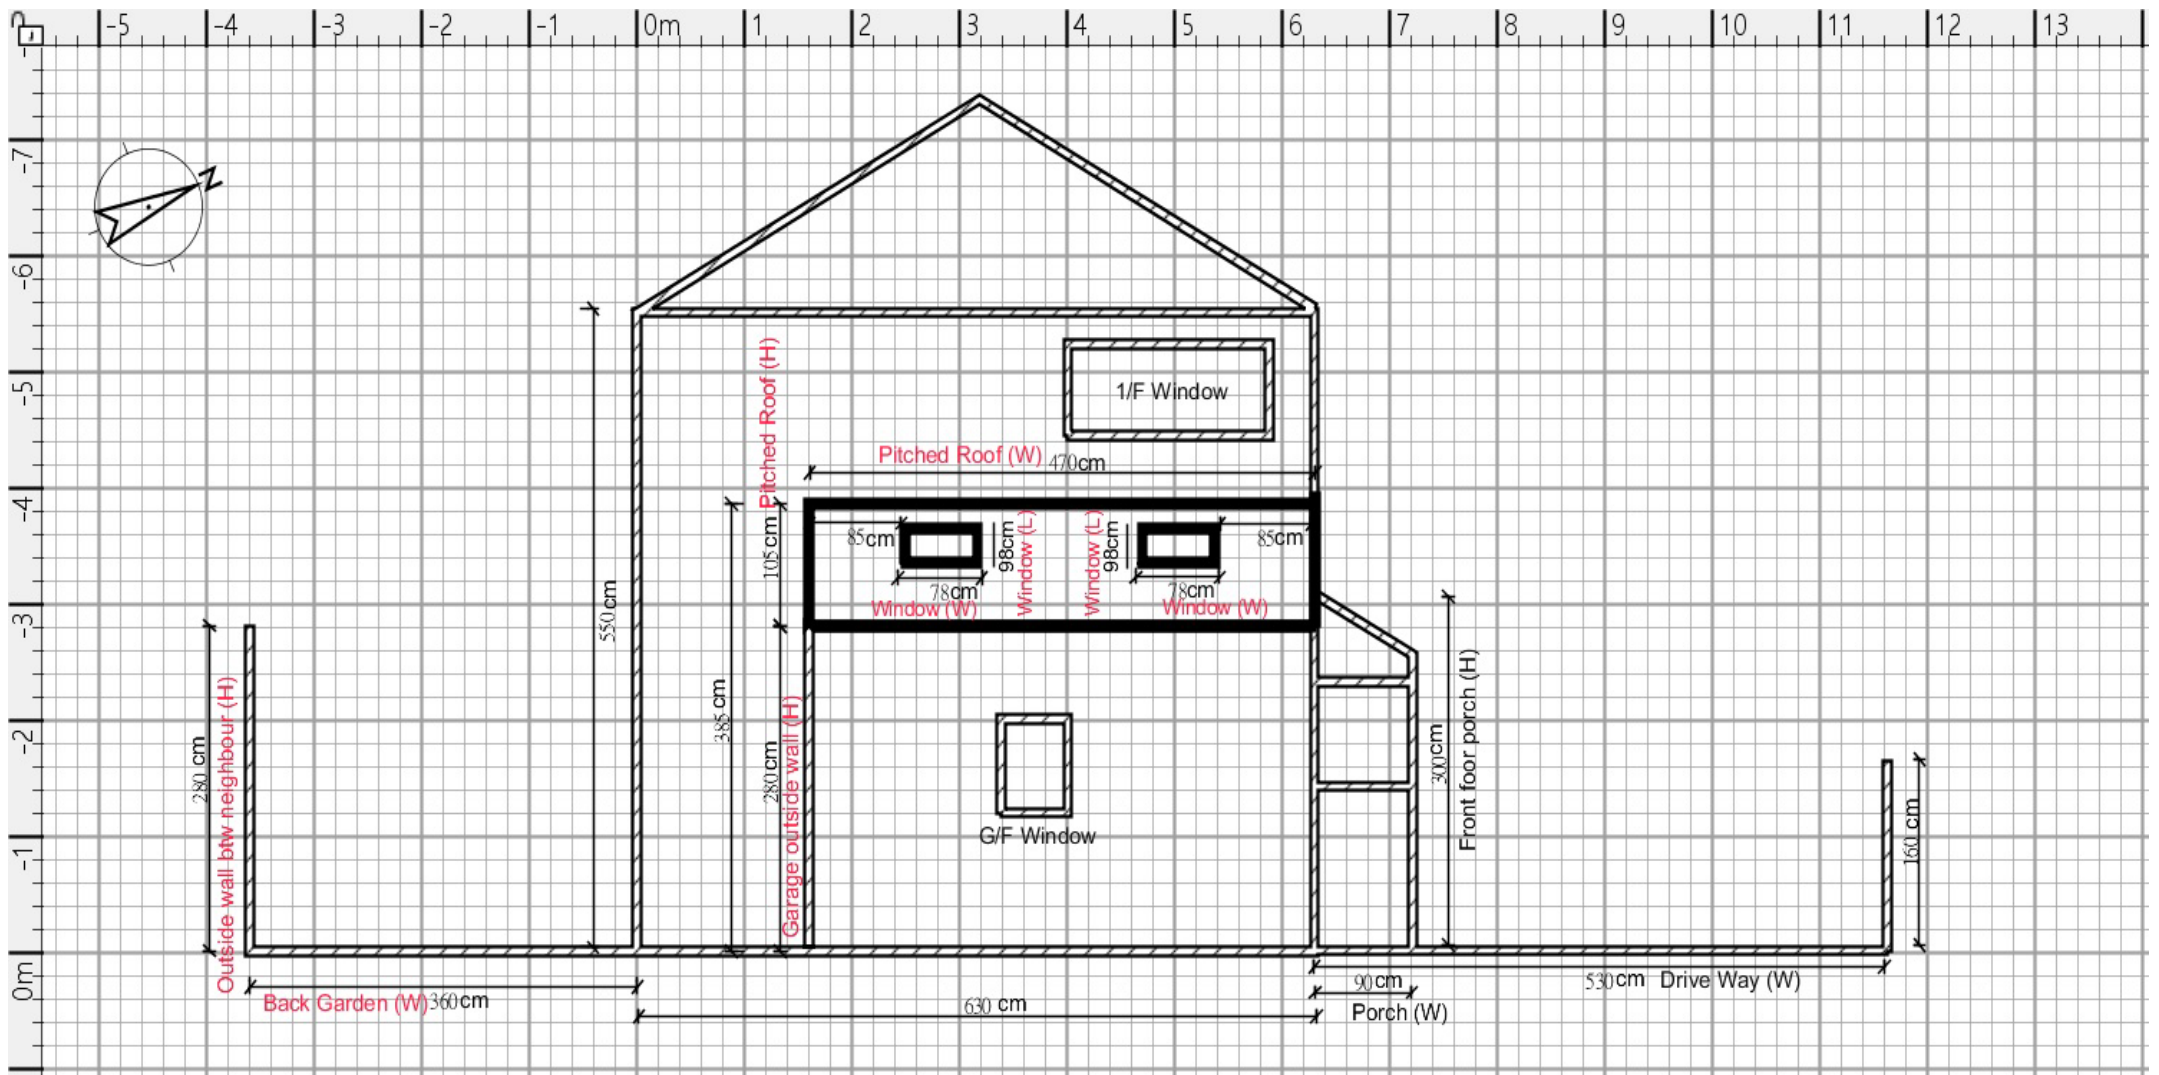

0m 1m 2m
Scale 1:100cm @A4

Drawing No.: 002 front view

Address: 1 St James Road, Huyton, Liverpool L36 0XH

Date produced: 02 Apr., 2023

Pitched roof size:

Pitched roof (Length): 375cm

Pitched roof (Width): 470cm

Pitched roof (High): 385cm (From the ground)

Pitched roof (Bottom Length): 360cm

Pitched roof windows (Length): 98cm

Pitched roof windows (Width): 78cm

Base materials:

Roofing tiles, Roofing sheet, Timber,
PVC cladding, Insulation, Gutter,
Lead flashing, UPVC DG windows.