


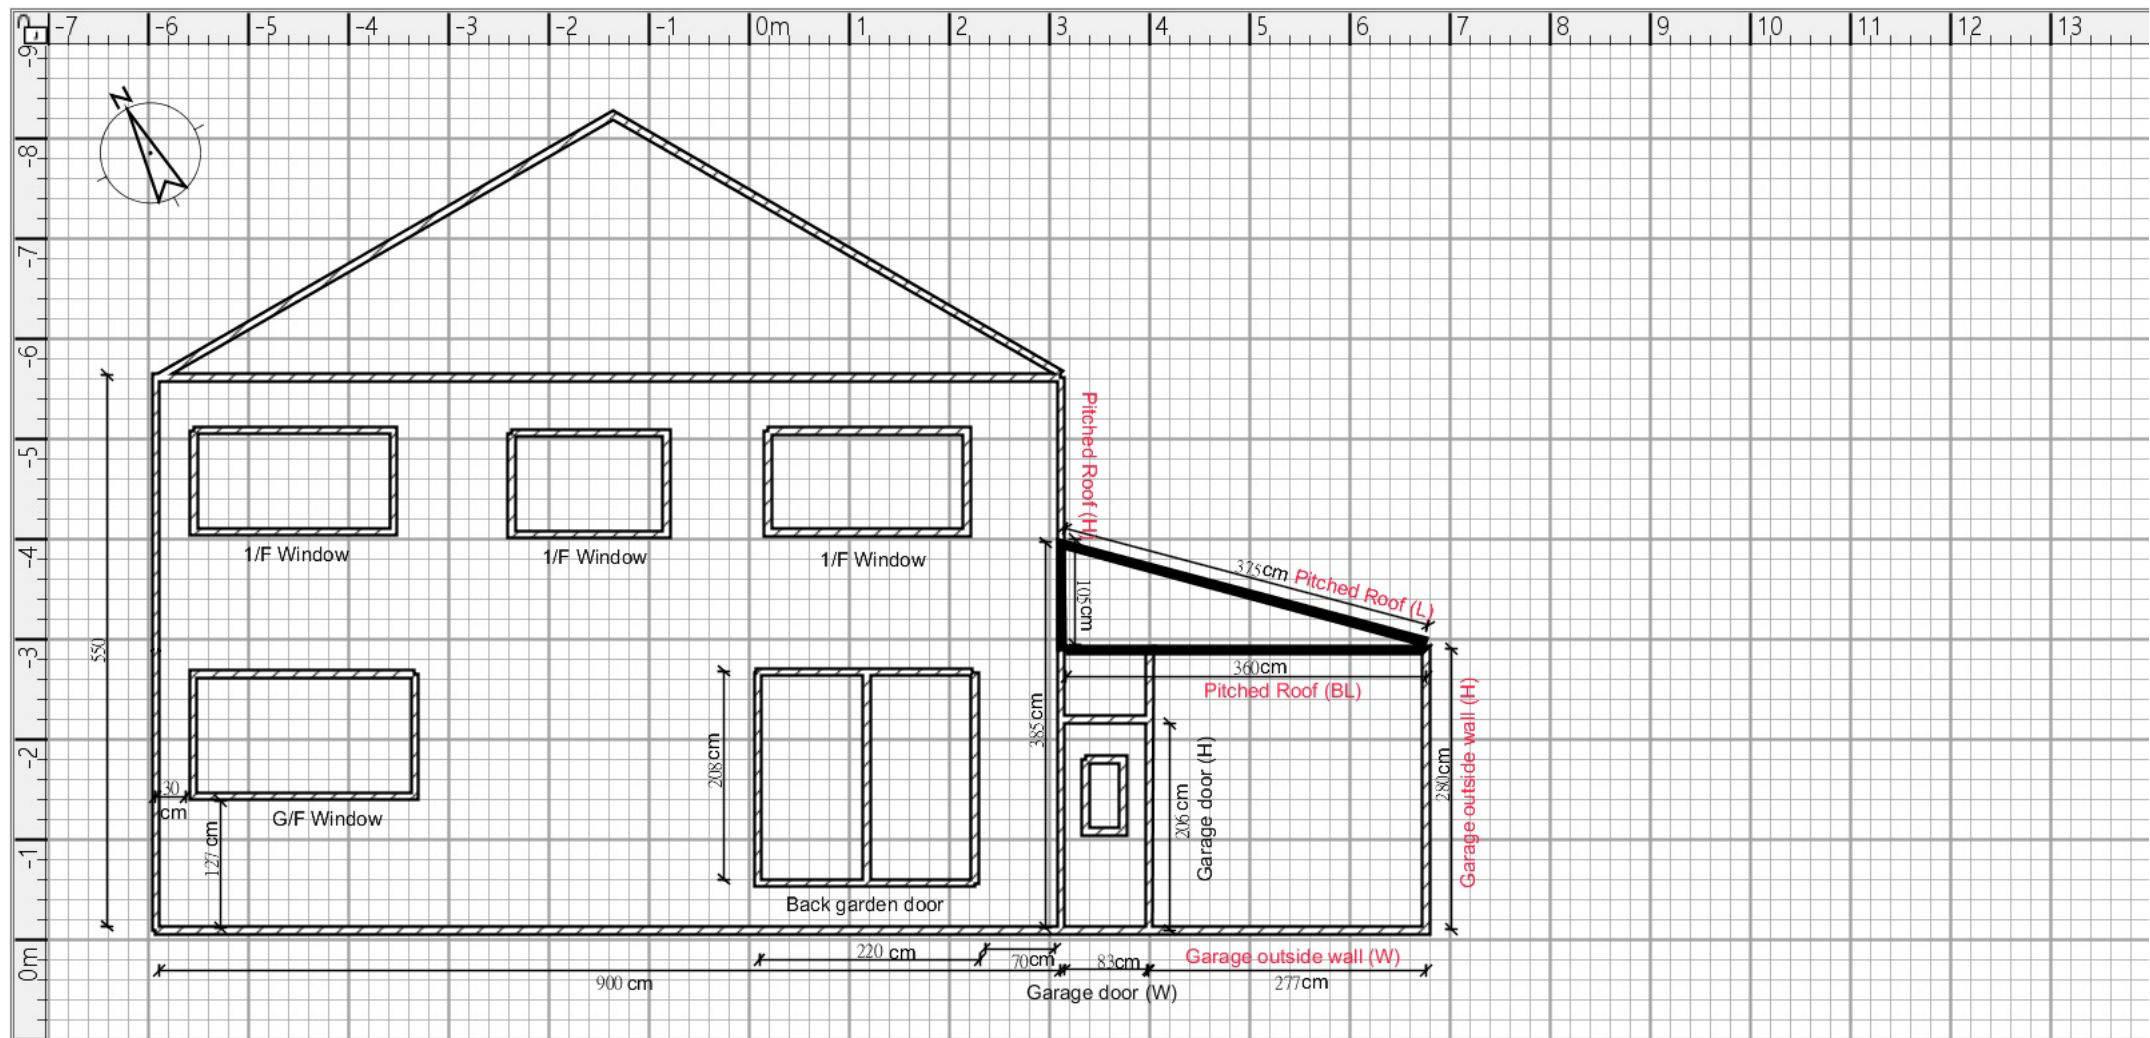

0m 1m 2m
Scale 1:100cm @A4

Pitched roof size:
Pitched roof (Length): 375cm
Pitched roof (Width): 470cm
Pitched roof (High): 385cm (From the ground)
Pitched roof (Bottom Length): 360cm
Pitched roof windows (Length): 98cm
Pitched roof windows (Width): 78cm

Base materials:
Roofing tiles, Roofing sheet, Timber,
PVC cladding, Insulation, Gutter,
Lead flashing, UPVC DG windows.

Drawing No.: 004 back garden side view

Address: 1 St James Road, Huyton, Liverpool L36 0XH

Date produced: 02 Apr., 2023