


KEY:

- TREE POSITION
- T1** TREE REFERENCE

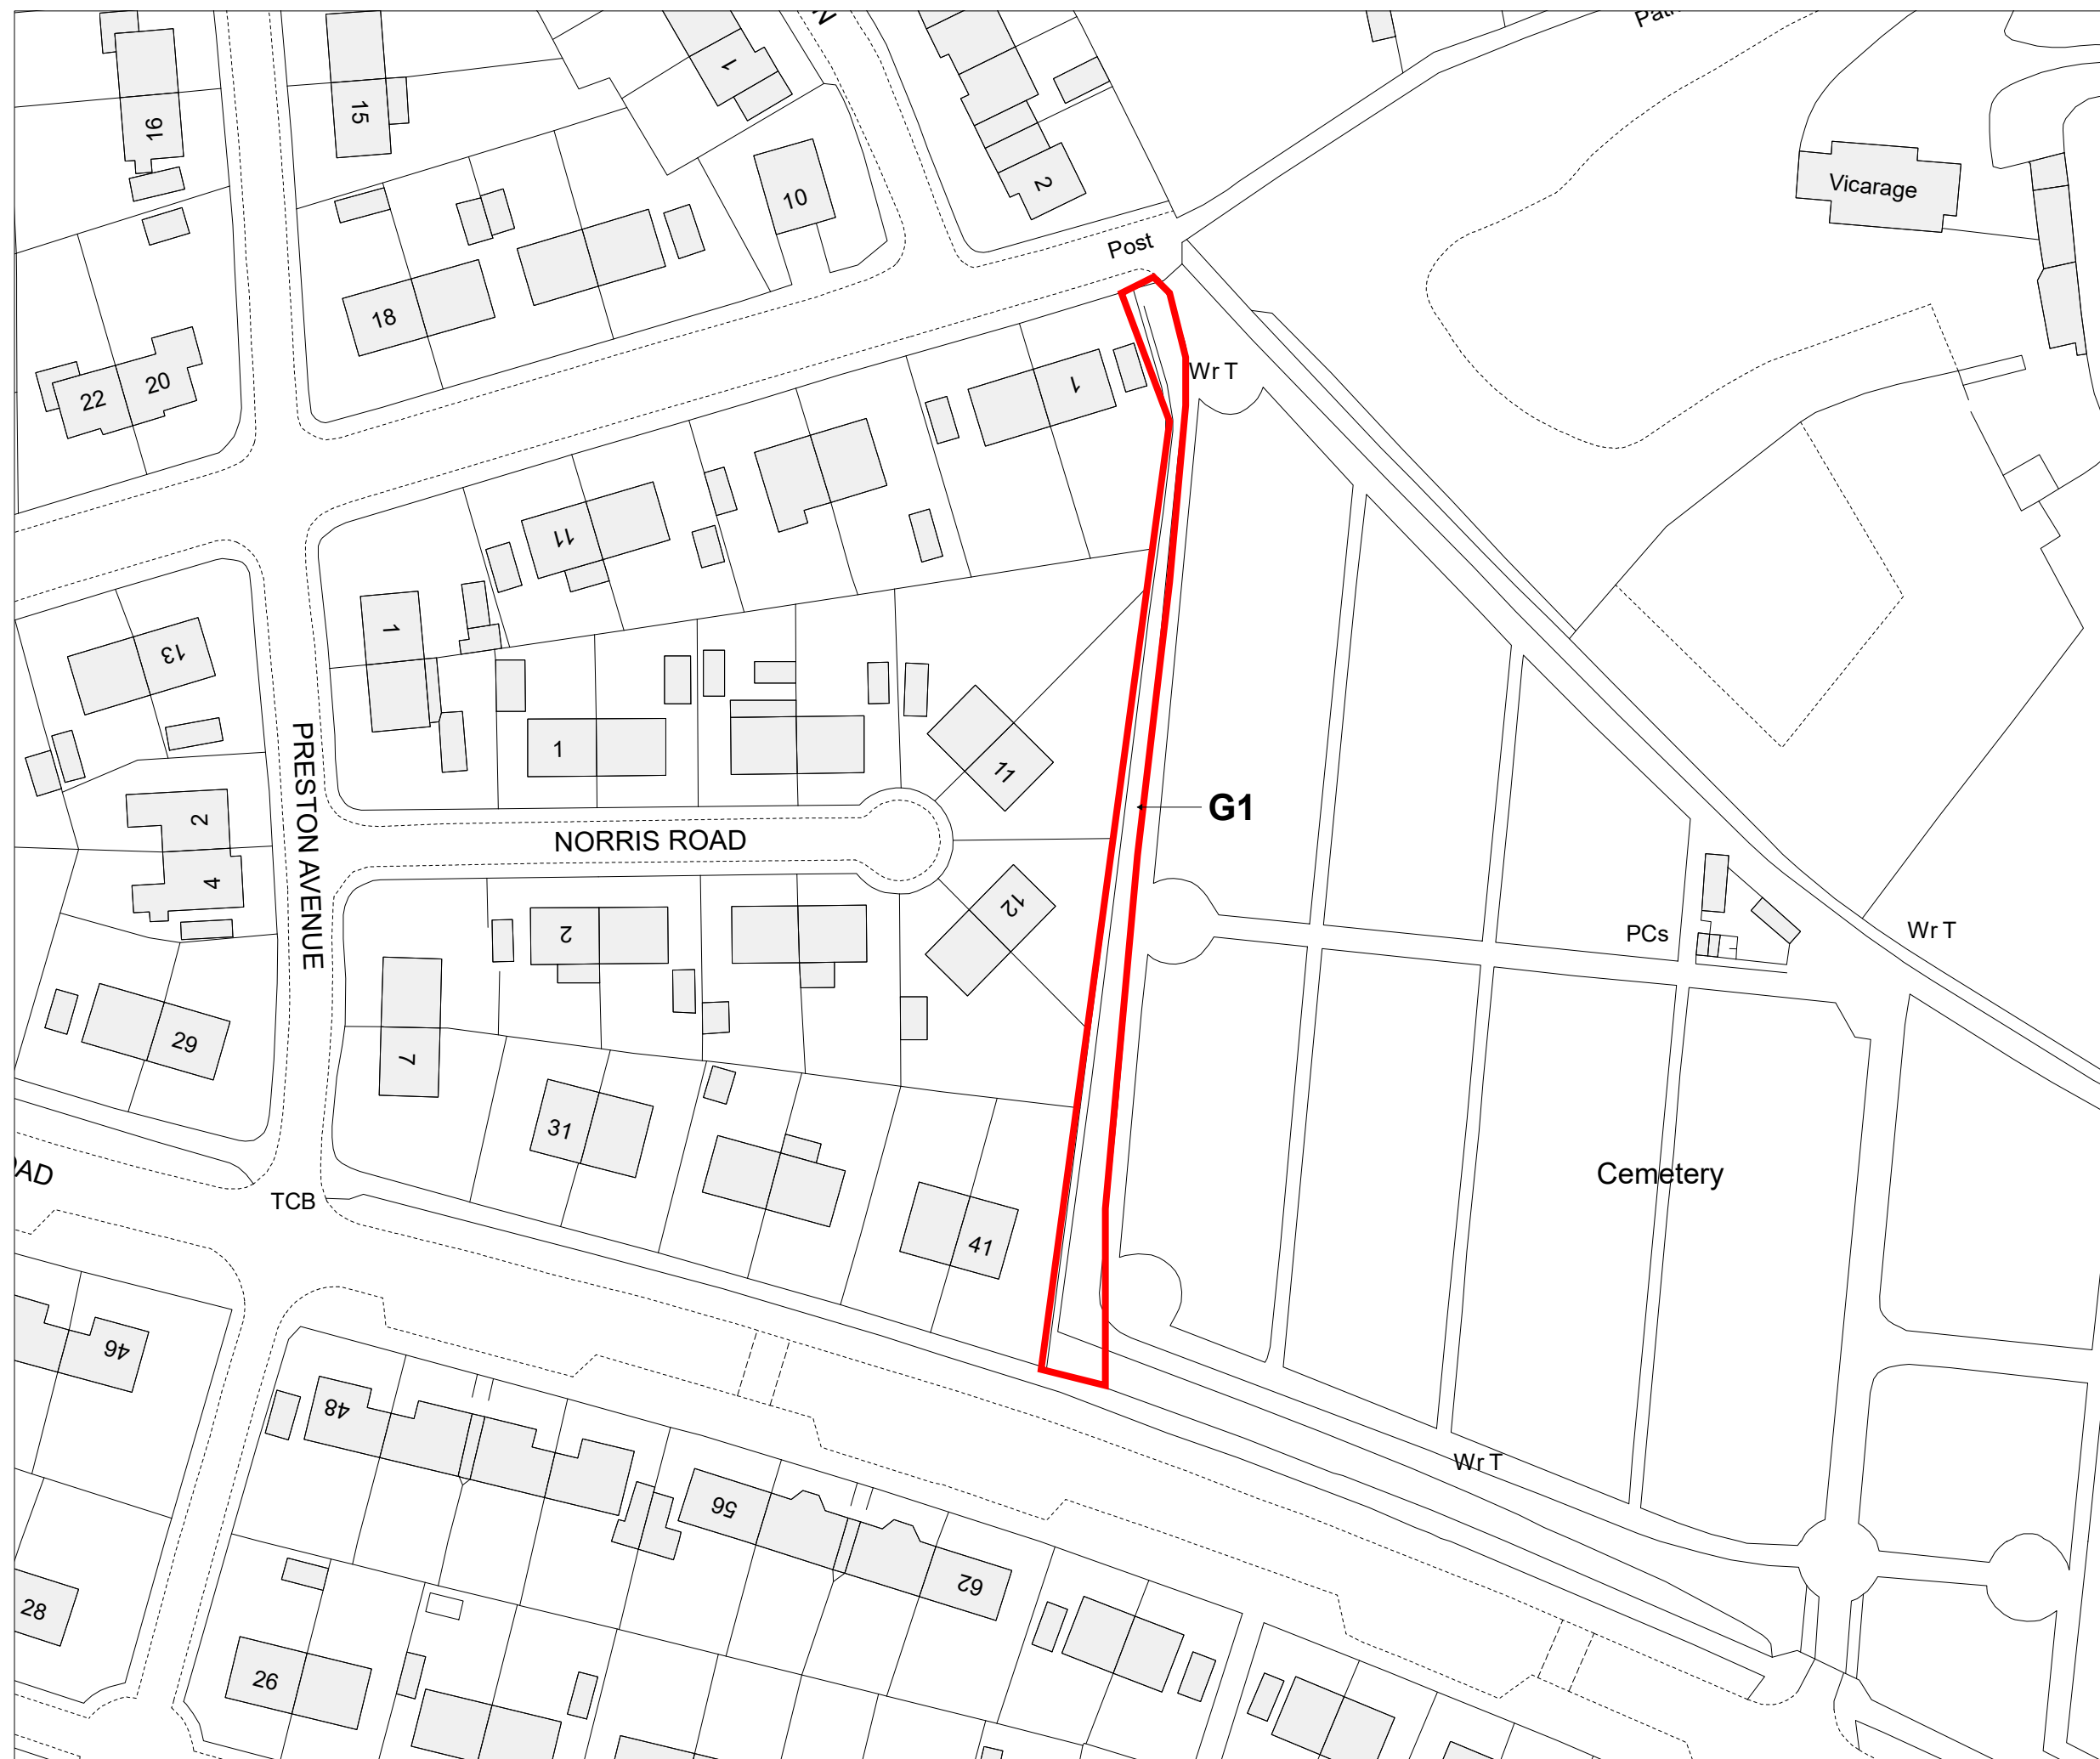

TREE LOCATION PLAN

**Prescot Cemetery, Manchester Road,
Prescot L34 1NF**

Scale: NTS

Date: 02.11.2022

Author: JH

Ref: Prescot Cemetery 02.11.2022