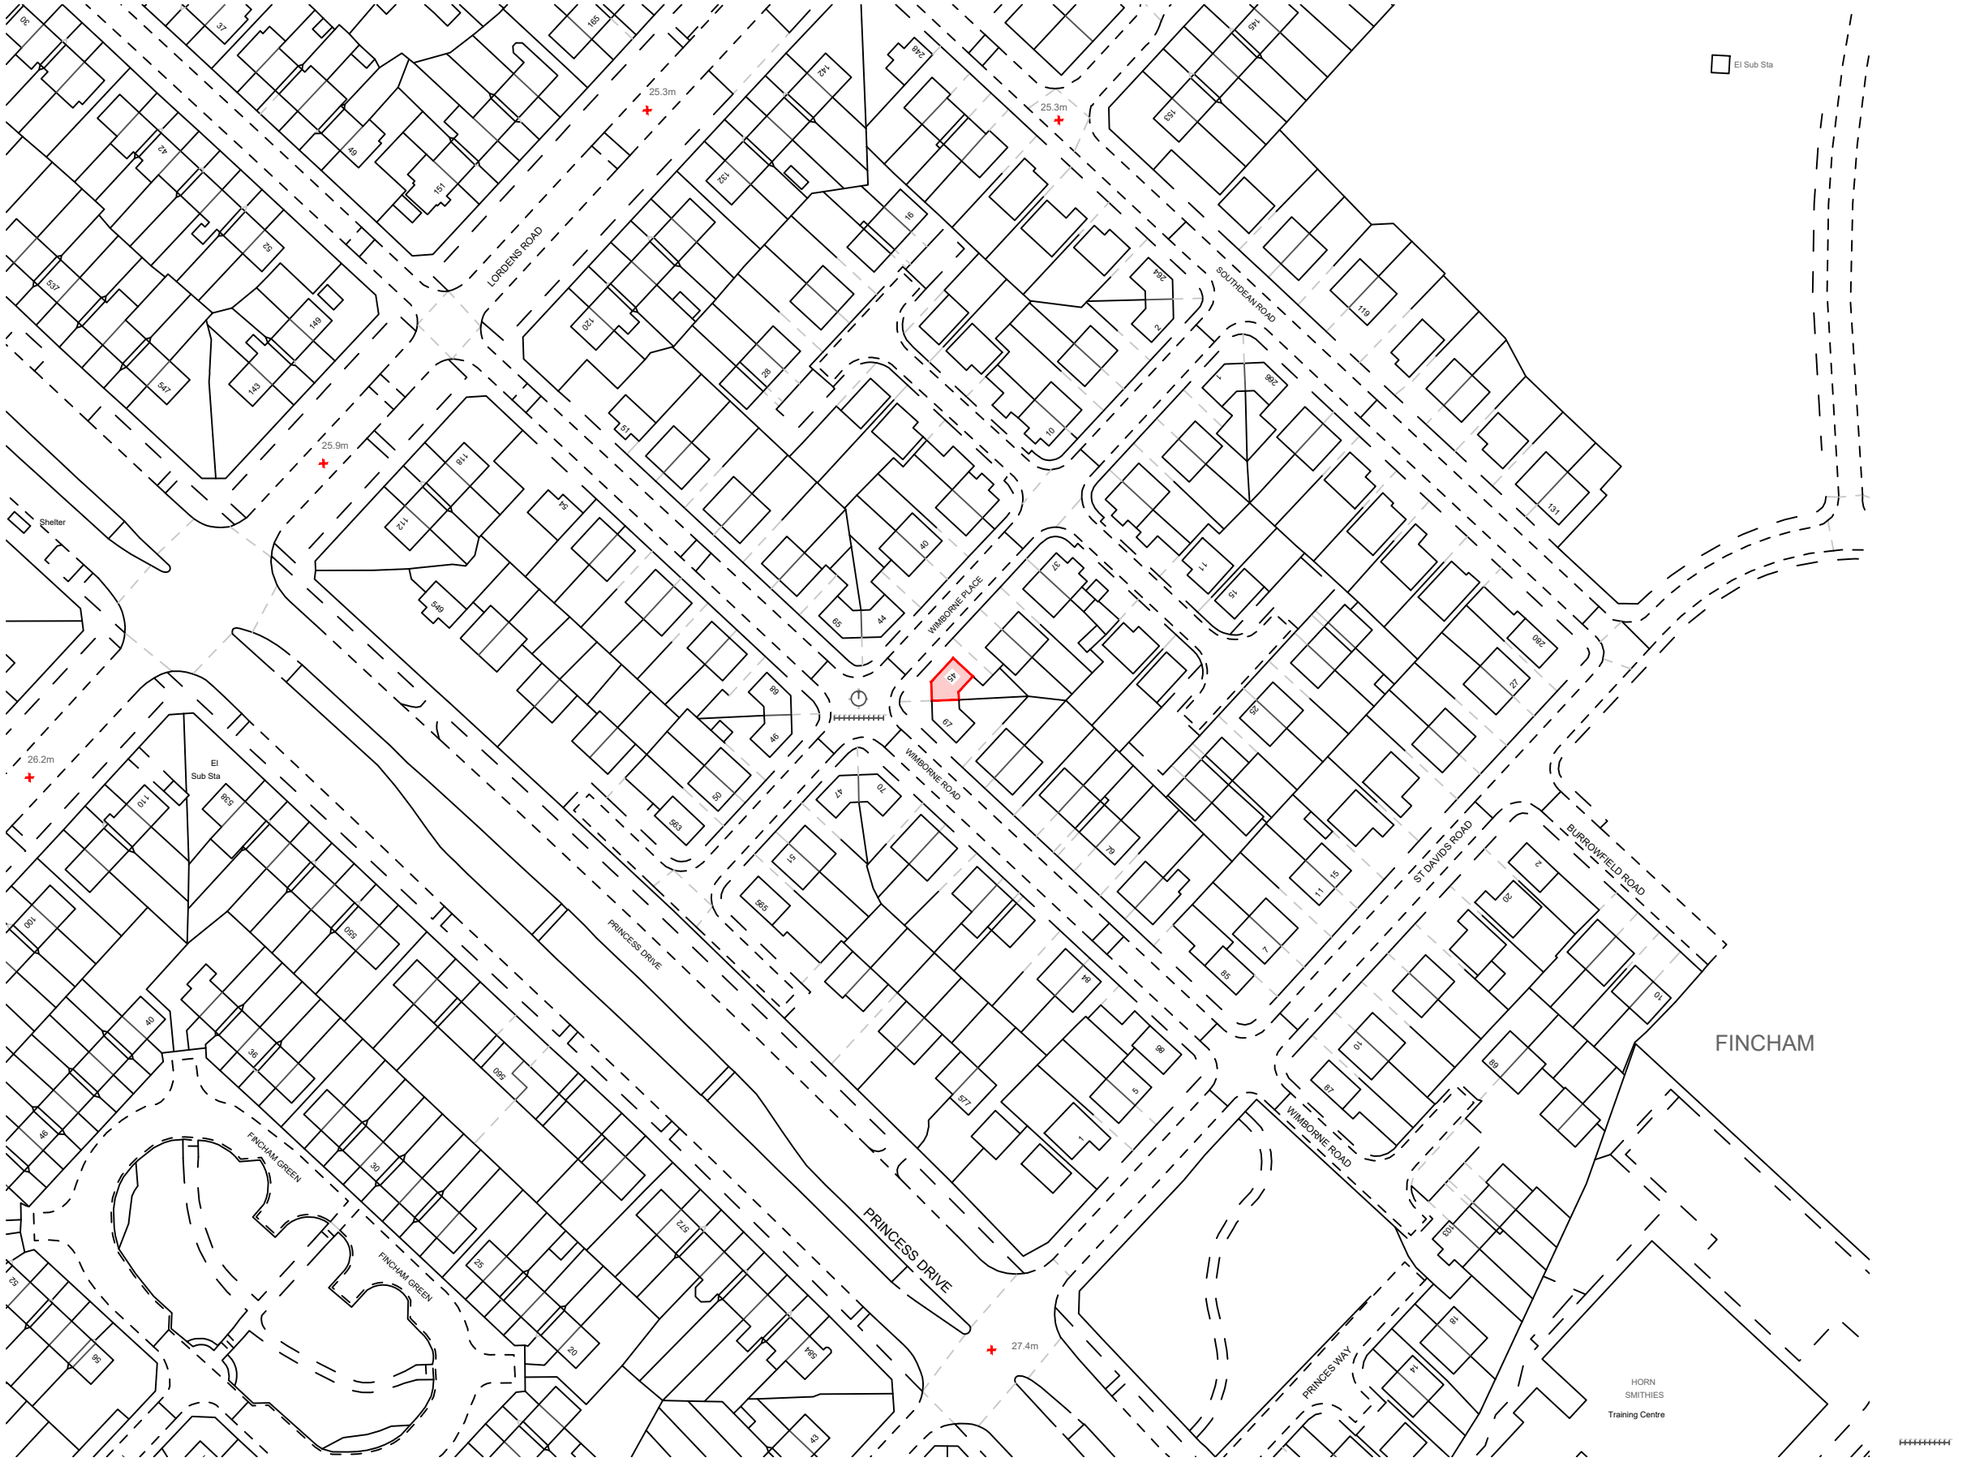


Notes

All dimensions to be verified on site prior to the commencement of any work or the production of any shop drawing. All discrepancies to be reported to
RRBD LTD.

This drawing is to be read in conjunction with all related Architectural Consultant's and Engineer's drawings and any other relevant information.

This drawing is copyright © of RRBD LTD.

REV	DATE	REVISION DESCRIPTION	INITIALS	CHECK

General Notes

All drawings are to be read in conjunction with specialist M&E drawings and specifications. This drawing must be read in conjunction with GA plans

Critical

Any discrepancies must be reported to RRBD LTD immediately.

DRAWING STATUS

AS-RECORDED	☐
AS-BUILT	☐
FOR PLANNING	☒
FOR-CONSTRUCTION	☐
FOR DISCUSSION	☐
FOR COORDINATION	☐
FOR TENDER	☐

RRBD

Client

David Williamson

Project

The Whitstable house,
45 Wimborne Place,
L14 8AA

Drawing Title

Location Plan

Scale	Date
1:1250 @ A3	18.02.2022

Drawn by	Checked by
AE	-

Job No.	Drawing No.	Rev.
18/02/2022	(A)100	-