



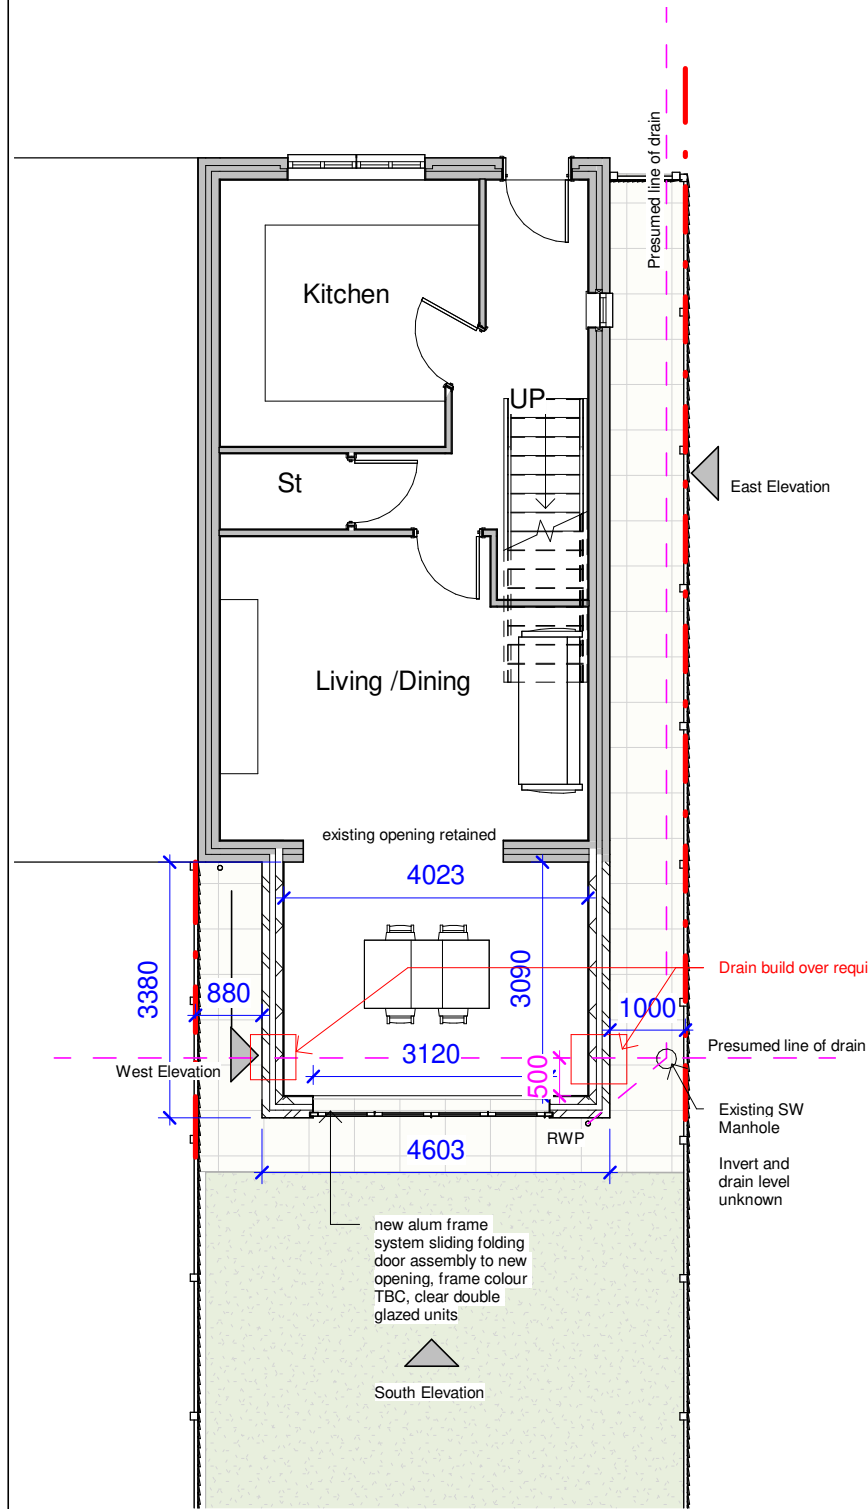


Ground Floor Plan
1 : 100

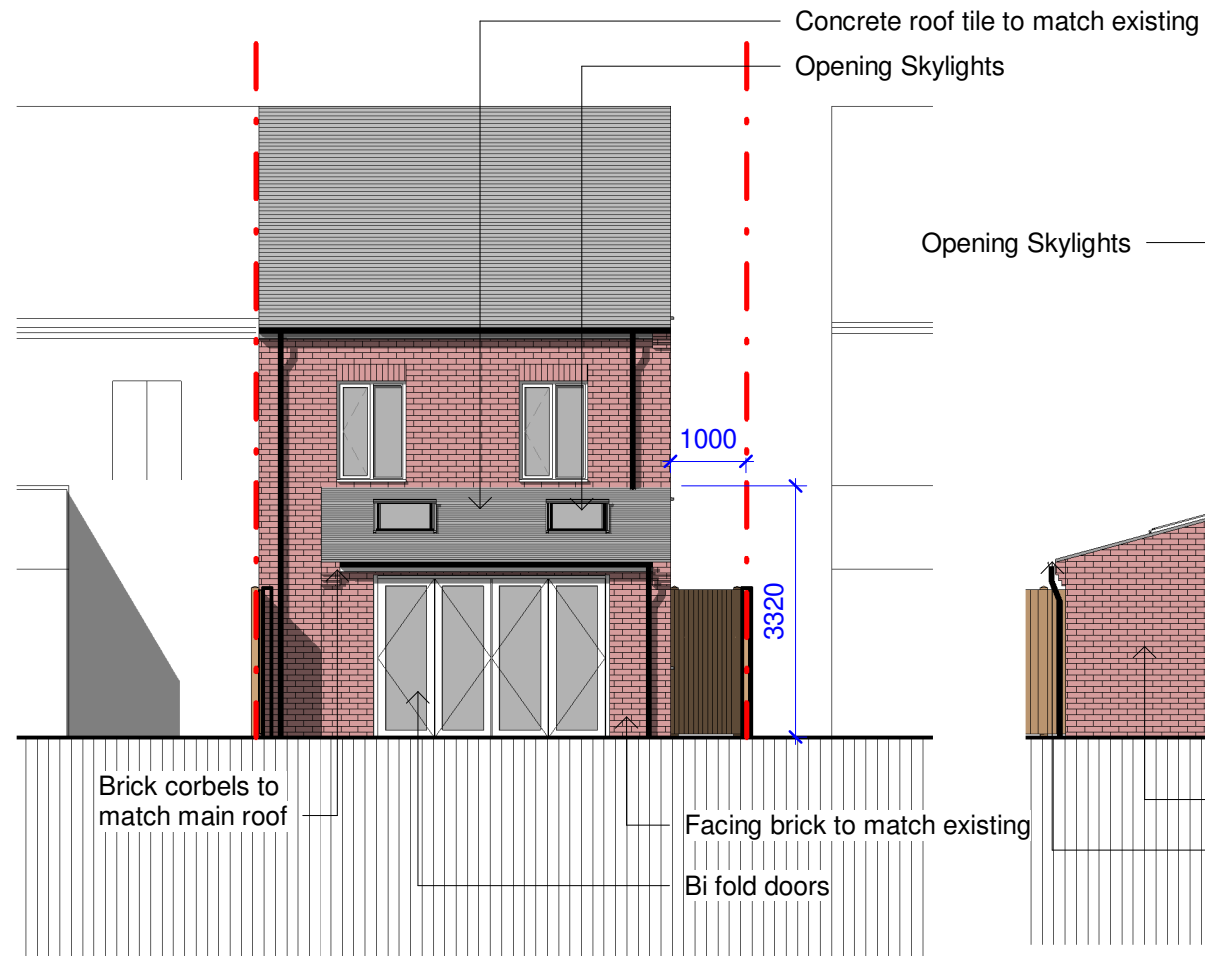

South Elevation
1 : 100



East Elevation
1 : 100

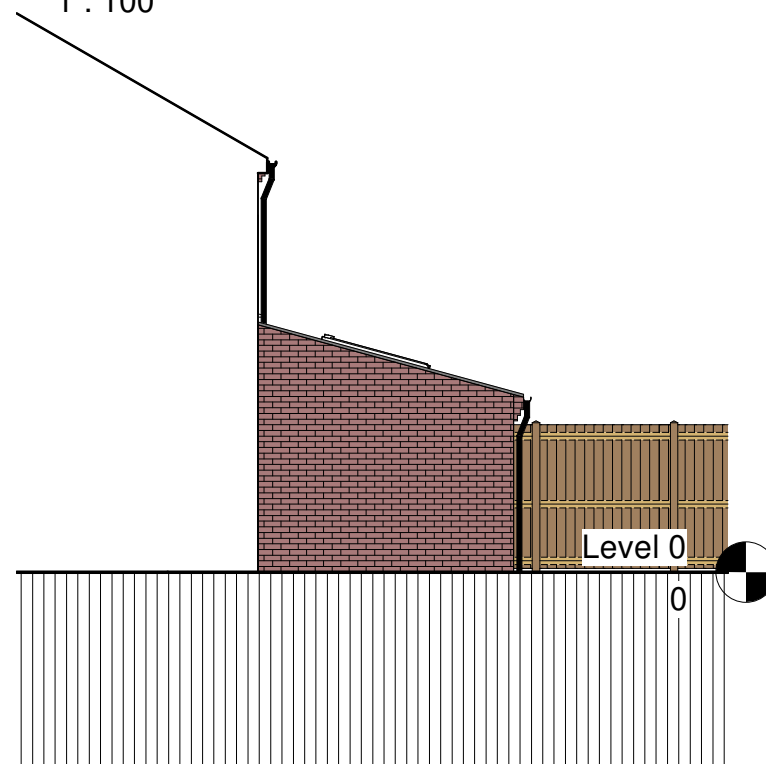

West Elevation
1 : 100



B 17.03.2022 Updates to LPA comments

Extension to 38 Blundell Road

Proposed Plans / Elevations

Date
02/17/22

1 : 100

22 02 P100

B