





Proposed Street Scene (Broad Lane)
Scale 1:100

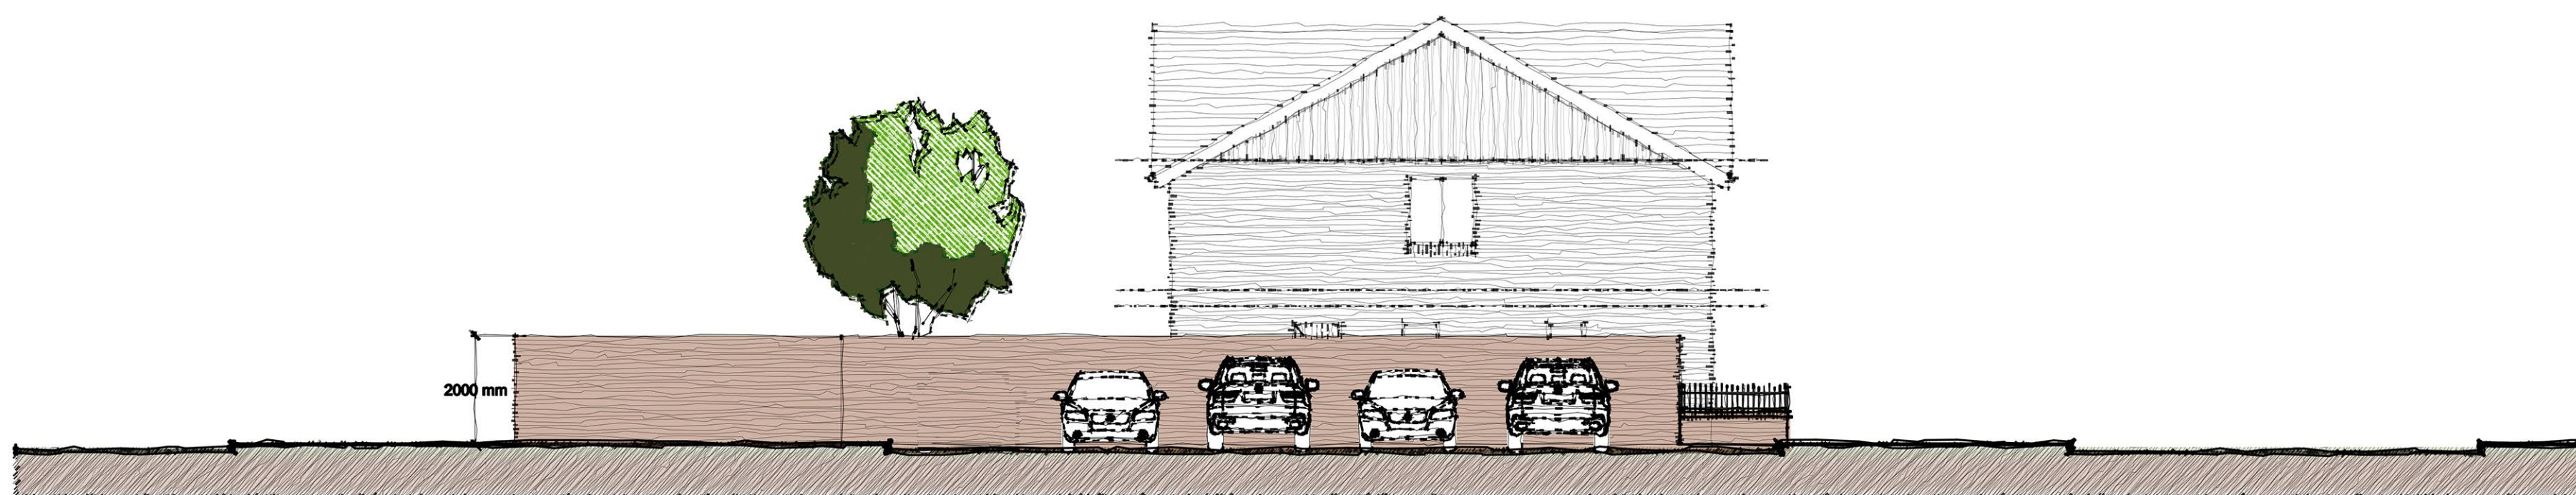


Proposed Street Scene (Rowlings Way)
Scale 1:100

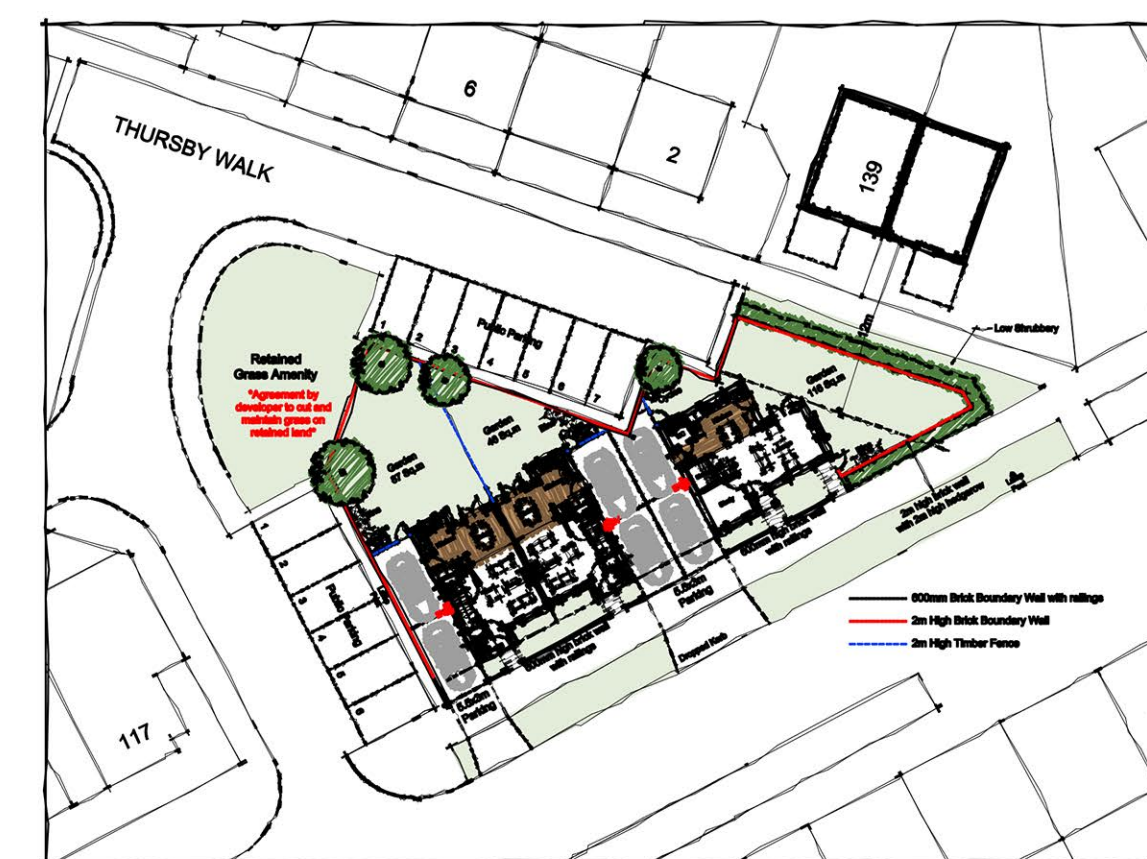

Location Key
Scale 1:500




Proposed Street Scene (Thursby Walk)
Scale 1:100

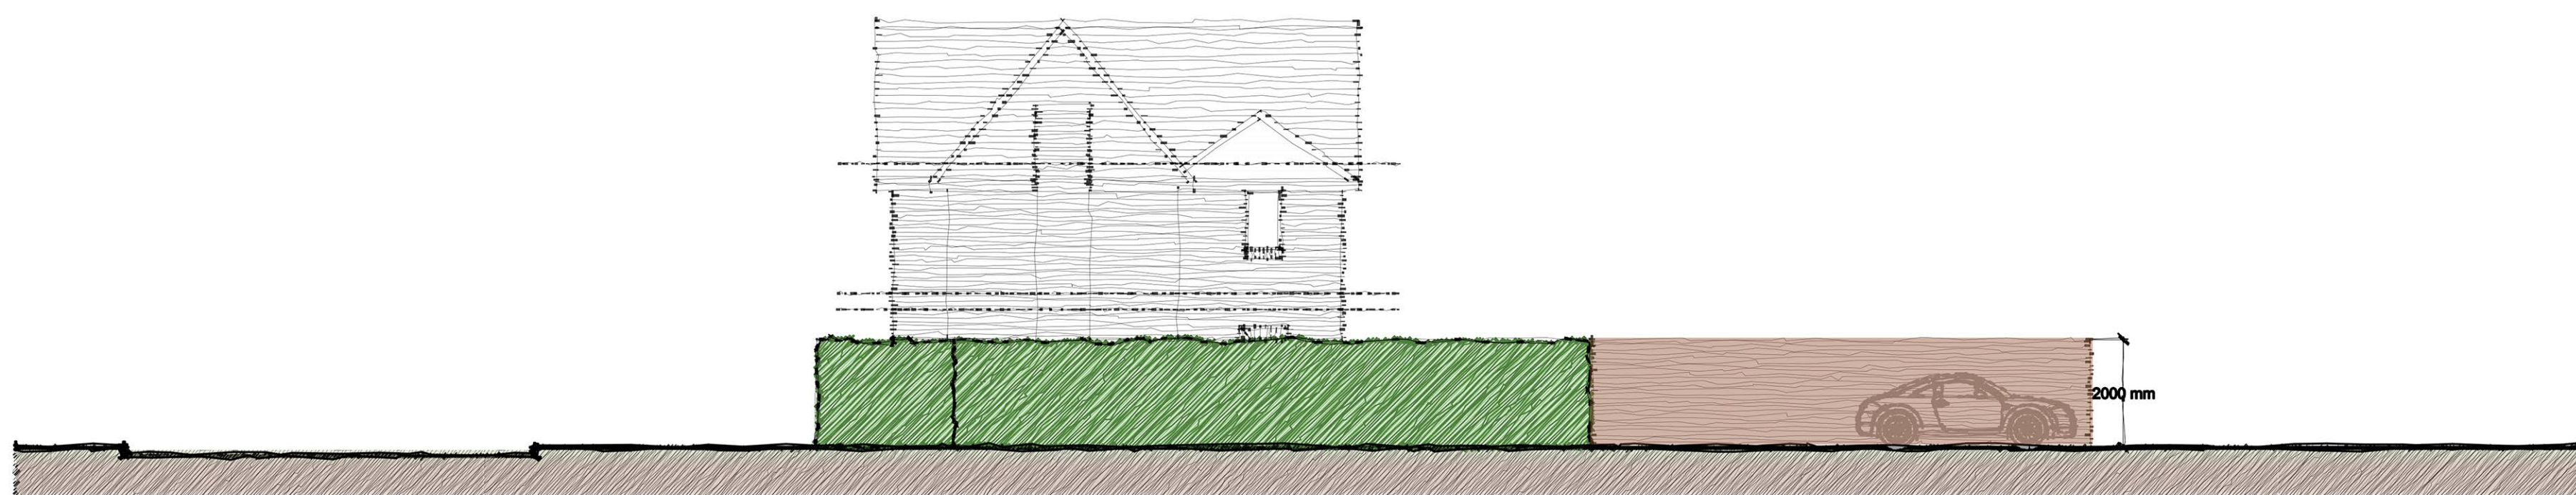


Proposed Street Scene (View from Thursby Walk Pavement)
Scale 1:100

Rev	Amendment	Drawn	Checked	Date
P01	Location key added.	RM	GNP	15.10.25
P02	Scheme Amendments and Materials Added	CW	GNP	09.01.26
P03	Boundary wall to Broad Lane Street Scene, dimensions to masonry boundary wall indicated.	RM	GNP	18.02.26

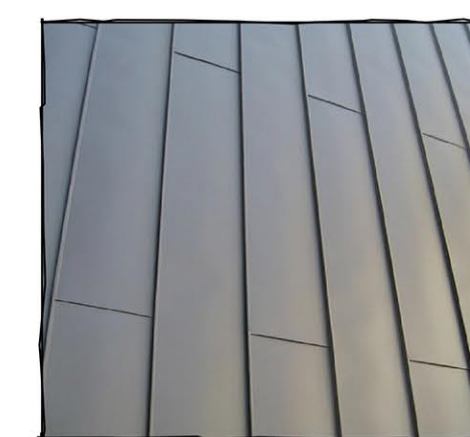

Zinc Cladding

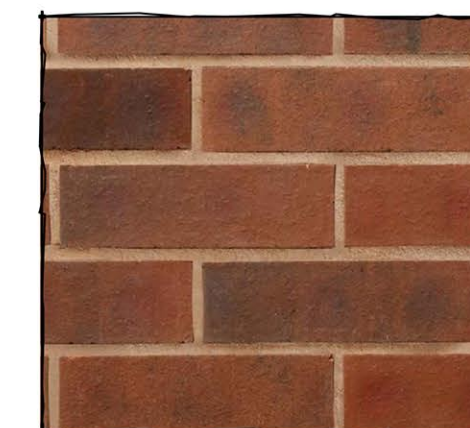

Red / Brown Facing Brick



Concrete Roof Tiles



UPVC Windows



Black Square Gutters

RA
Revival Architecture

Dream. Plan. Begin.

revivalarchitecture.co.uk

0151 702 6700

Do not scale from this drawing. Use figured dimensions only, which are displayed in millimeters unless stated otherwise. The contractor is requested to check all dimensions before work is put in hand. Any discrepancies within the drawing should be reported prior to commencement of works.

This drawing is copyright and remains the property of Revival Architecture Ltd. This drawing must only be used for the purpose for which it is supplied and its contents must not be reproduced for any purpose without written permission.

Project:	Thursby Walk, Kirby
Client:	TBC
Title:	Proposed Plans & Elevations (2)
Date:	12.09.25
Drawn:	CW
Check:	GNP
Scale@A1:	1:100
Revision:	P03
Status:	Planning
Drawing Number:	

1373-RA-XX-XX-DR-A-0121