

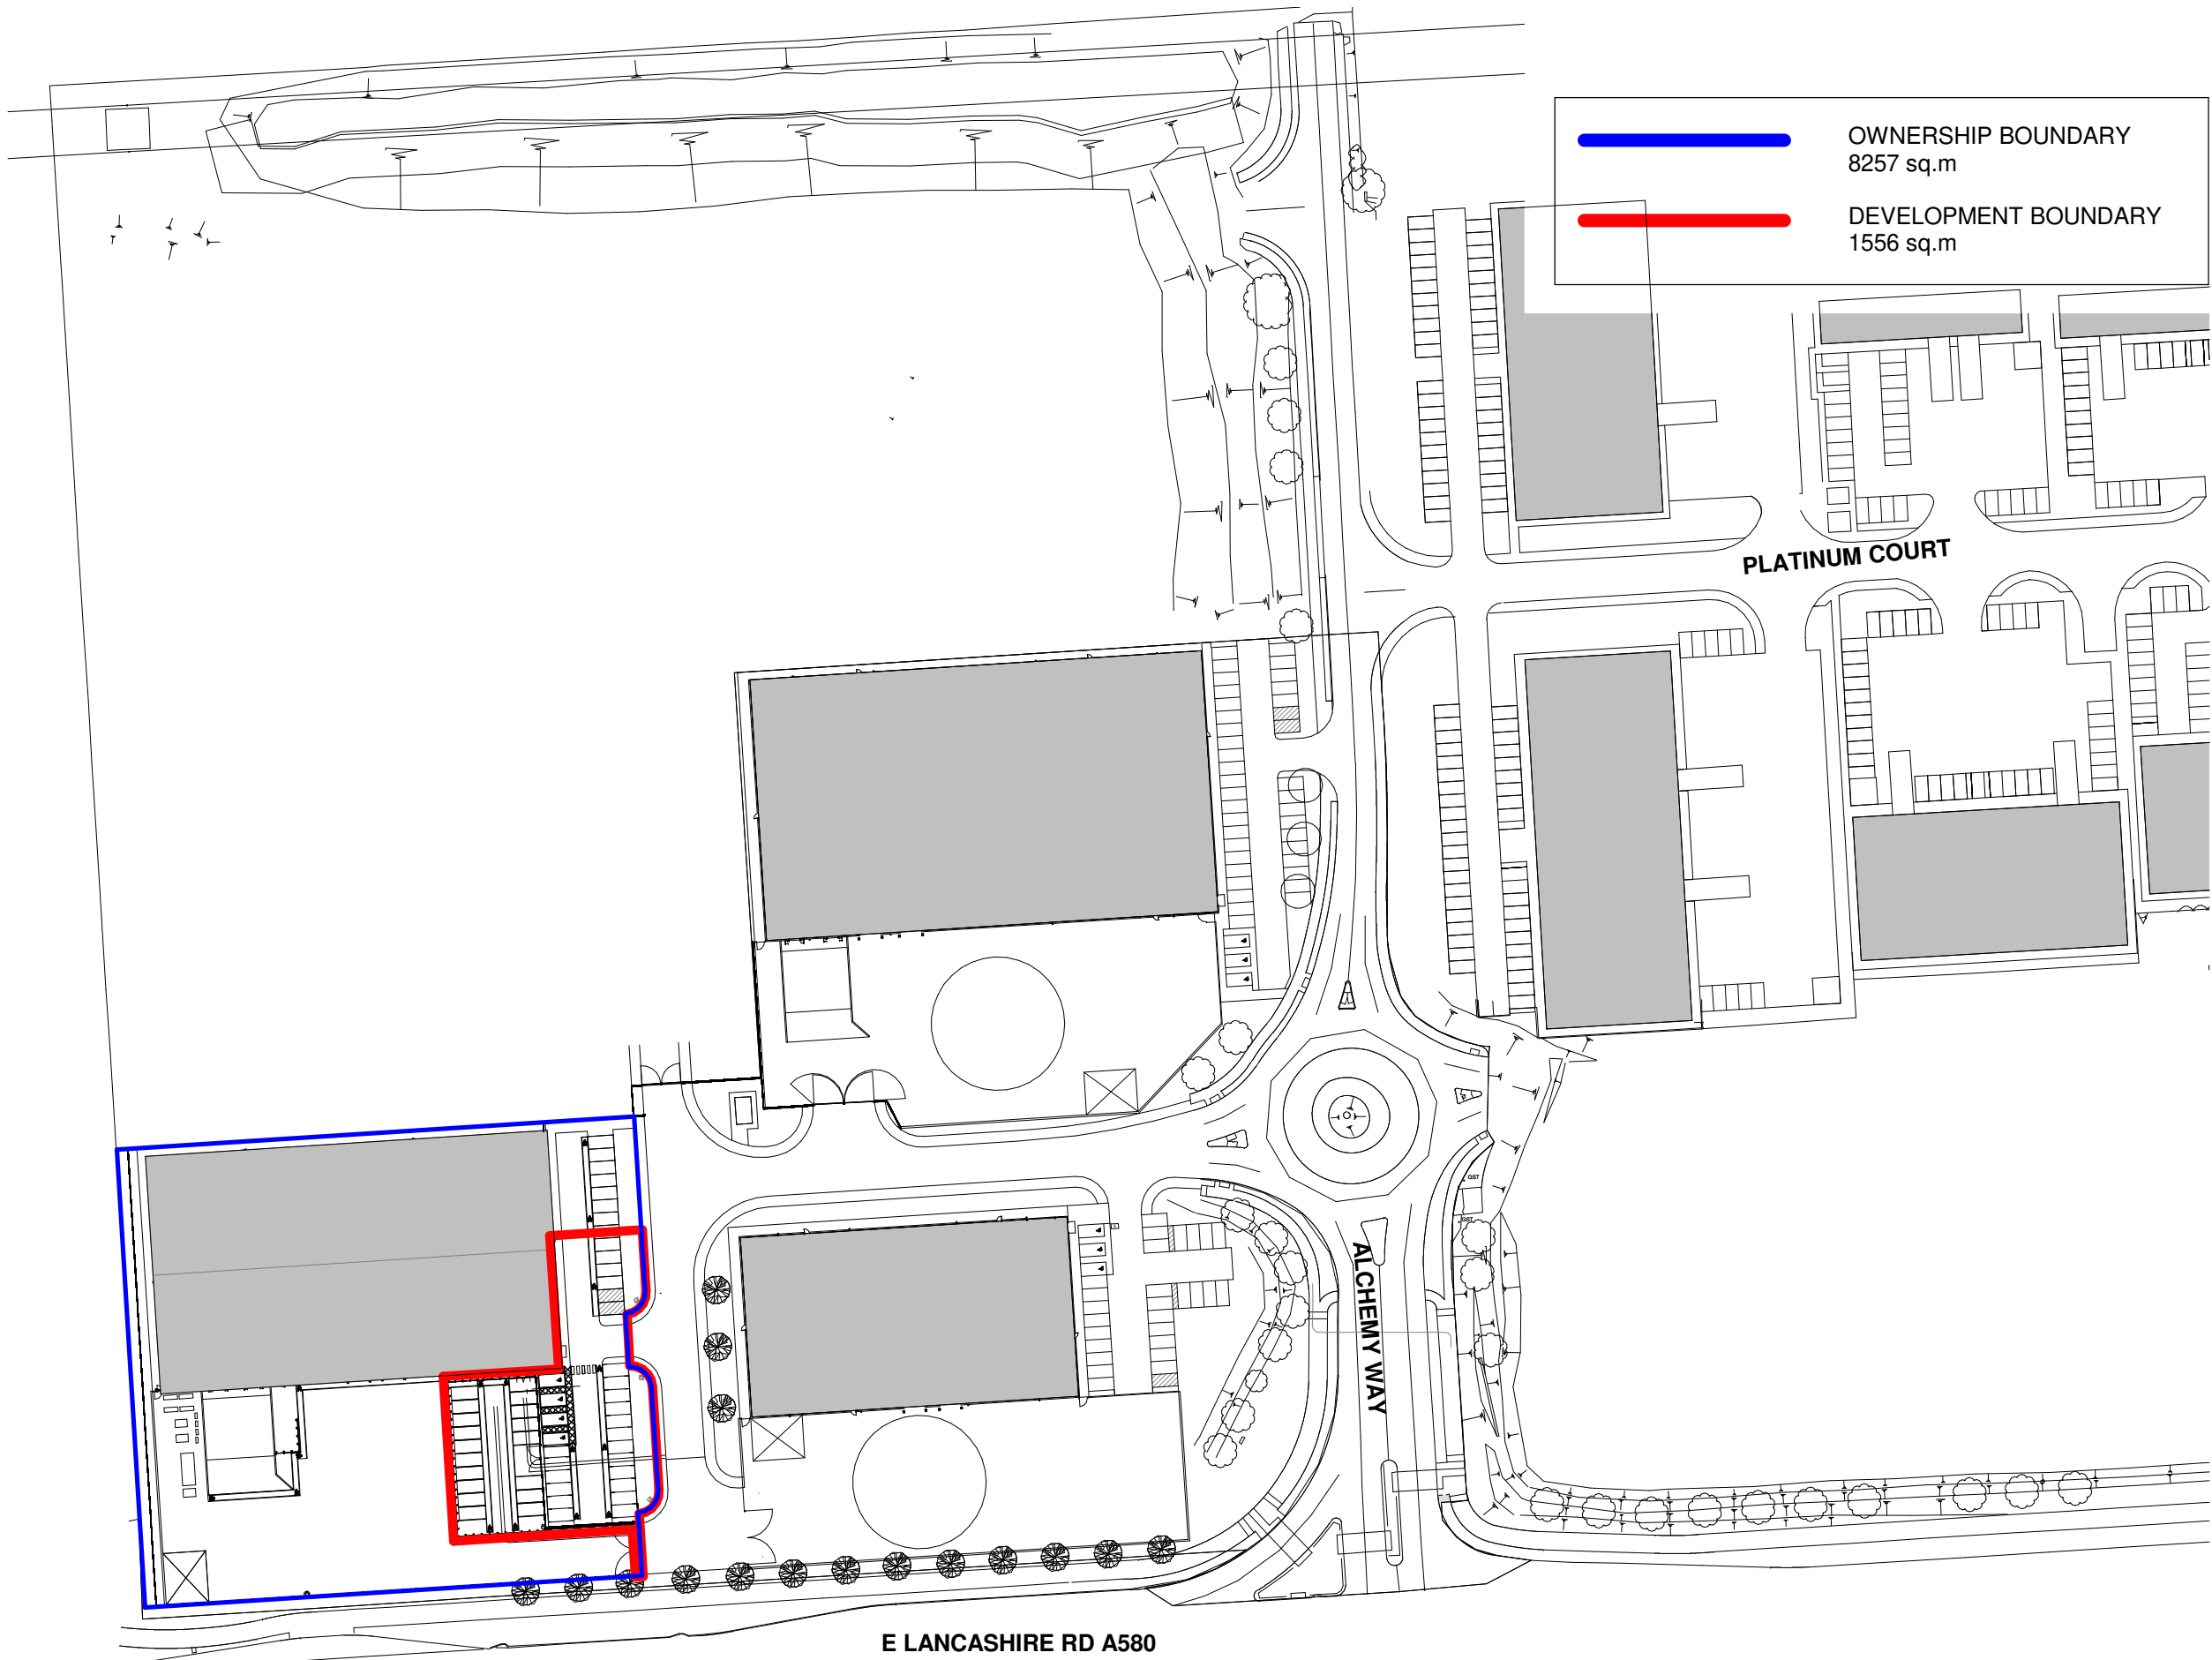


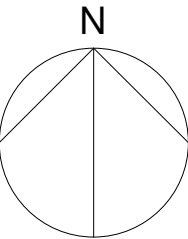

Architects are to be notified of any discrepancies.
Contractors must check all dimensions on site.
This drawing is subject to copyright laws and is for use on this project only.
This drawing is to be used solely for the information as titled only.
For other information refer to the latest revision of any cross referenced drawings.
To be read in conjunction with relevant design standards/protocols

This is a colour drawing. In order to ensure any subsequent reproduction is viewed correctly it should be printed in full colour.

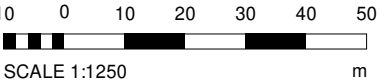

P6	ADDITIONAL REQUEST FOLLOWING COMPLETION OF AMENDMENTS TO MOVE THE RED LINE	06.10.22	CP	CP
P5	UPDATED FOLLOWING ADDITIONAL DWD COMMENTS	05.10.22	CP	CP
P4	UPDATED FOLLOWING DWD COMMENTS	03.10.22	CP	CP
P3	RED LINE UPDATED AS PER THE PL CONSULTANT'S COMMENTS.	28.09.22	NM	PL C
P2	REVISED FOLLOWING COMMENT BY DWD	20.09.22	CP	CP
P1	FIRST ISSUE TO DWD FOR COMMENT	08.09.22	CP	PW

Rev	Description	Date	Drm	Ckd
-----	-------------	------	-----	-----

Status
PLANNING

SMR

SMALLEY MARSEY RISPIN

ARCHITECTS

Floor 2 The Exchange Station Parade Harrogate HG1 1TS
01423 707 757 admin@smrarchitects.co.uk

Project
LIVERPOOL

Client
amazonfresh

Drawing Title
SITE LOCATION PLAN

Proj Ref	Origin	ZoneLevel	Type	Role	Num	Status	Rev
- - ULI2	- SMR	- 21	- ZZ	- DR	- A	- 2300	- A3 -P6

SMR Job Ref	Sheet	Scale	Drawn
7254-21-2300	A3	NOTED	CP

LOCATION PLAN
1 : 1250