



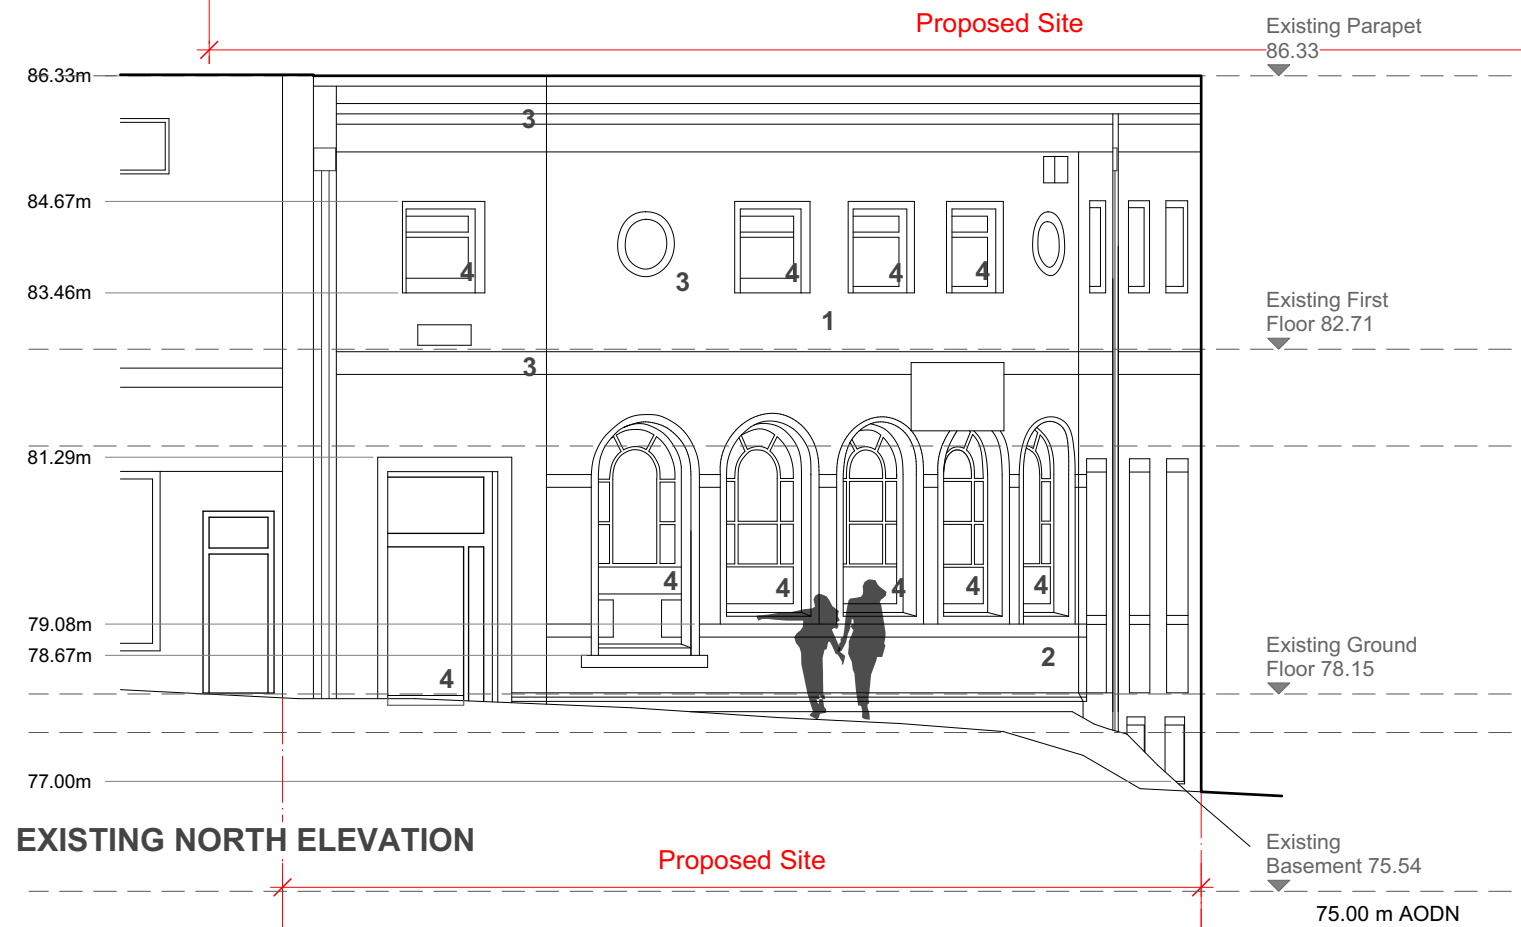

- Materials Key:**
- Facing Brickwork: 1
 - Ashlar Stone: 2
 - Decorative stonework: 3
 - White painted timber / metal window & door frames : 4
 - Off-white painted metal ventilation grill: 5
 - Off-white painted metal security bars: 6
 - Black painted external staircase: 7

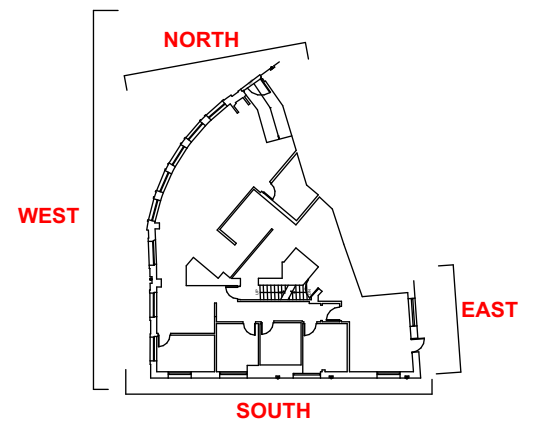

Client: Market Place Developments Ltd
 Drawing Number: P237.1_205
 Drawing Title: Existing Elevations [Page 1]
 Date: 24.06.2022
 Scale: 1:100 @ A3