



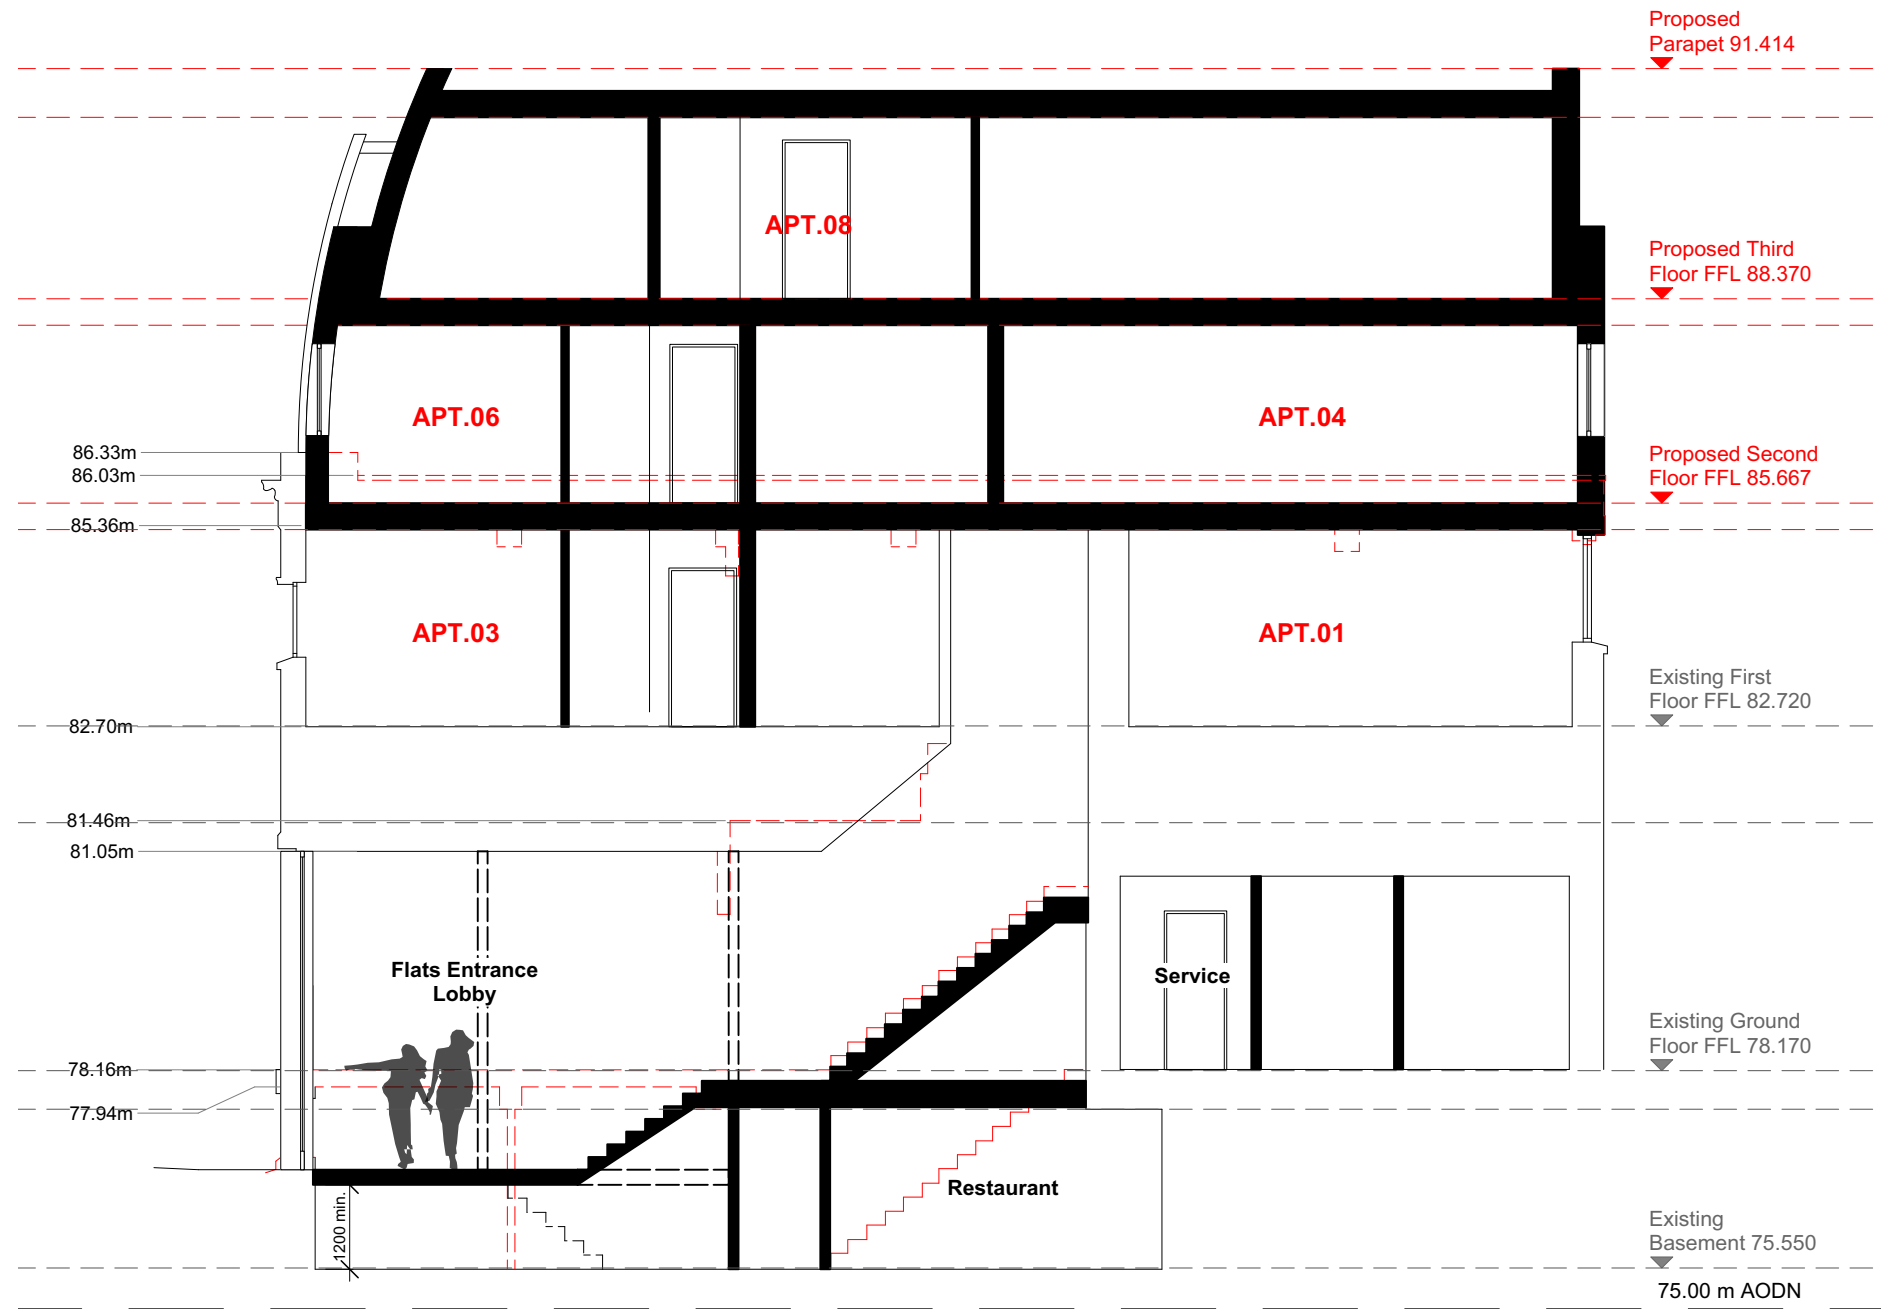

PROPOSED SECTION X-X

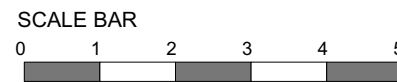

Client: Market Place Developments Ltd  
 Drawing Number: P237.1\_216  
 Drawing Title: Proposed Section X-X  
 Date: 24.06.2022  
 Scale: 1:100 @ A3