


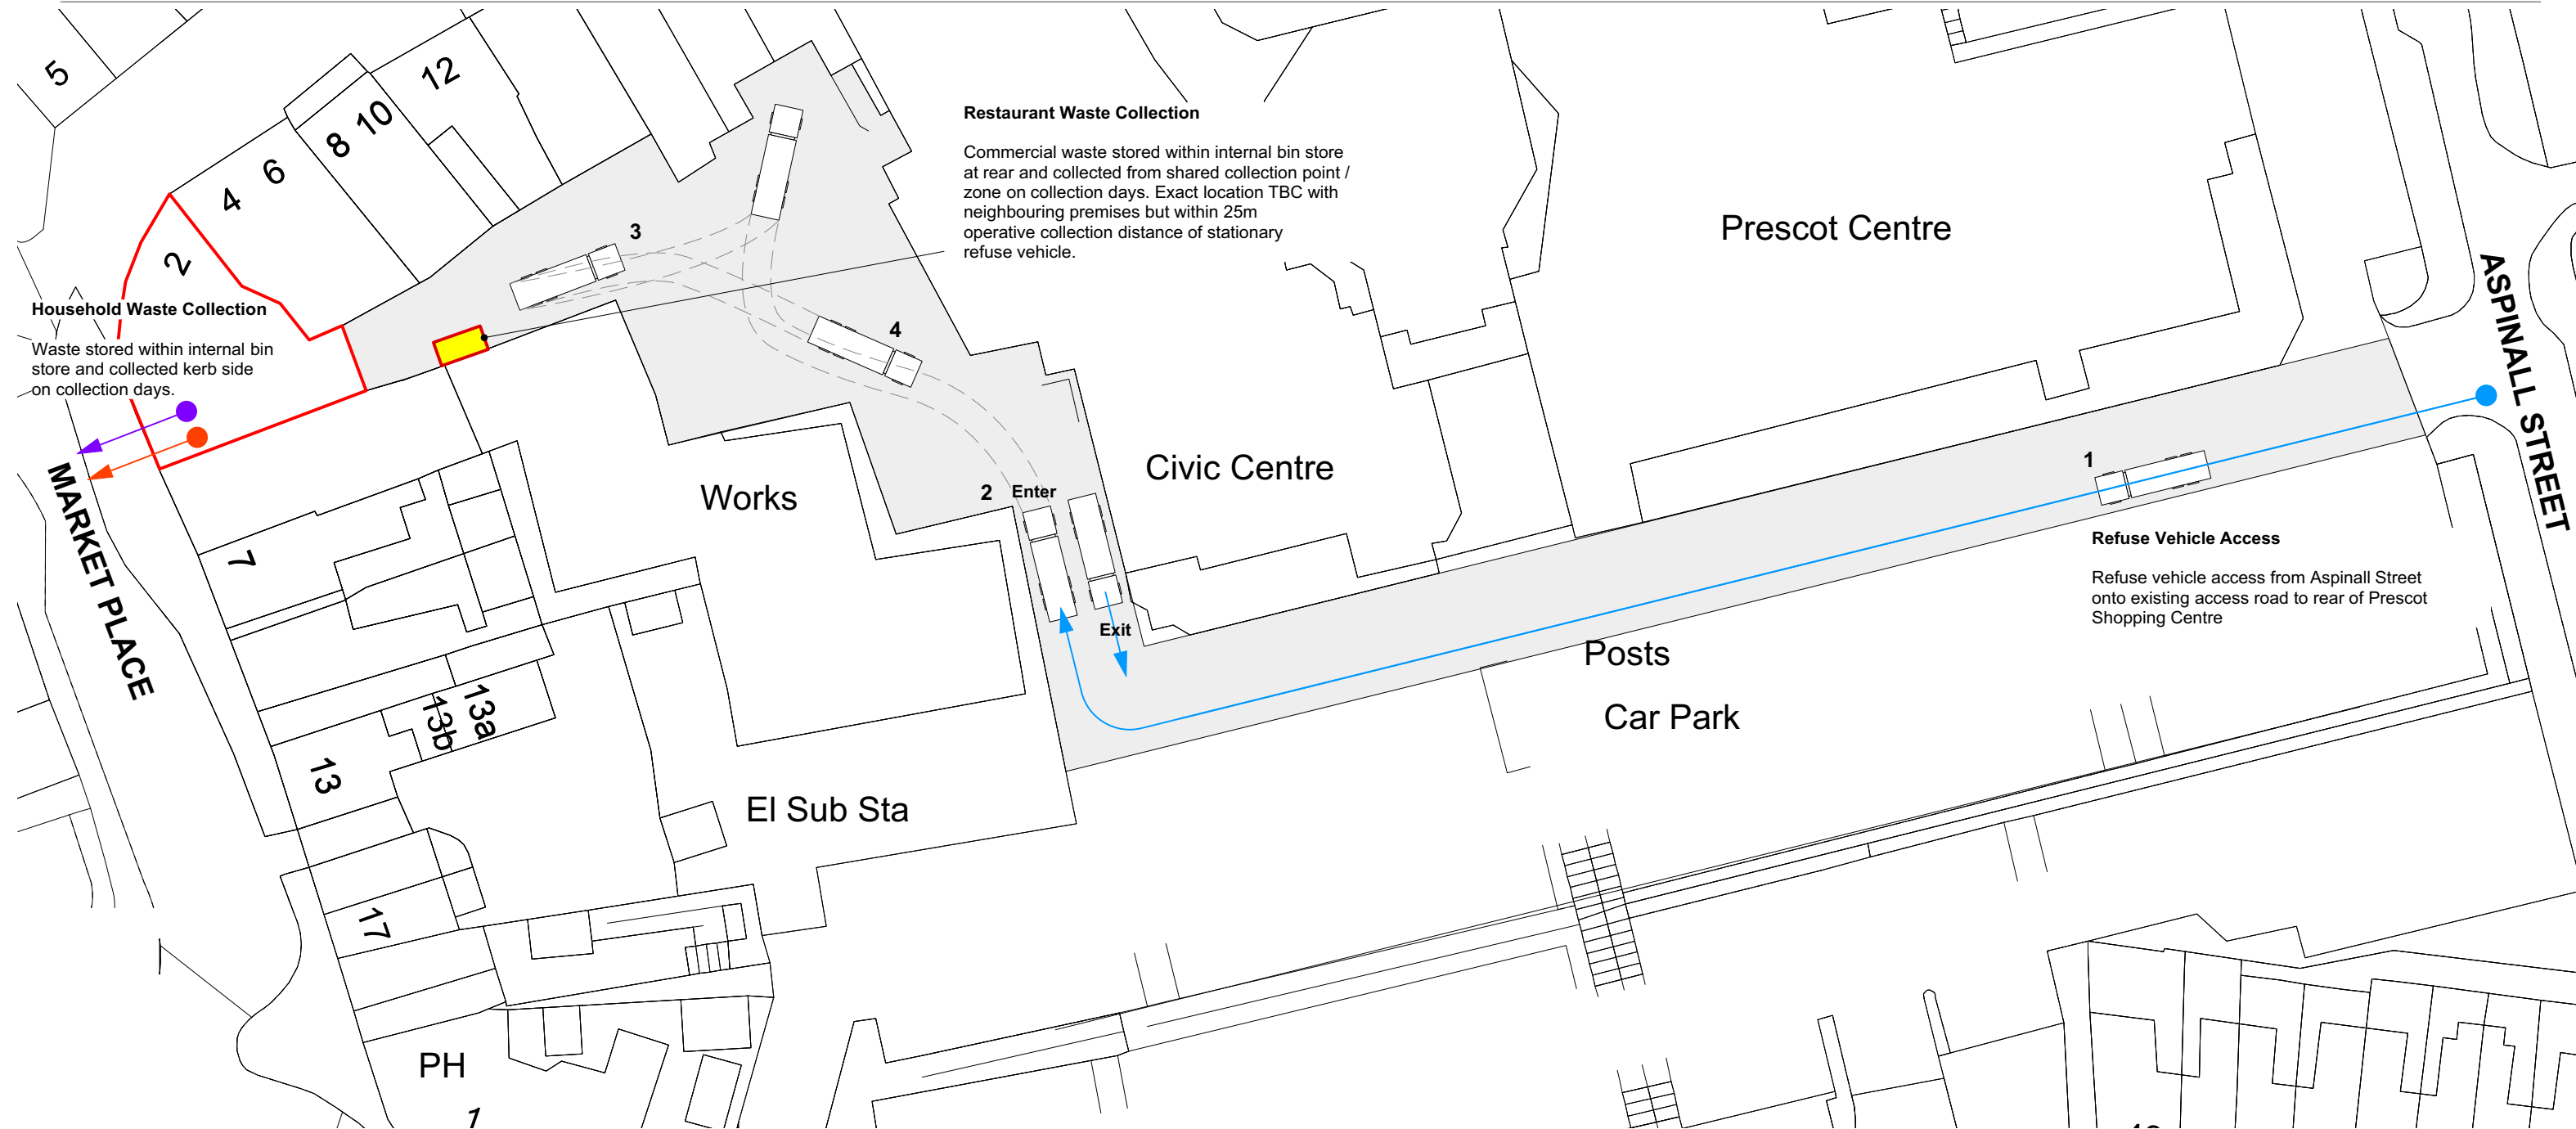

Key:

Waste Provision:

-  Site Outline:
-  Existing Access Road & Service Zone:
-  Restaurant Waste Collection Point:
-  Route of Refuse Vehicle:
-  Household waste collection [kerb side]:

Household Bin Provision

1no. 1100ltr wheelie bin for recyclable waste and 1no. 1100ltr wheelie bin for non-recyclable shared between flats to comply with B. Regs Approved Document H6 paragraph 1.1 'Domestic Developments, Capacity' requirement for min. combined 0.25cubm per dwelling.

8 flats x 0.25cubm = **2000ltr combined min. capacity**


Restaurant Waste Provision Ground Floor

2 No. 1100L Commercial waste bins stored within internal bin store to rear of building. Commercial tenant to ensure adequate levels of storage and collections are in operation.

Refuse Vehicle Access / Maneuverability

- 1 - Refuse vehicle enters via Aspinall Street on to existing access road.
- 2 - Refuse vehicle enters rear service zone serving premises located on Eccleston street in forward gear.
- 3 - Refuse vehicle reverses within close proximity to waste / recycling collection point.
- 4 - Refuse vehicle leaves service zone in forward gear.

SCALE BAR

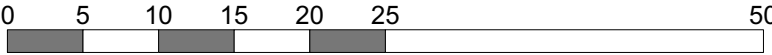

Client: Market Place Developments Ltd
Drawing Number: **P237.1_221**
Drawing Title: **Waste Management Plan**
Date: 24.06.2022
Scale: 1:500 @ A3