


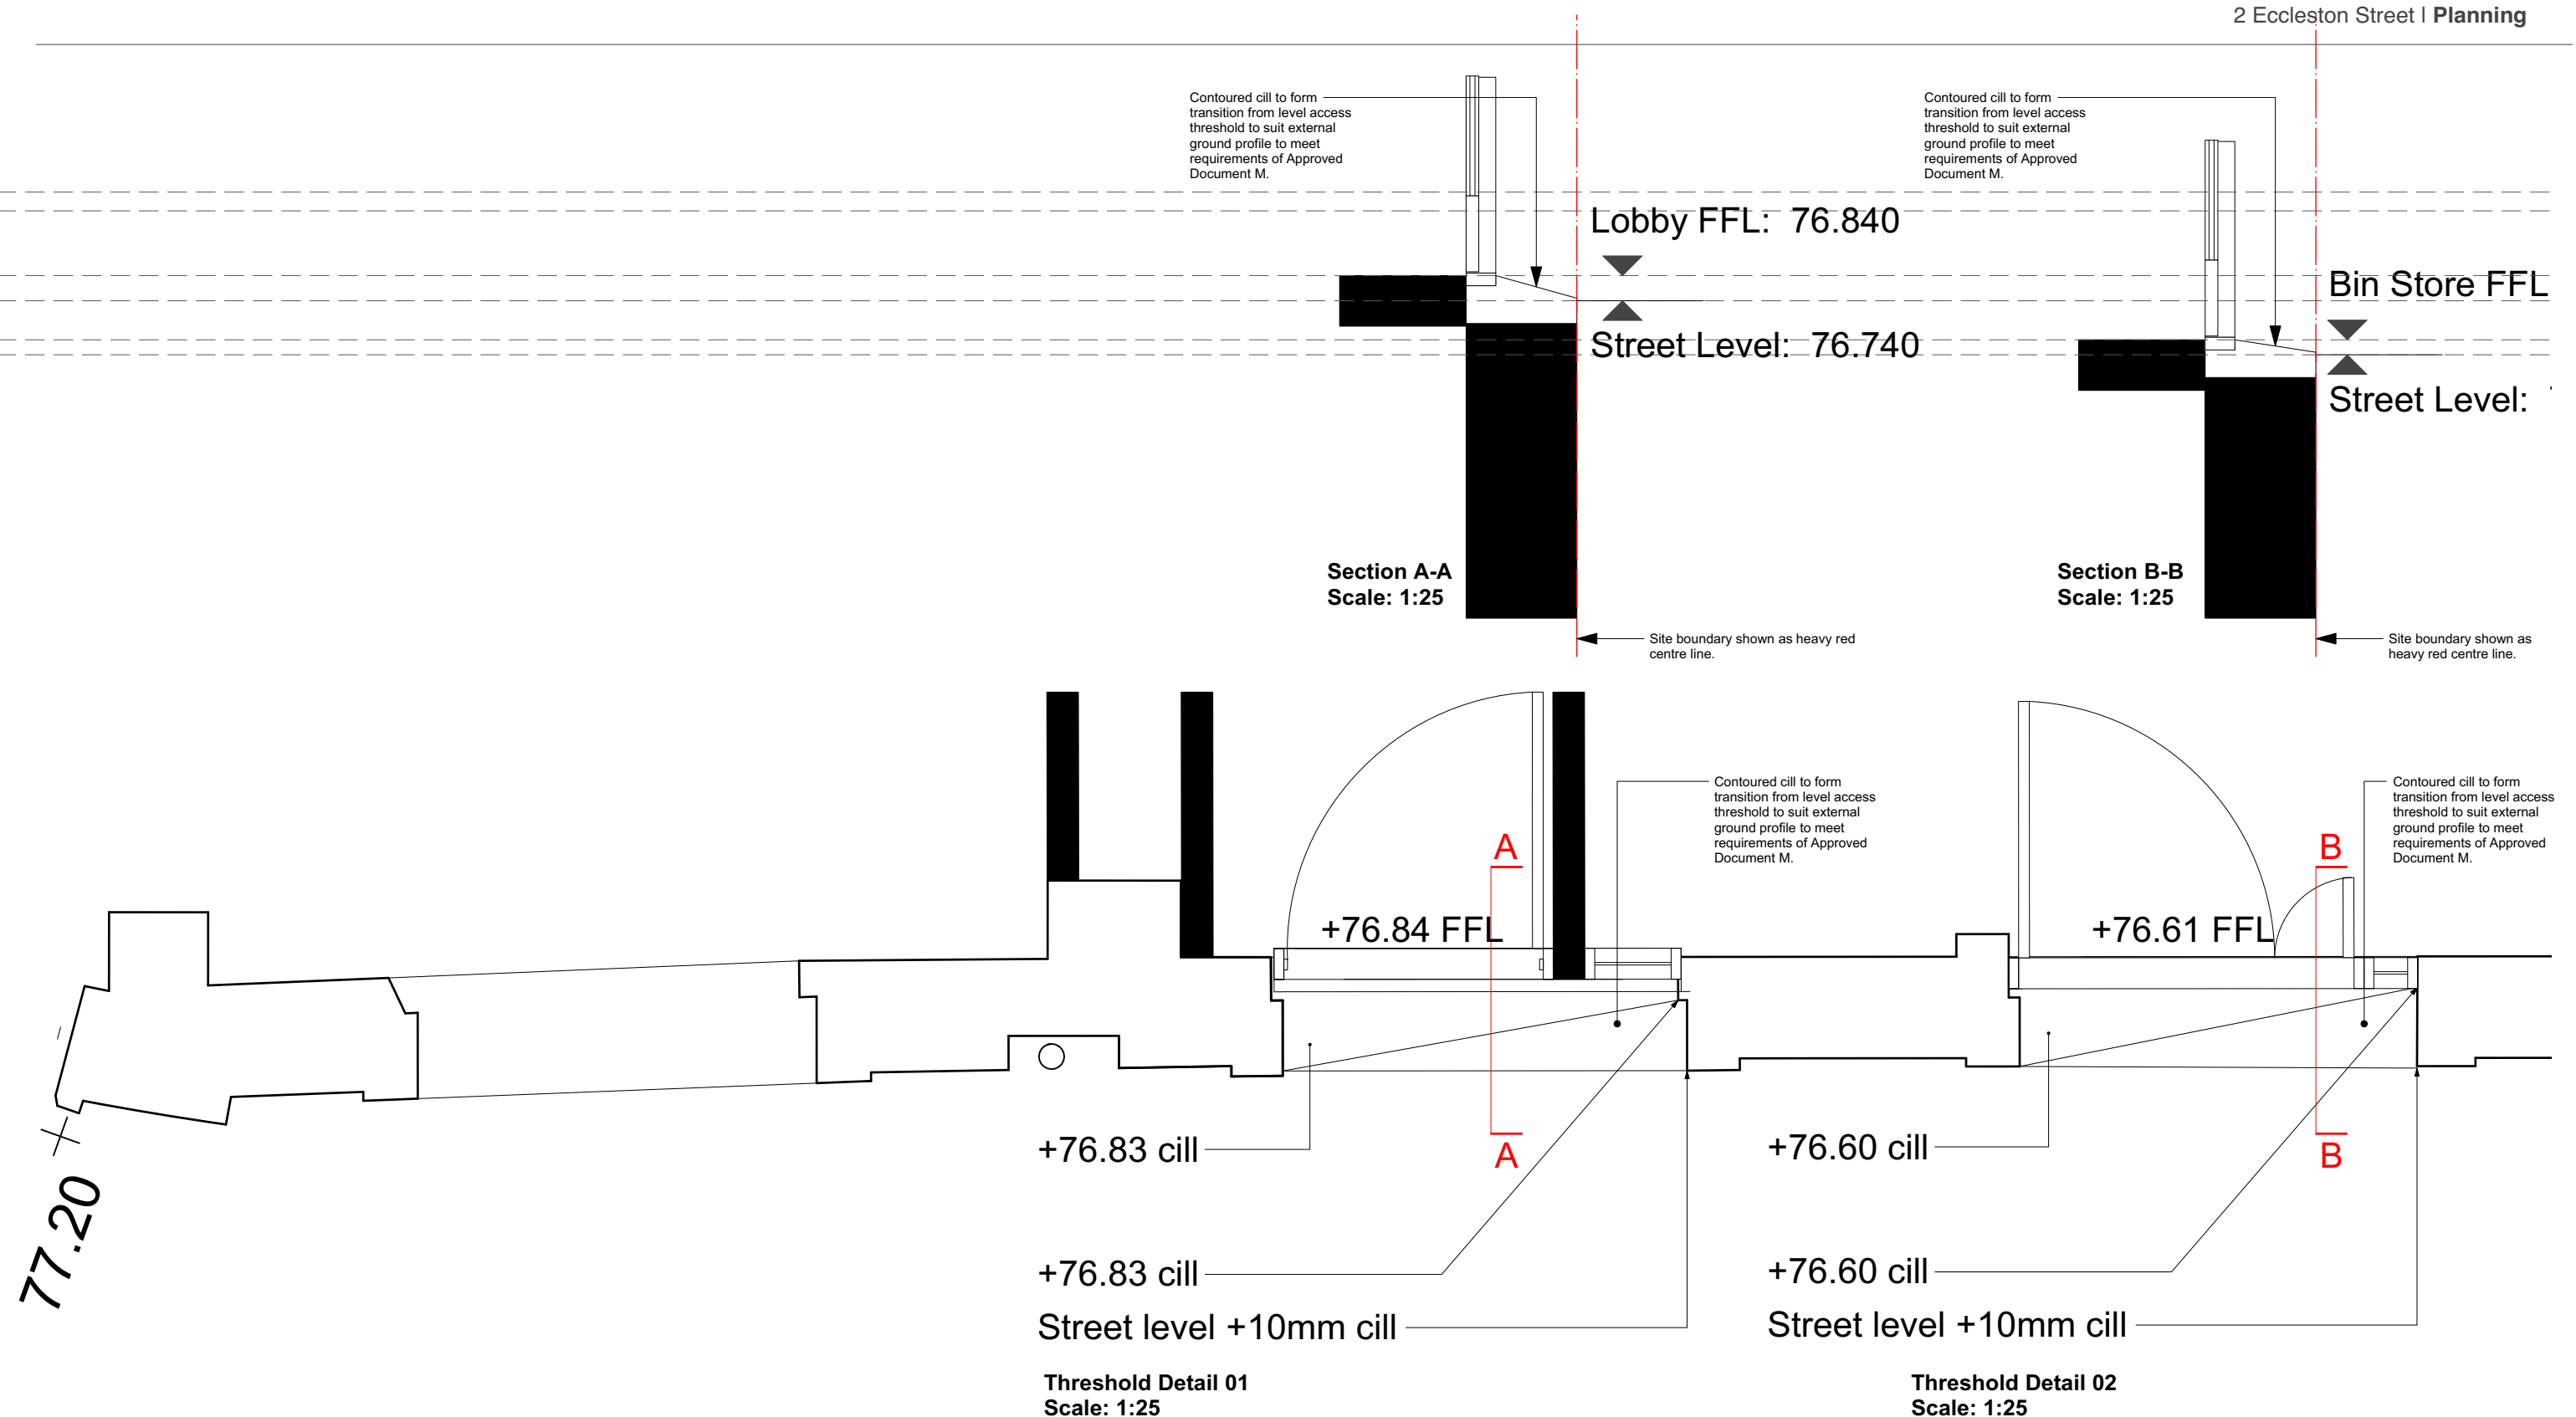

Please note that these details have been approved by Knowsley Building Control on 25.05.2022.

Client: Market Place Developments Ltd
Drawing Number: P237.1_222
Drawing Title: Proposed Threshold Details
Date: 24.06.2022
Scale: 1:25 @ A3