
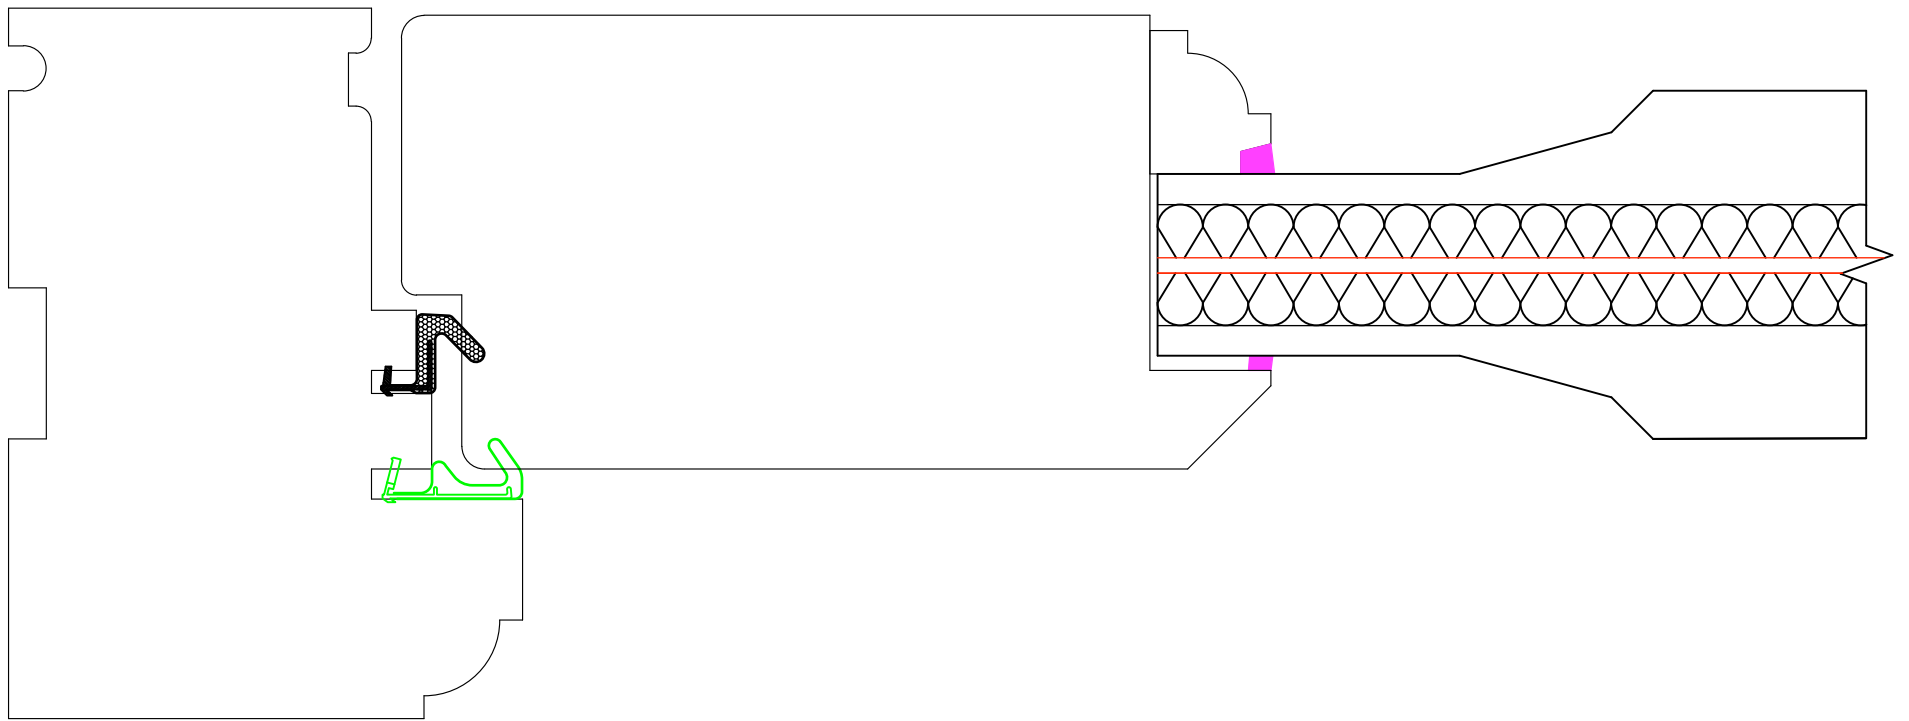
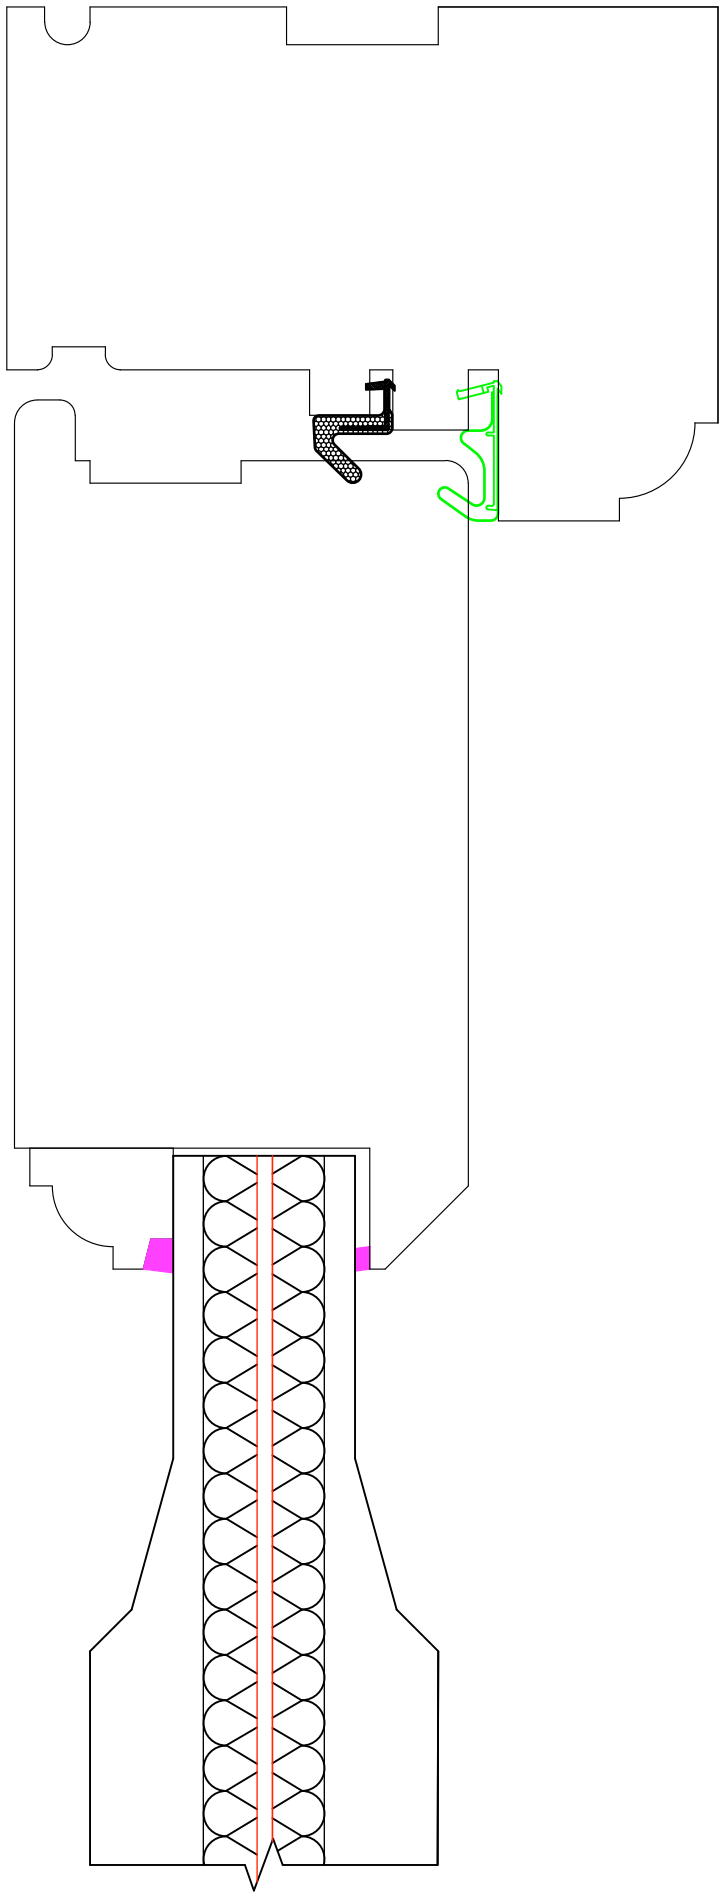


Notes:
1. Door to be supplied by Lomax Wood or similar approved hardwood timber frame with solid hardwood door construction installed to suppliers recommendations.
2. Refer to LJ Architects elevation drawings for locations and handing.

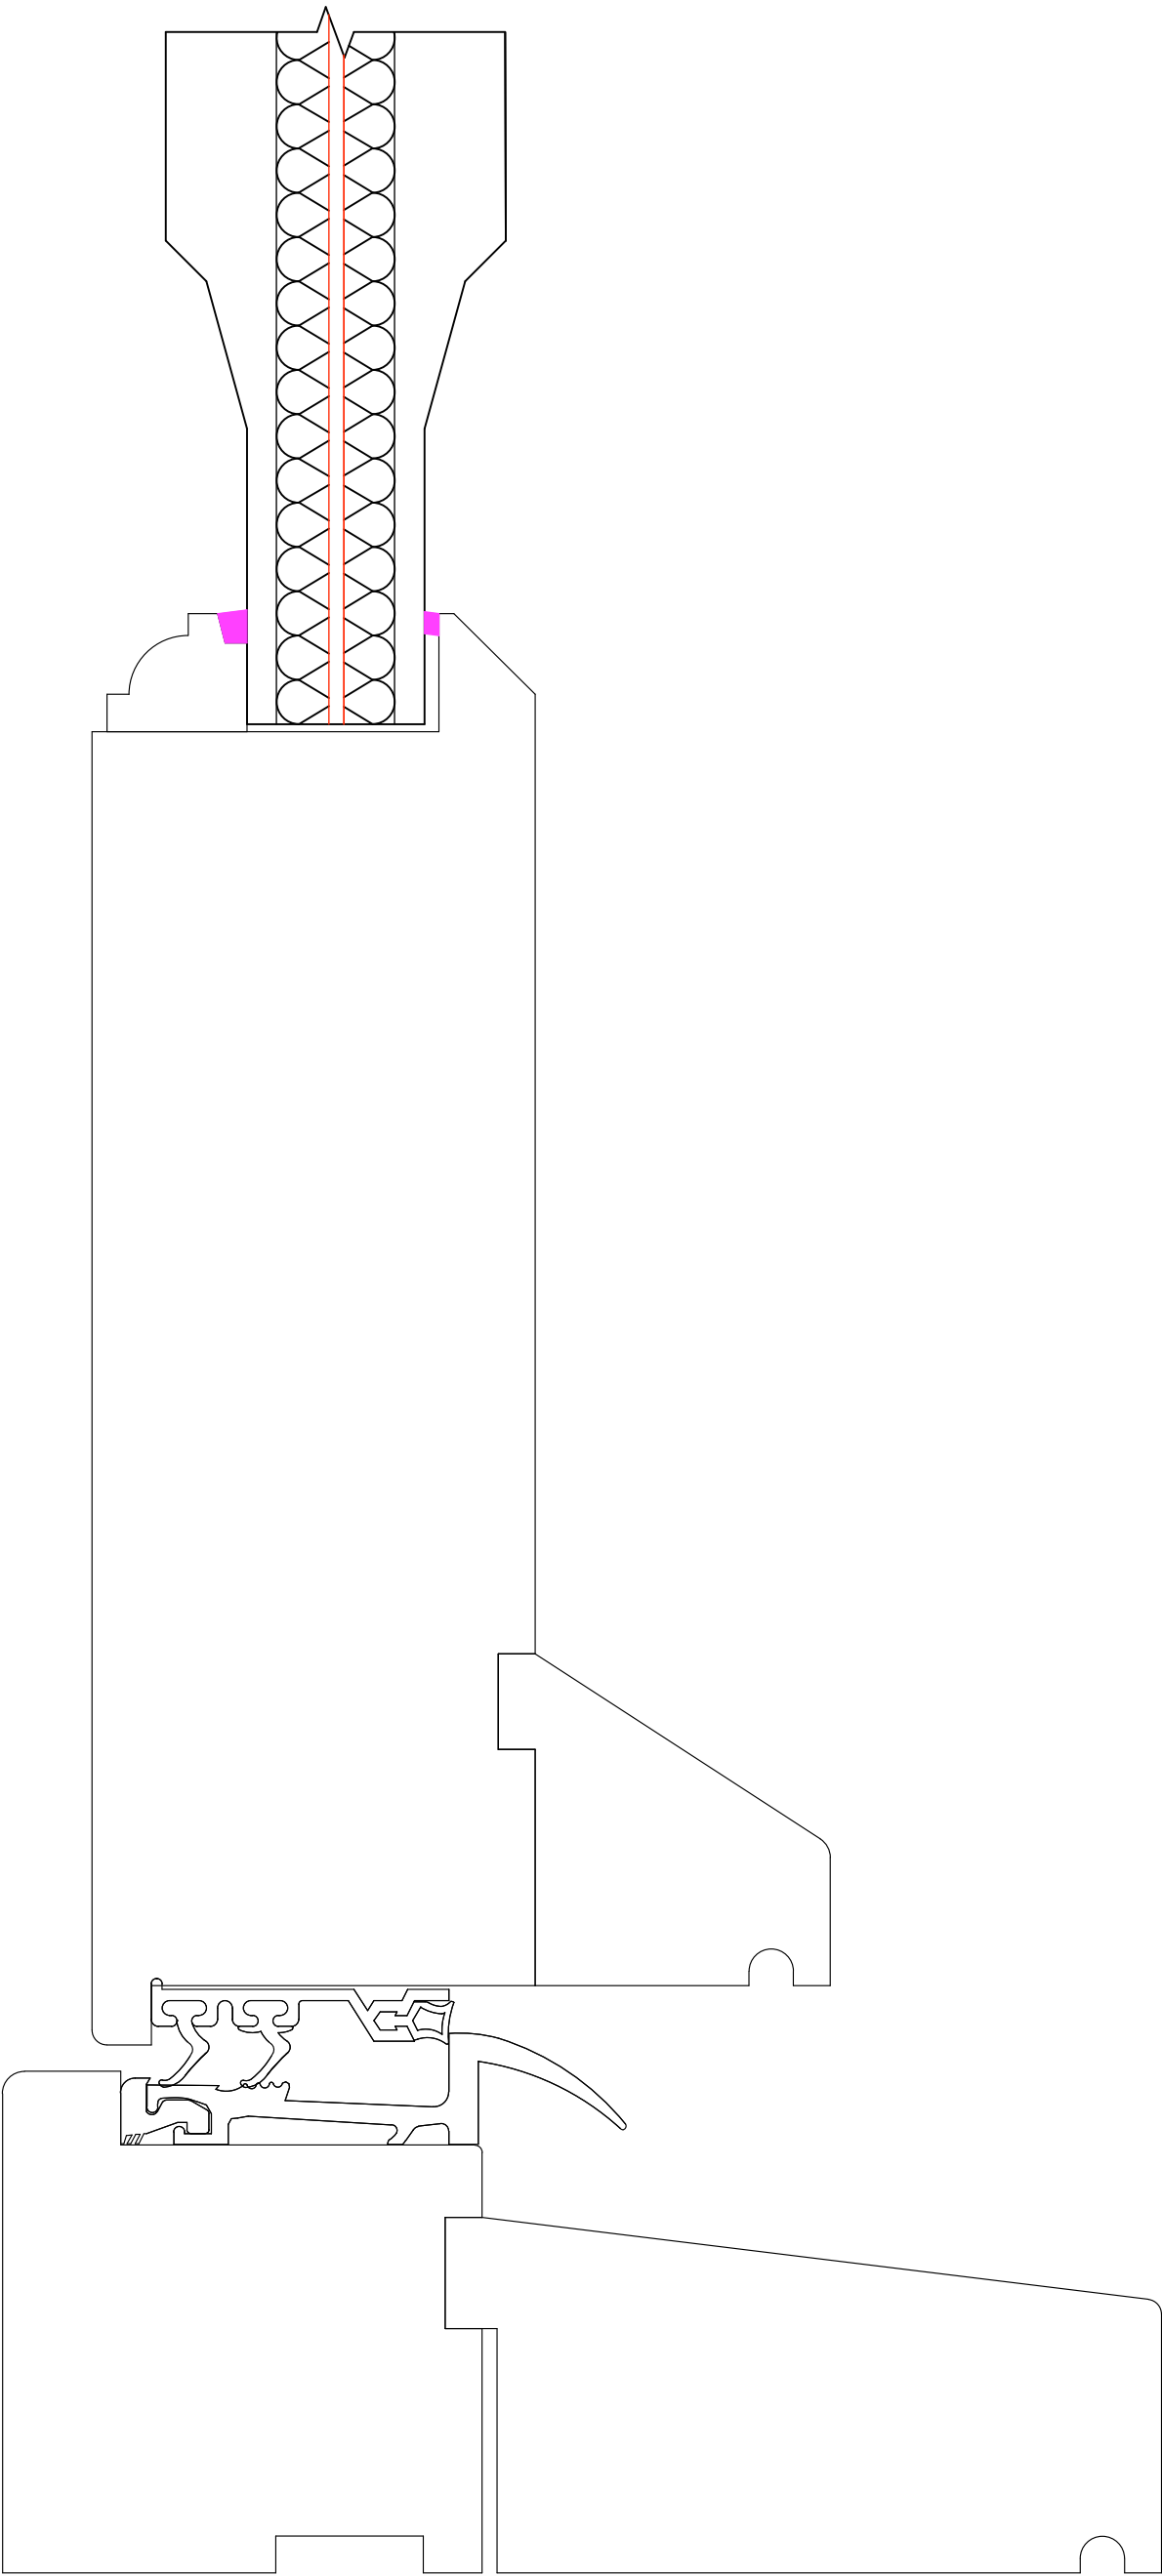

Planning

Project Title: P237_2 Eccleston Street
Client: Market Place Developments Ltd
Drawing Number: P237_235
Drawing Title: Proposed Principal Door Profiles
Date: 14.07.2022
Scale: 1:1 @ A2
Drawn by: SS **Checked by:** LW