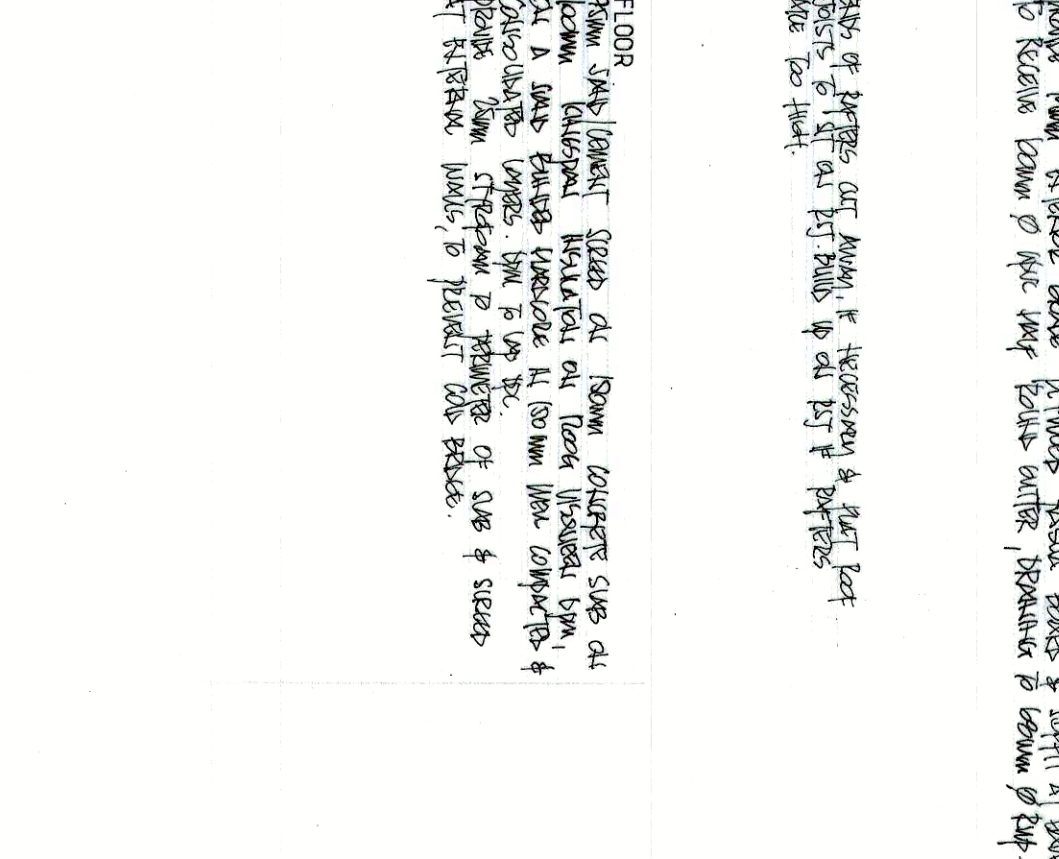
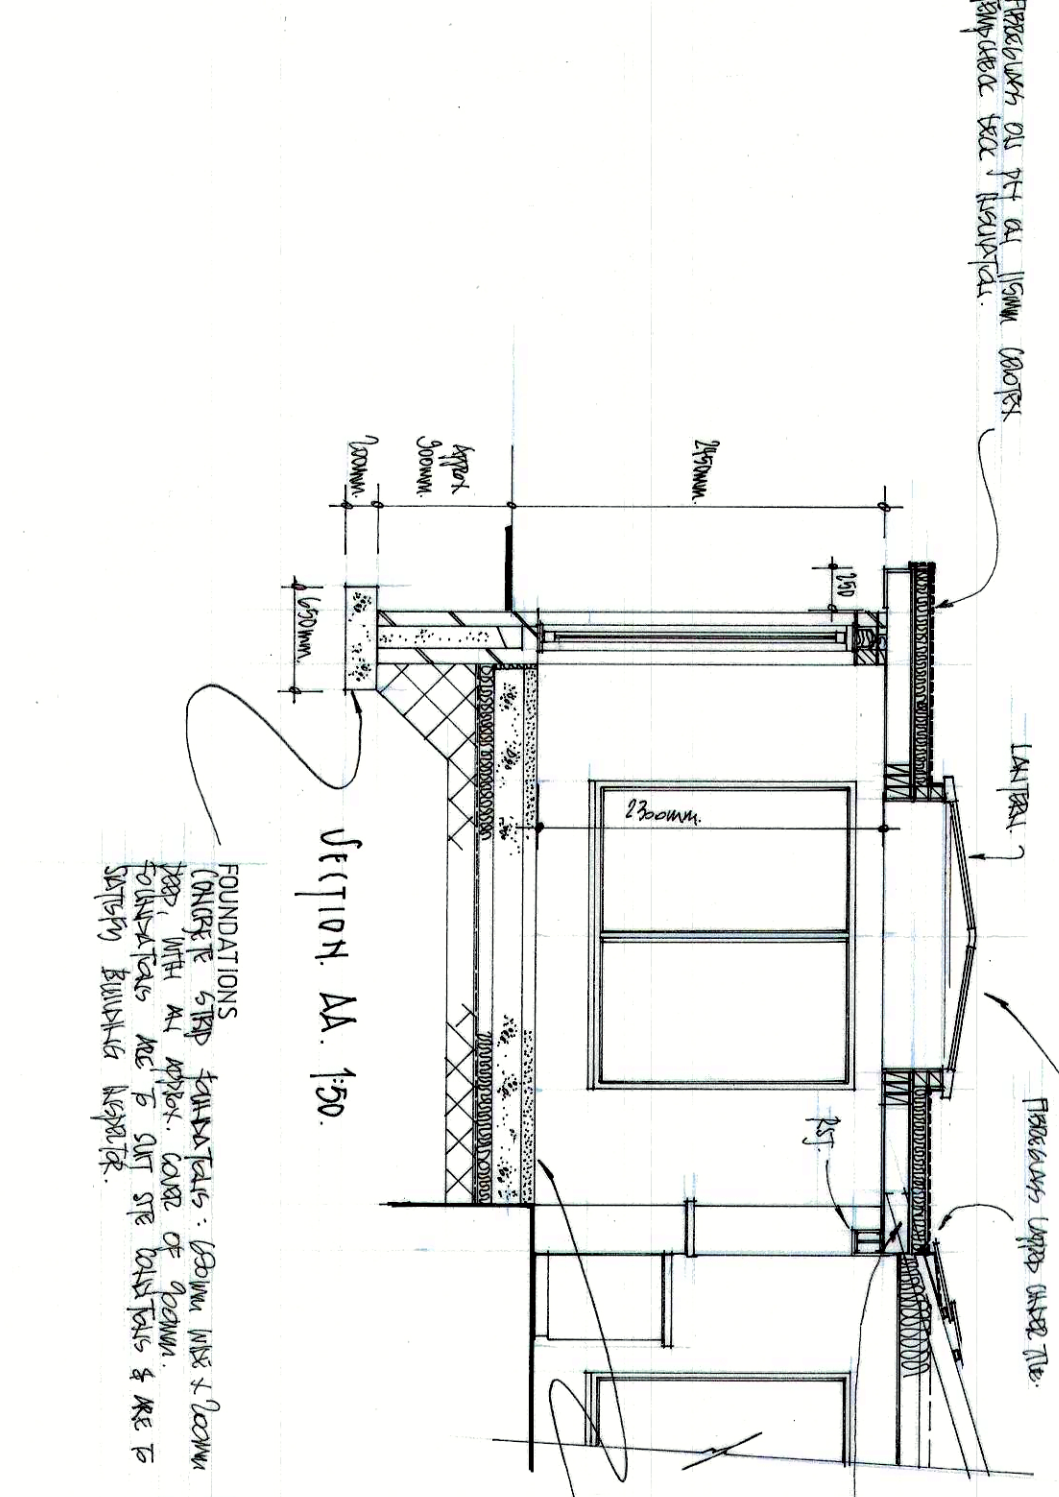
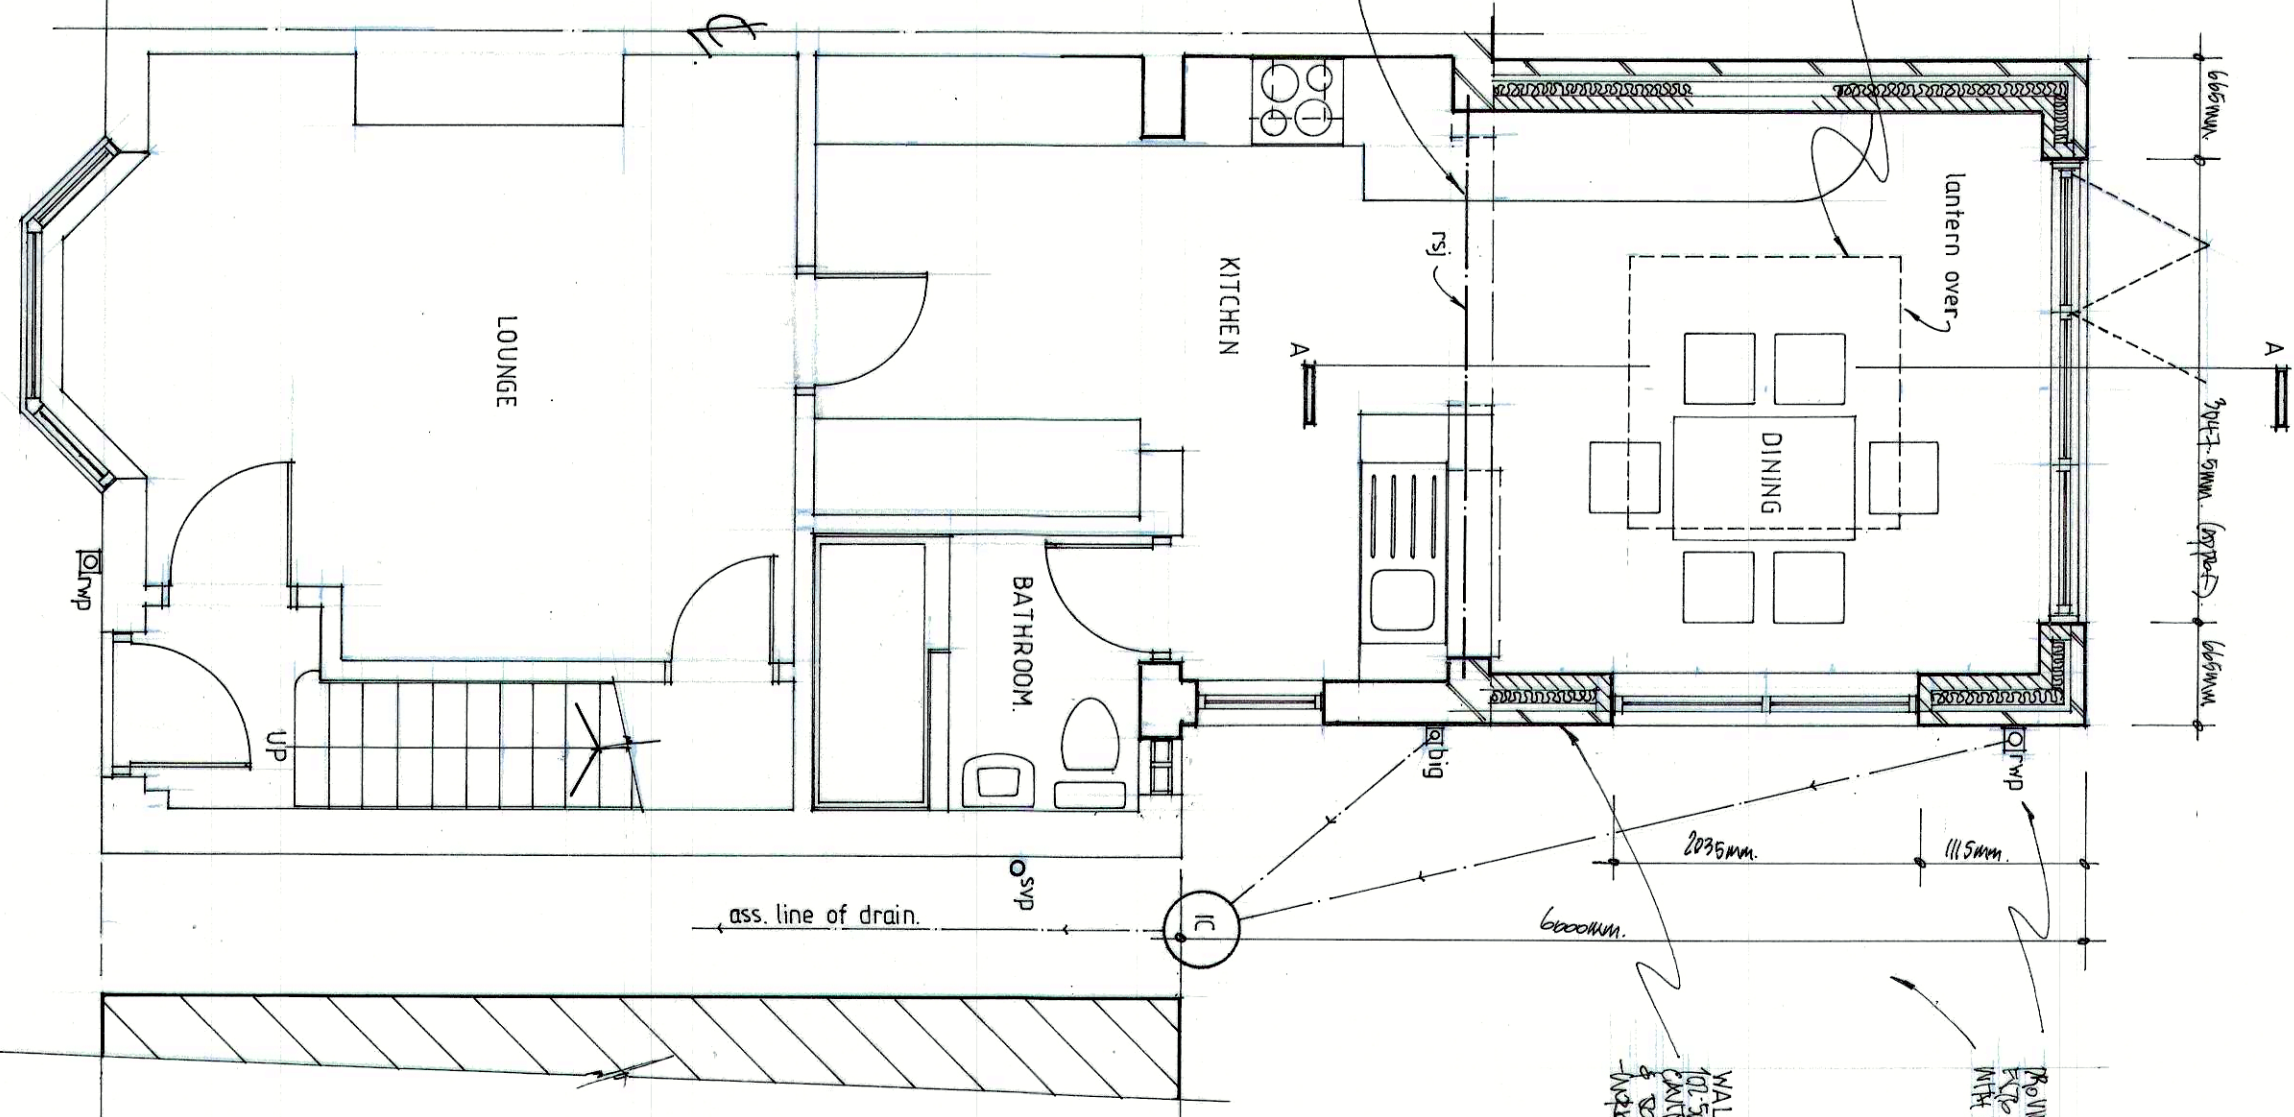
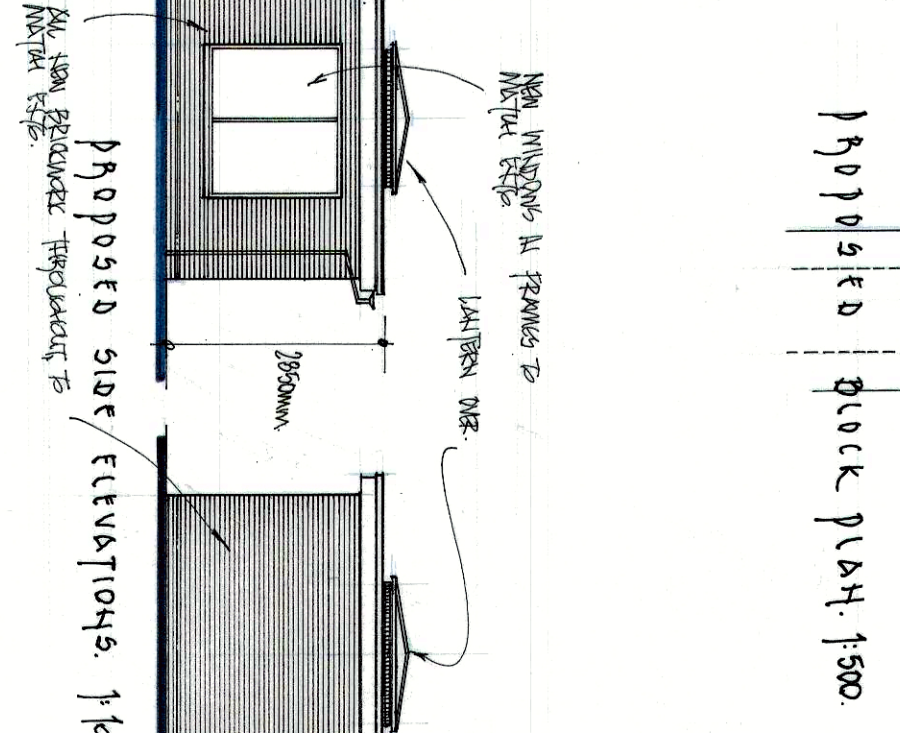
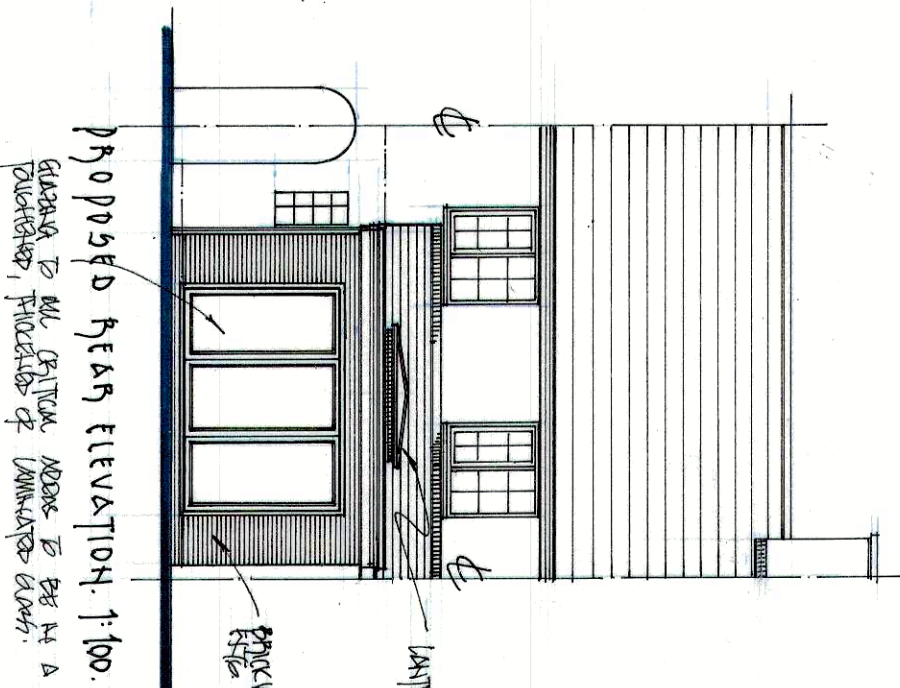
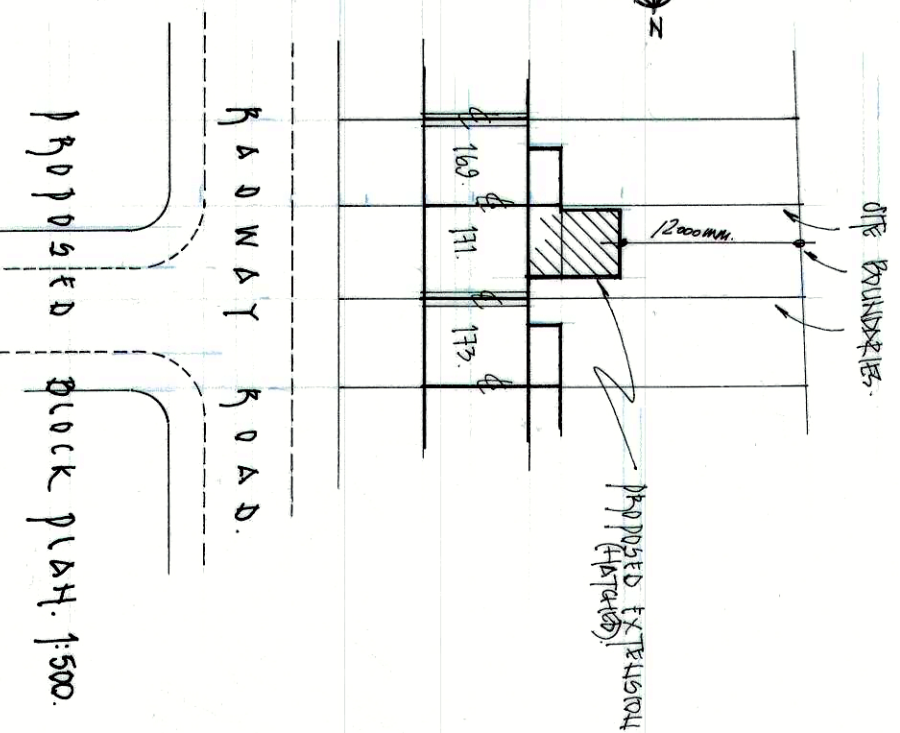
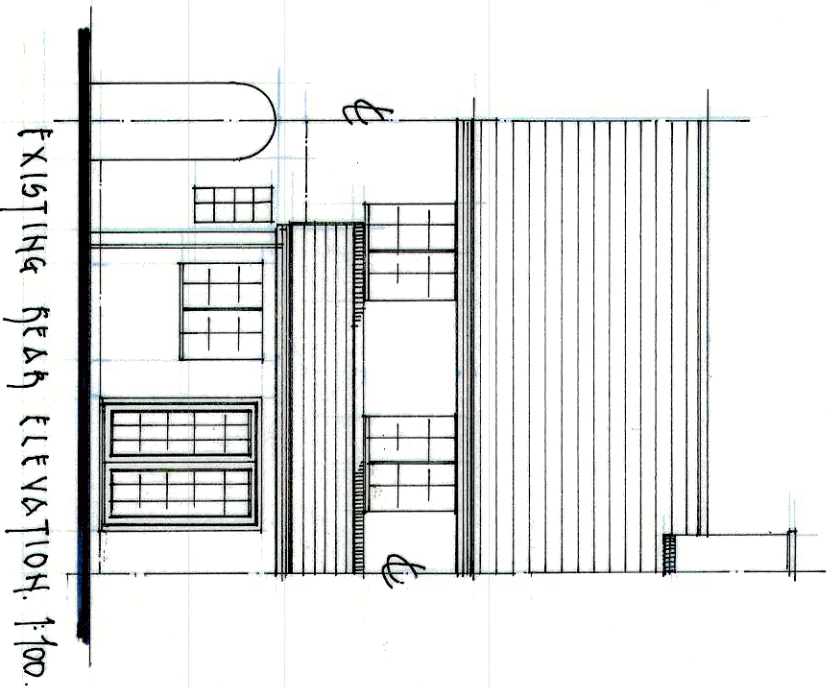


Client	RACHAEL FOSTER		
Project	111 KADAWAT ROAD		
Drawn by	J. B. B. B.		
Date	15/01/2023		
Scale	1:50, 1:100, 1:500		
Drawn by	J. B. B. B.		
Date	15/01/2023		