


Unit 3, Huyton Business Park Link road, Huyton L36 6AP

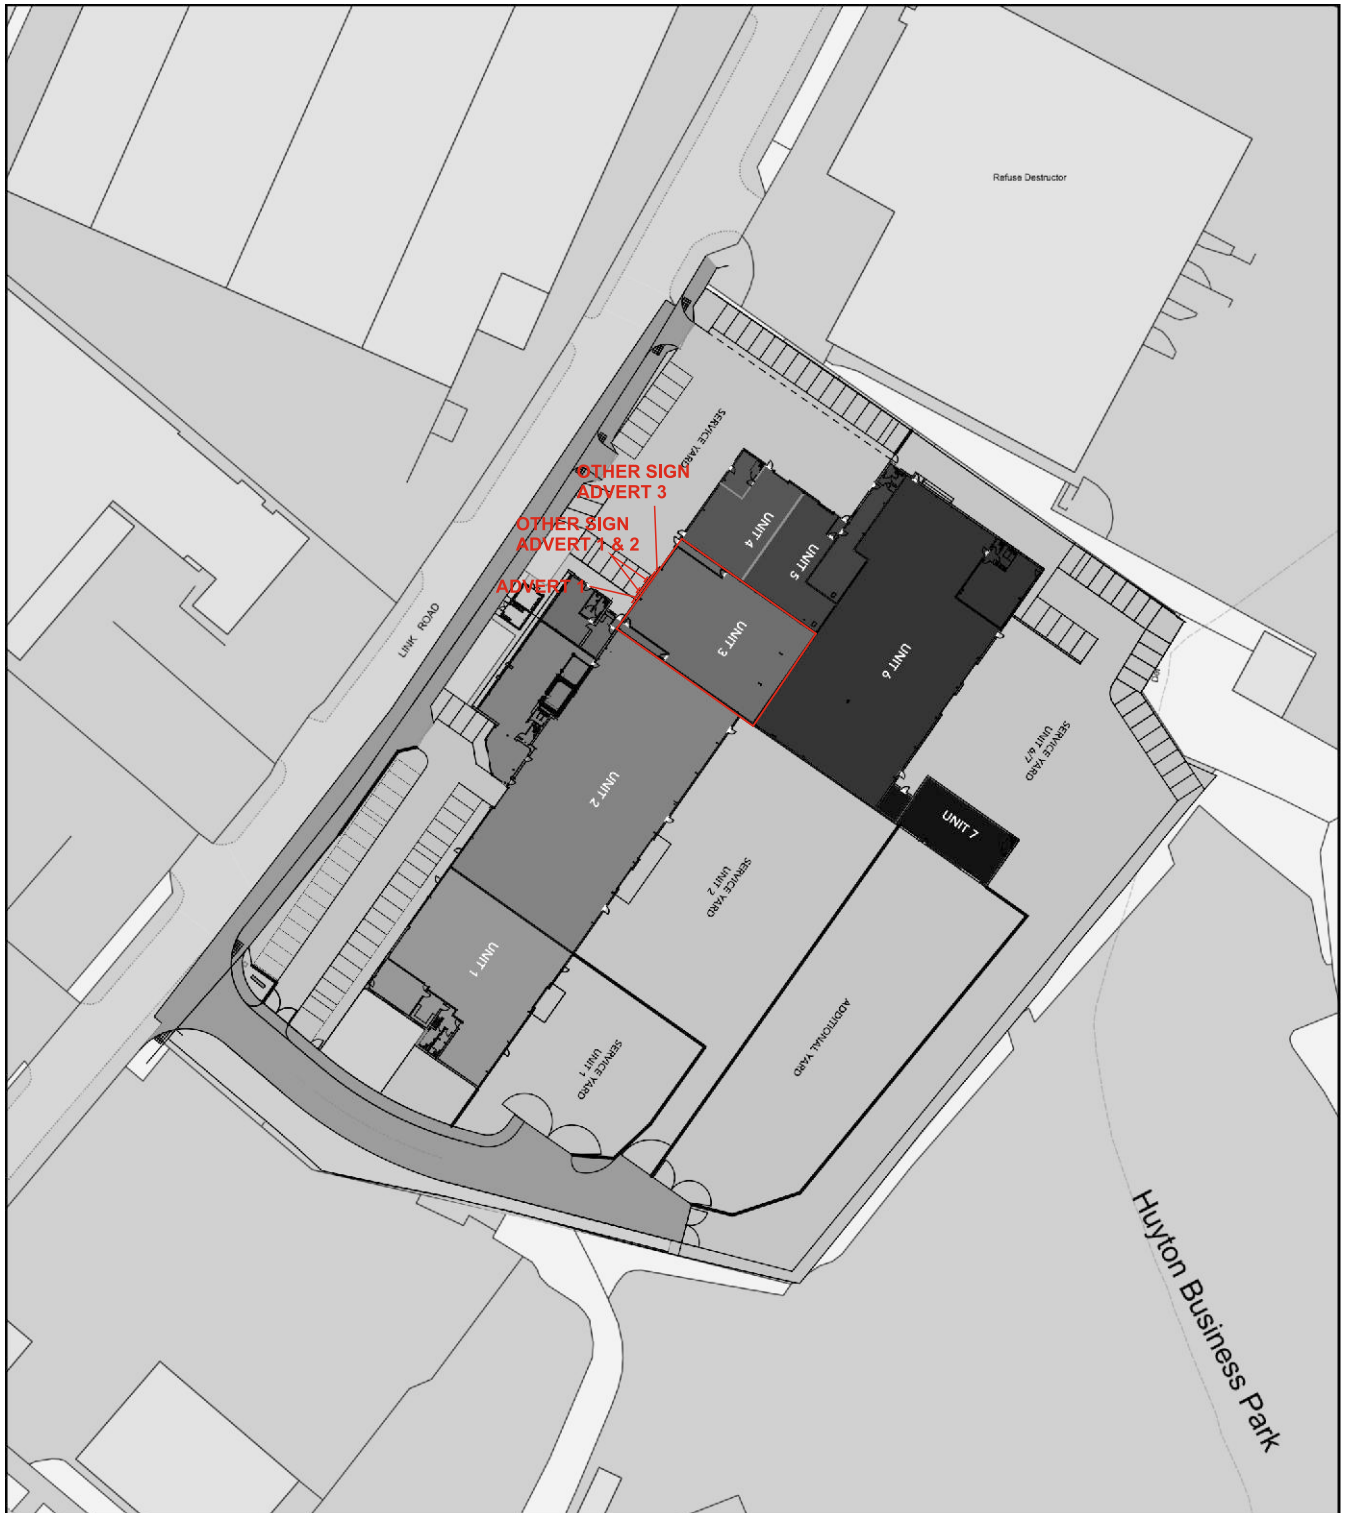

0 50
Metres



Plan Produced for: Zillwoods Ltd
Date Produced: 18 Aug 2023
Plan Reference Number: TQRQM23230161503219
Scale: 1:1250 @ A4