



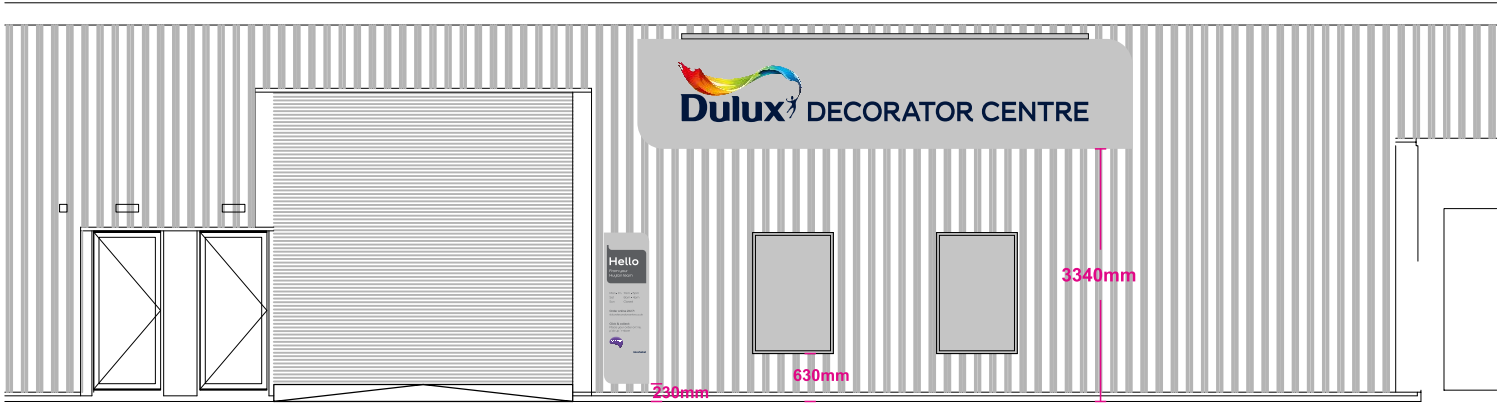


PROPOSED 1:100 scale

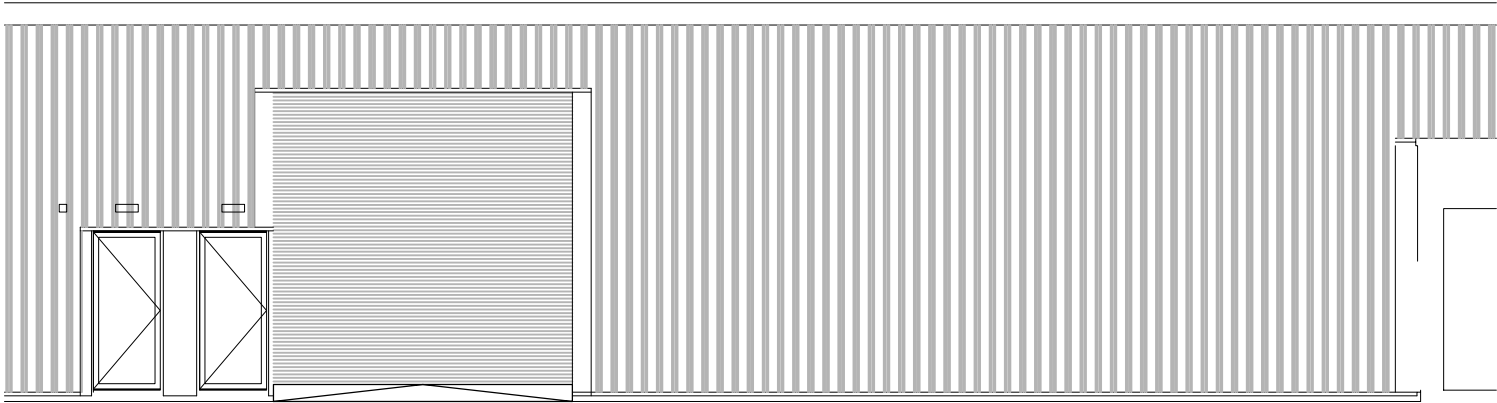


EXISTING 1:100 scale

6550mm x 1455mm x 135mm
Flex face with overhead LED troughlight

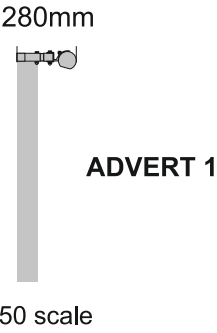


600mm x 2000mm x 30mm
folded powder coated gloss silver lacquer
aluminium pan with fret cut
Avery 7759 Dark Grey gloss vinyl graphic

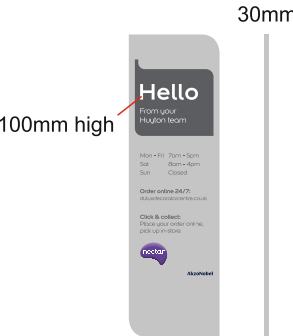


OTHER SIGN
ADVERT 3
1:50 scale

OTHER SIGN
ADVERT 1
1090mm x 1600mm x 30mm
silver anodised aluminium
poster frame

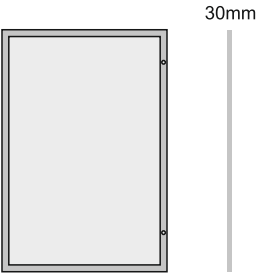

OTHER SIGN
ADVERT 2
1090mm x 1600mm x 30mm
silver anodised aluminium
poster frame

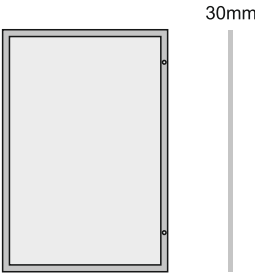

1:50 scale



ADDRESS	Huyton
PROJECT	Signage Proposal
ISSUE NO.	01
DATE	18/08/23
SCALE	as shown at A3
DRAWN	Kris Szramek
APPROVED / DATE	