



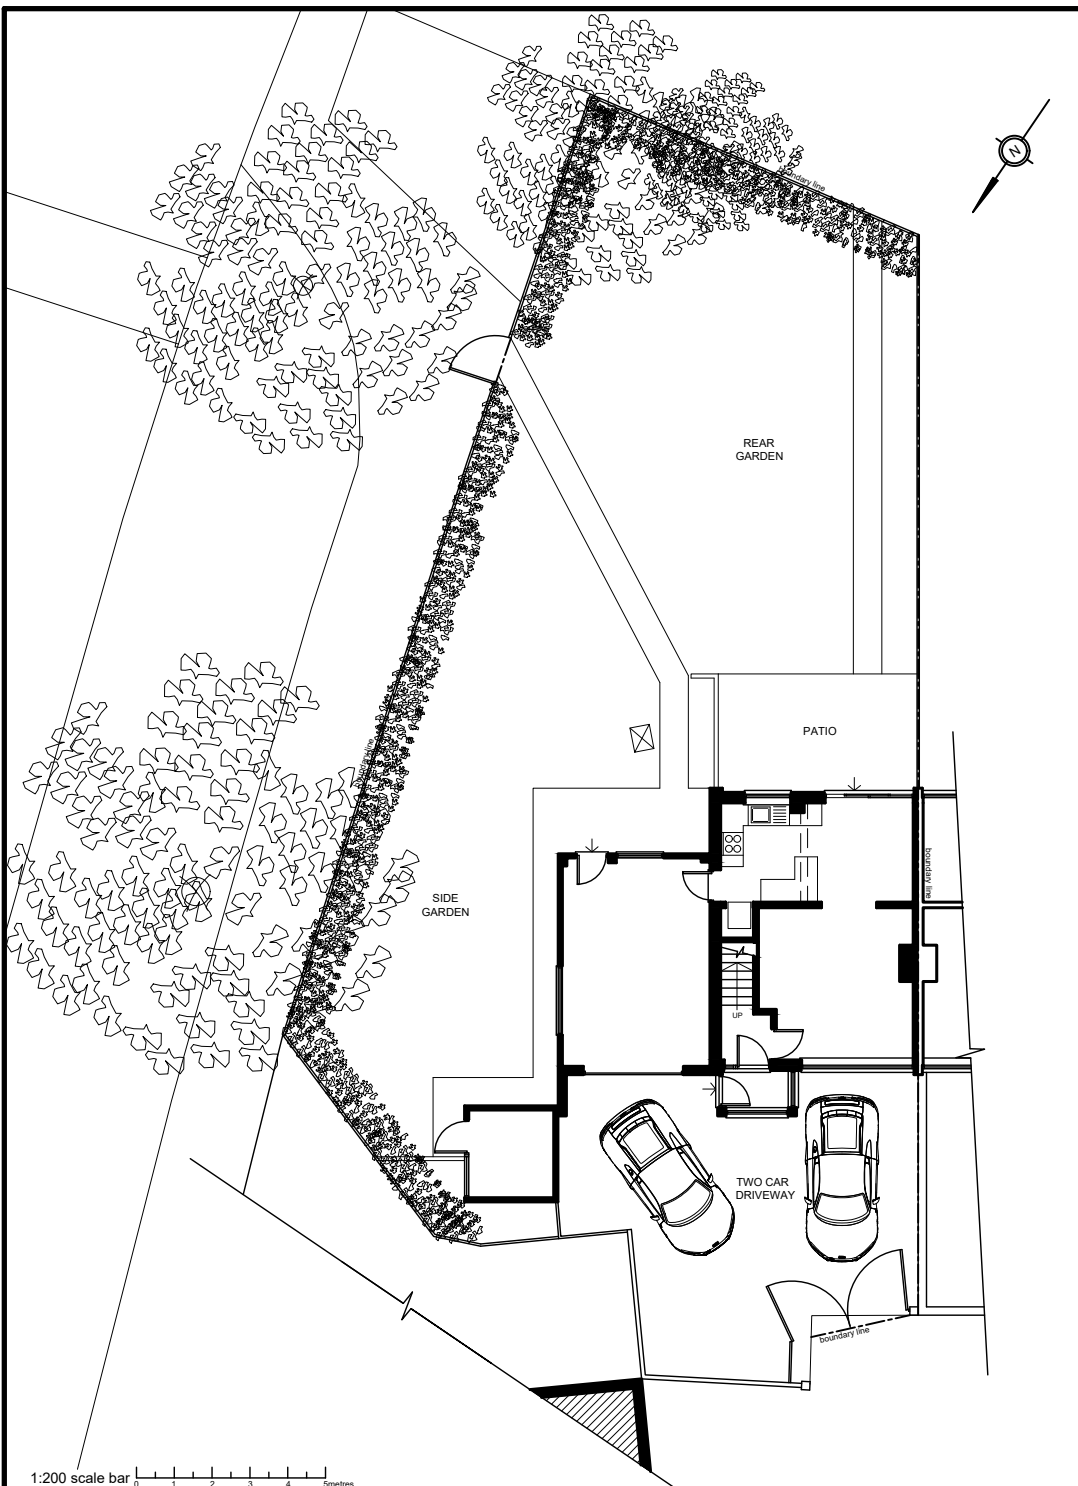

EXISTING SITE BLOCK PLAN

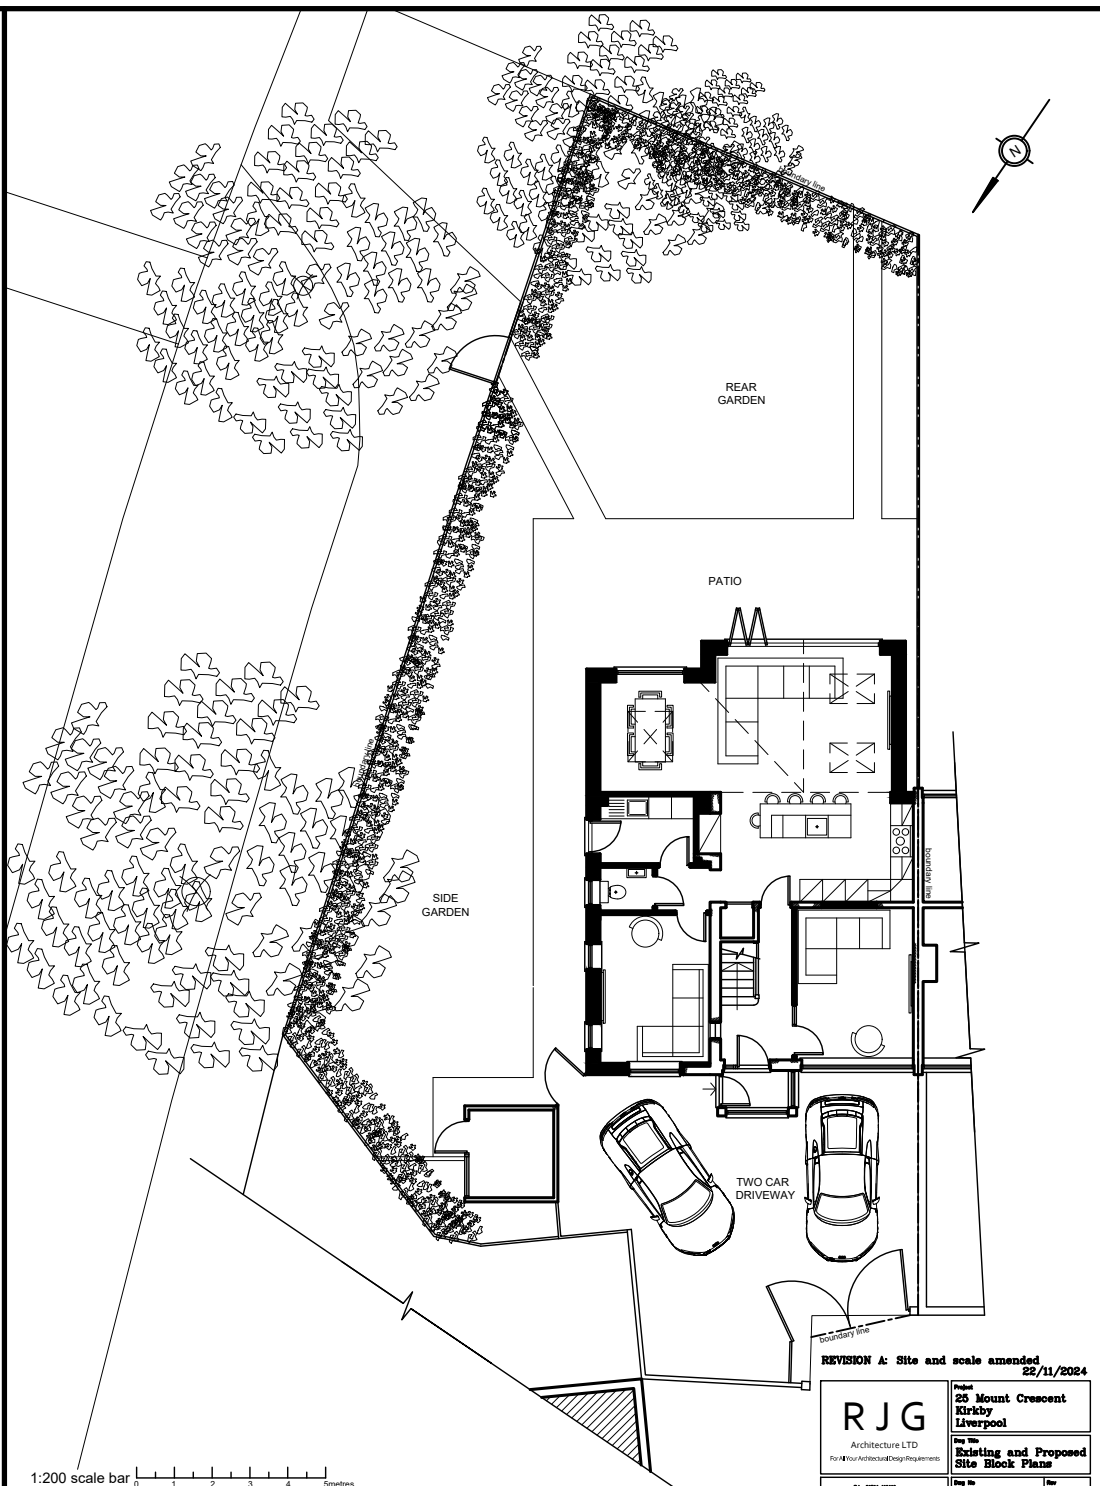

PROPOSED SITE BLOCK PLAN

REVISION A: Site and scale amended 22/11/2024

RJG Architecture LTD For All Your Architectural Design Requirements	Project 25 Mount Crescent Kirkby Liverpool
	Drawn By Existing and Proposed Site Block Plans
Drawn By 01885/SK/02	Rev A
Drawn By L.J	Date Oct '24

© 2024 RJG Architecture LTD. All rights reserved. This drawing is the property of RJG Architecture LTD and is not to be used for any other purpose without the written consent of RJG Architecture LTD.