


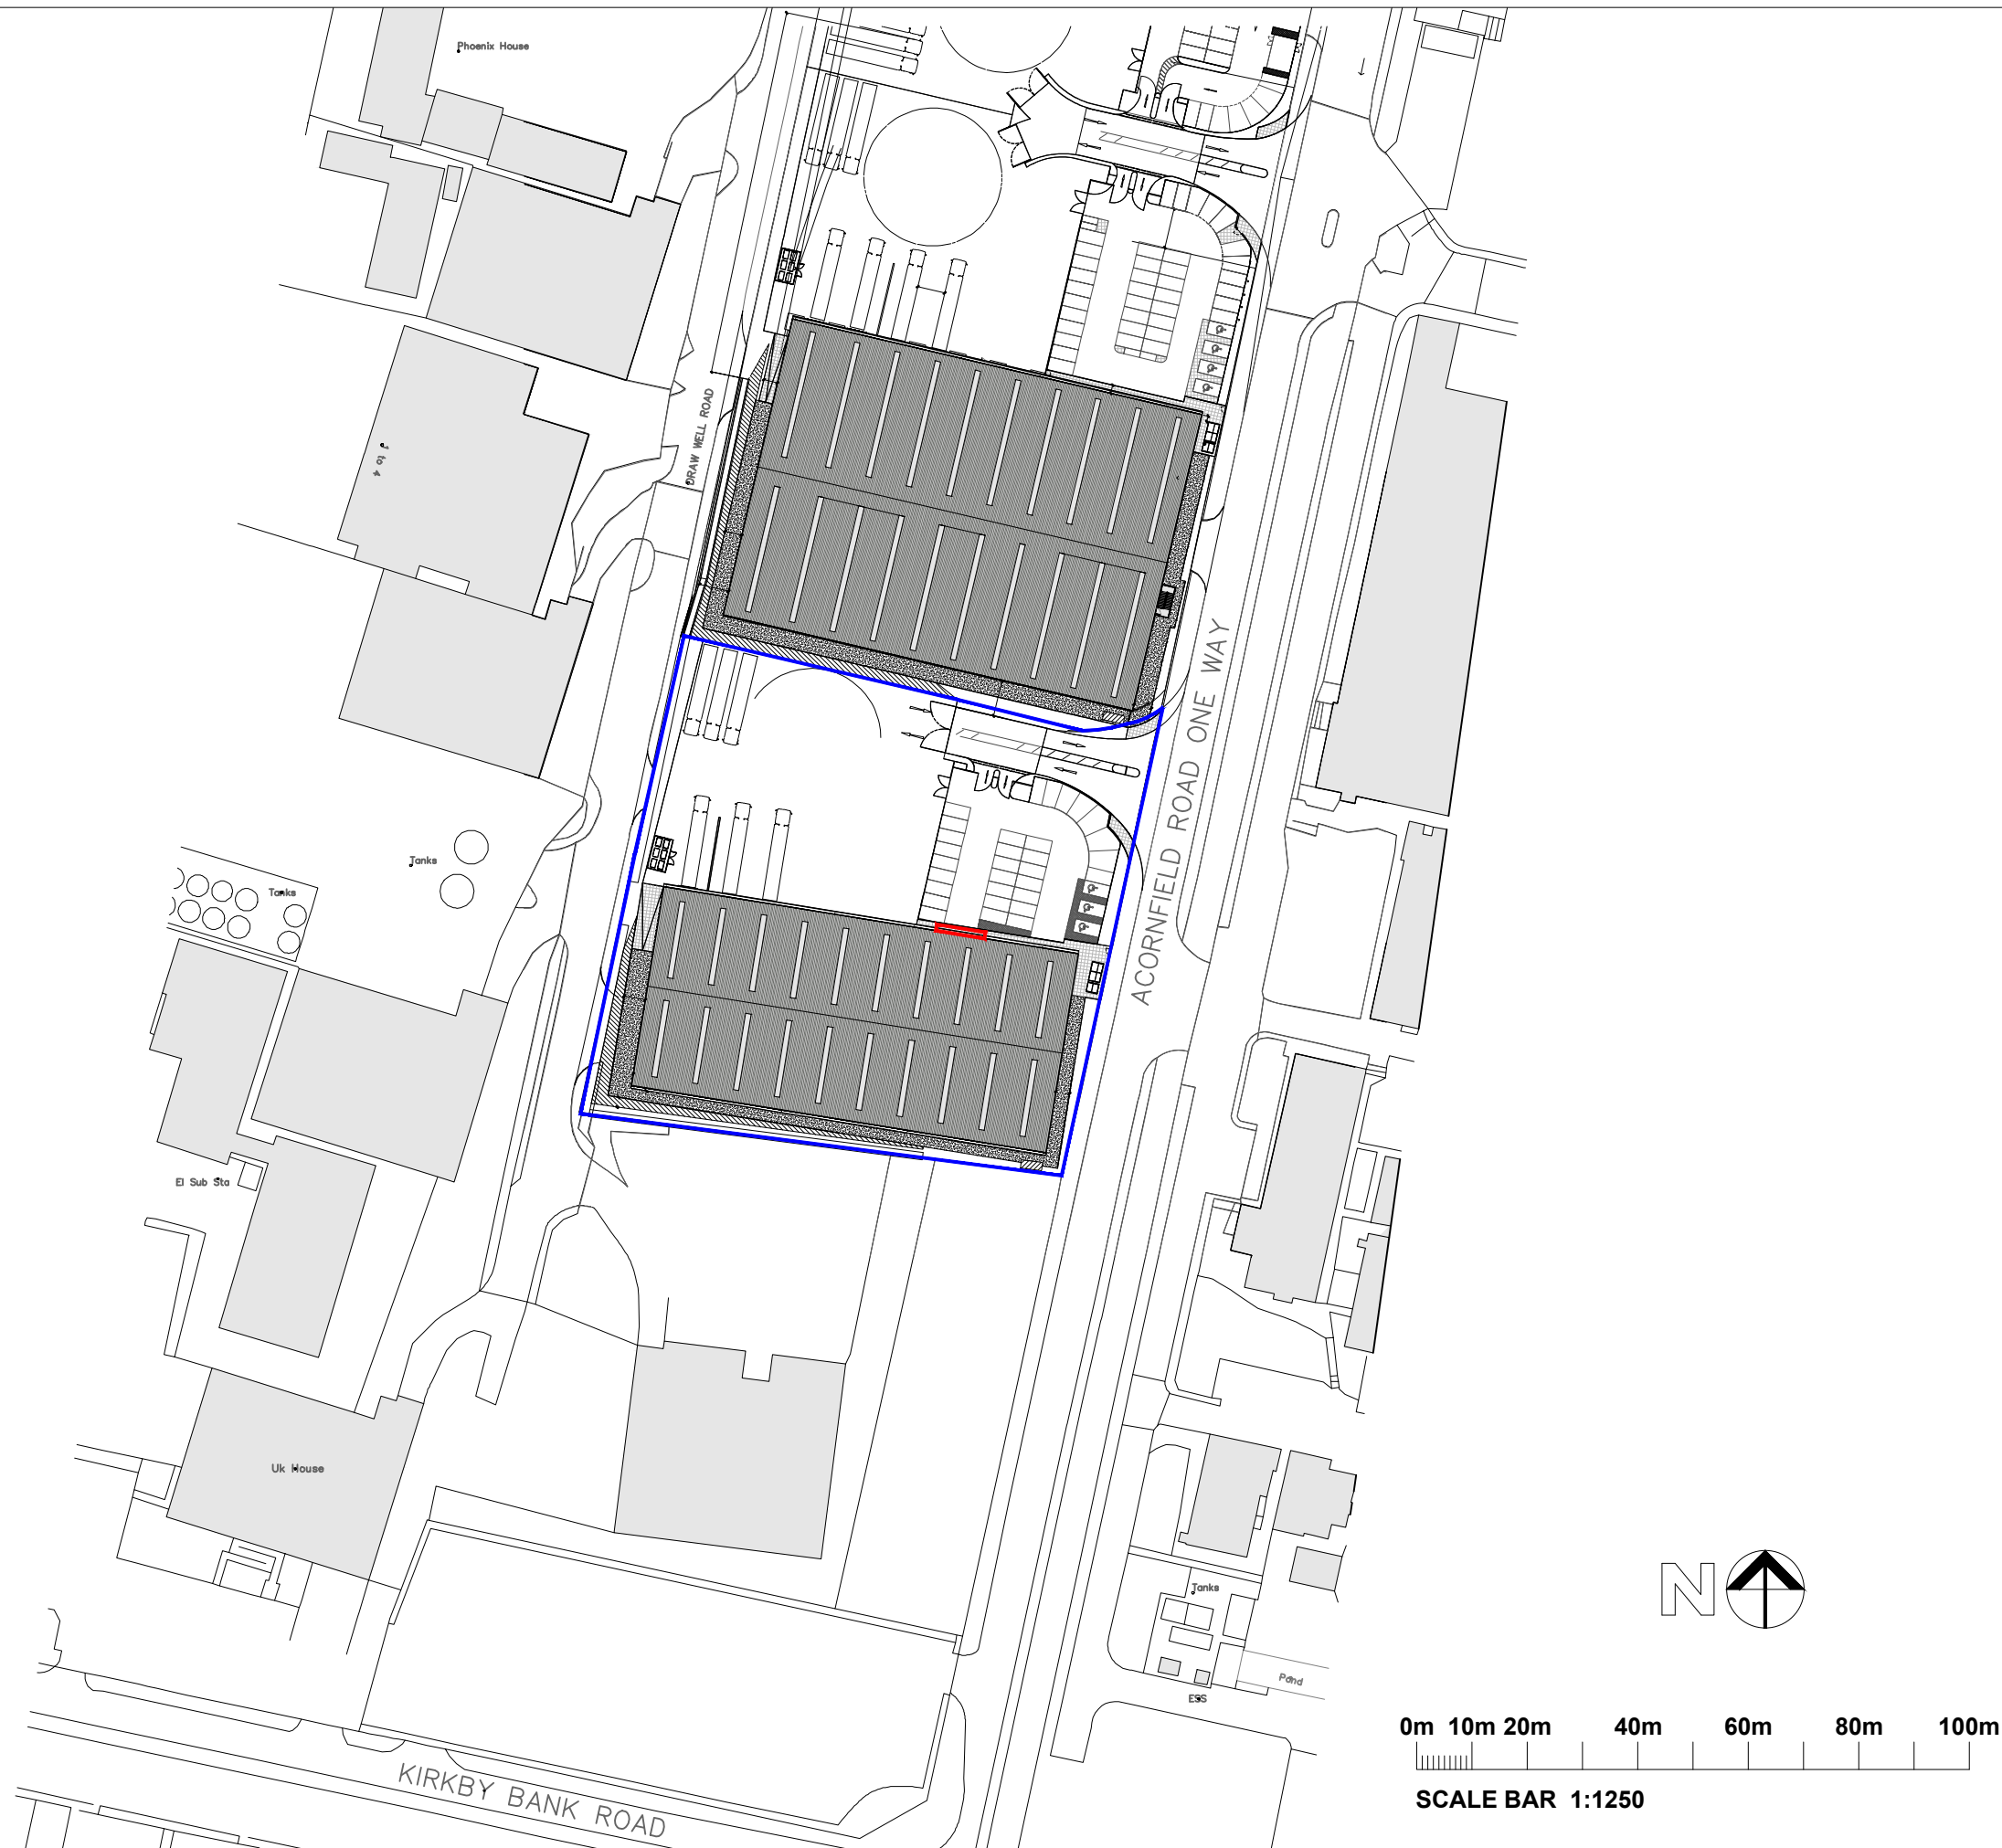

Do not scale from drawing, use
figured dimensions & levels only.
All dimensions & levels to be
checked on site before commencing
work and any discrepancies to be
notified to C.A. immediately. If in
doubt ask ?



rev	comments	Initials	date
-----	----------	----------	------



architects
interior designers
strategy planners
quantity surveyors
principal designers

Mersey Design Group
Ltd
Cleveland House
41 Shaw Street
Liverpool L6 1HL

telephone: 0151 207 9431
facsimile: 0151 207 9447
e: info@mdg.design
w: www.mdg.design

client

Alfred H Knight International Ltd

project

Acornfield Phase 2 & 3
Acornfield Road
Kirkby

content

Location Plan

scale 1:1250	sheet A1	date APR 26	drawn by AC	checked
project number 308-06	drawing number AL(9)01	rev	1st	
purpose of issue Planning				