

Location: Nationwide
(Remote and In person)

Kaya Baskaran
(Principal Architectural
Designer)

Contact: WhatsApp
Business - 07822011067

Email: info@kdenastld.com
Website: www.kdenastld.com

Notes:

This proposal outlines the plan to convert an existing commercial garage into a fully functional and profitable off-licence shop. The conversion aims to utilize the space efficiently while adhering to all legal and operational requirements for a retail business.

Address:
53 Houghton Street
Prescot
L34 5RS

Date:20 /01/2025


Drawing Title: Location Plan

Scale:1:100

Paper Size: A3

Drawn by: Kaya.B

Sheet No: 1

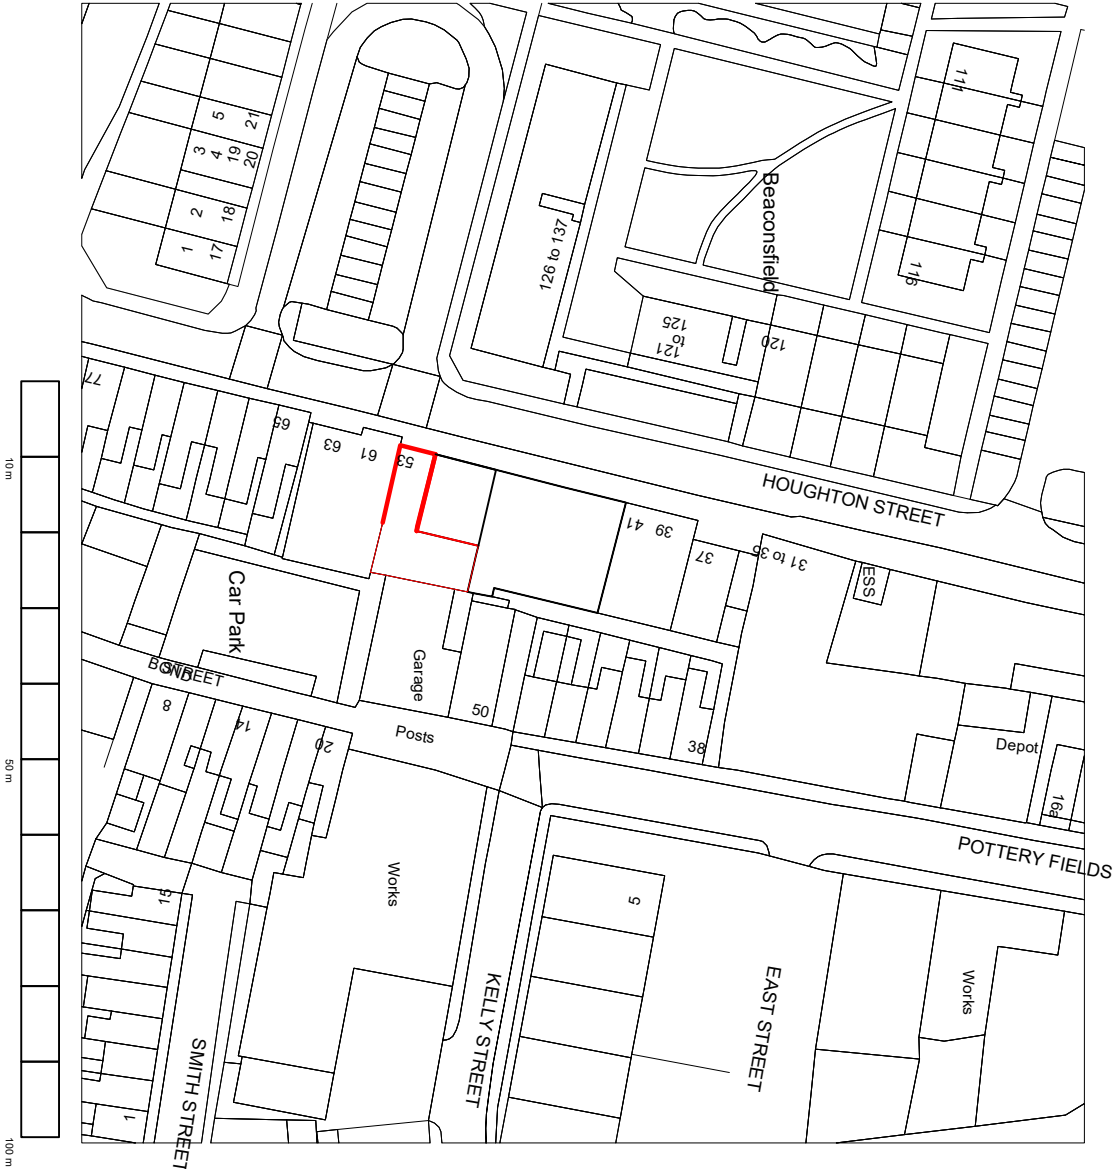

ReQuestAPlan

Map number: TQRQM25025141834118

Title: 53 Houghton St, Prescott L34 5RS

Map Produced for: K.DEN.A.S.LTD

© Crown copyright and database rights 2025 OS 100042766

Project ID:

Date of Purchase: 25-01-2025

1 Years subscription from 25-01-2025 for 1 workstation.