


PLANNING APPLICATION ISSUE

NOTE:- These drawings have been prepared for the purposes of submission to the Local Authority as part of a planning application and are not to be used for any other purpose without the express permission of MSA.

Adjacent buildings, roads, etc scaled from O.S. plans. Trees indicated for illustrative purposes only.

These drawings are not to be used for construction

REV.	NOTES	DATE
A	Issued to planning roof pitch / ridge height reduced	12/01/23

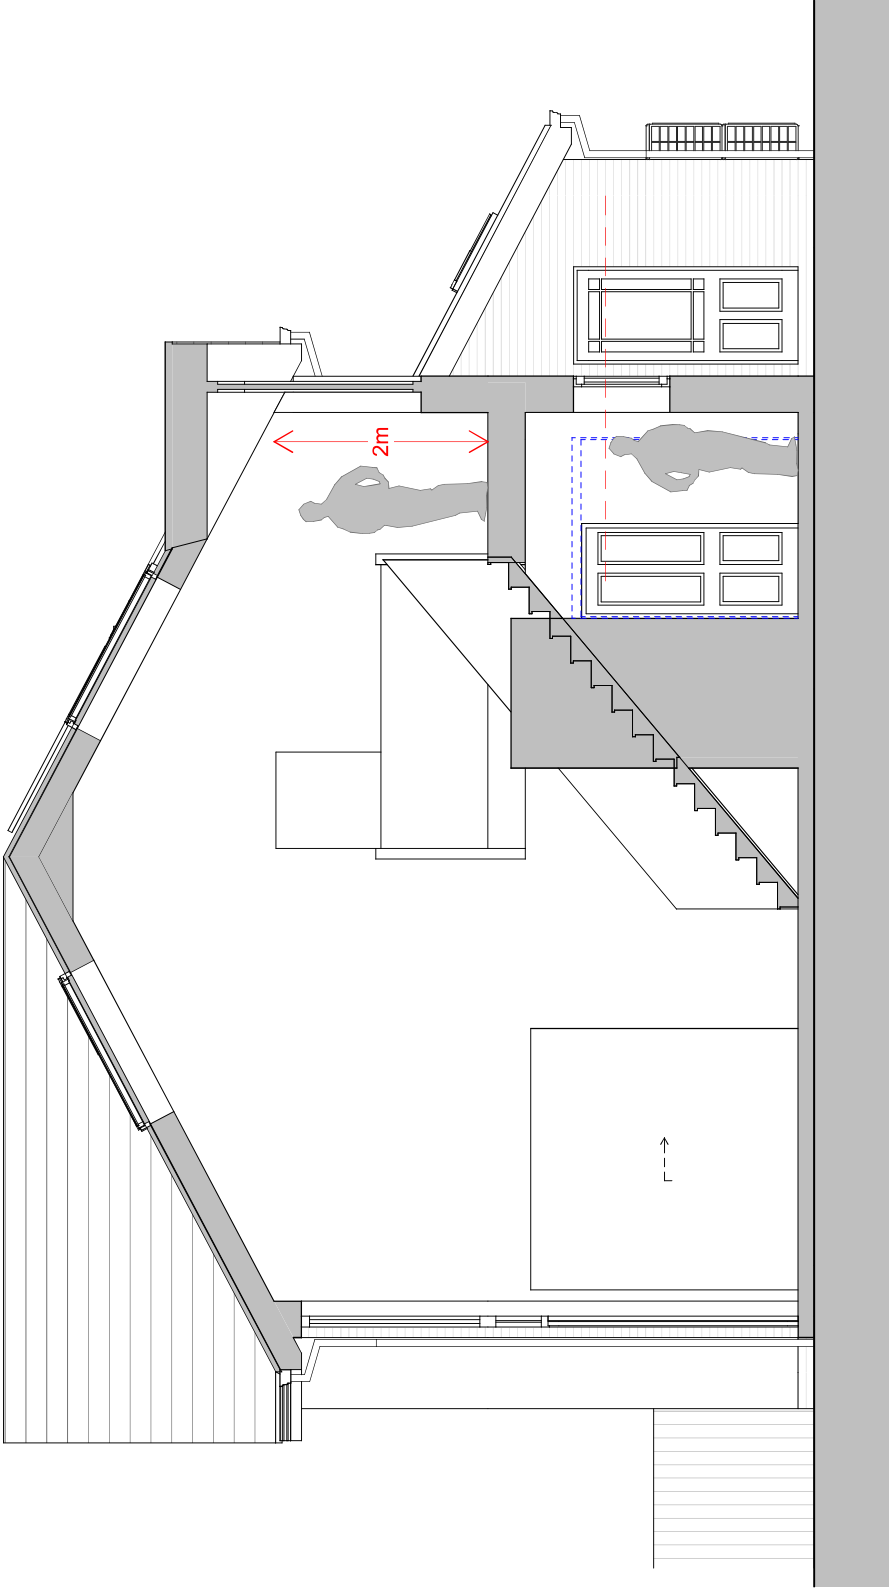

msaarchitects

msaarchitects
89 High Street
Newton-Le-Willows
WA12 9SL
T 01925 299 881
F 01925 299 455
E info@msaarchitects.co.uk
www.msaarchitects.co.uk

Land at Lower Road
Halewood
L26 3UB
MSJ

HOUSE SECTION

Project No.
1336
Drawing No.
1336 PL 505
Rev No.
A
Size
A3
Scale
1:50
Drawn By
RH
Checked By
KMS
Date
23/01/2023

PLANNING

This Drawing is Copyright © 2023

architects
RIBA 
Architects Registration Board
Chartered Practice