


this drawing remains the property of fisch design limited and duplication of this drawing in whole or any part is strictly forbidden without prior written permission from fisch design ltd


all structural alterations are to be approved by a structural engineer

do not scale from this drawing, all dimensions to be checked on site

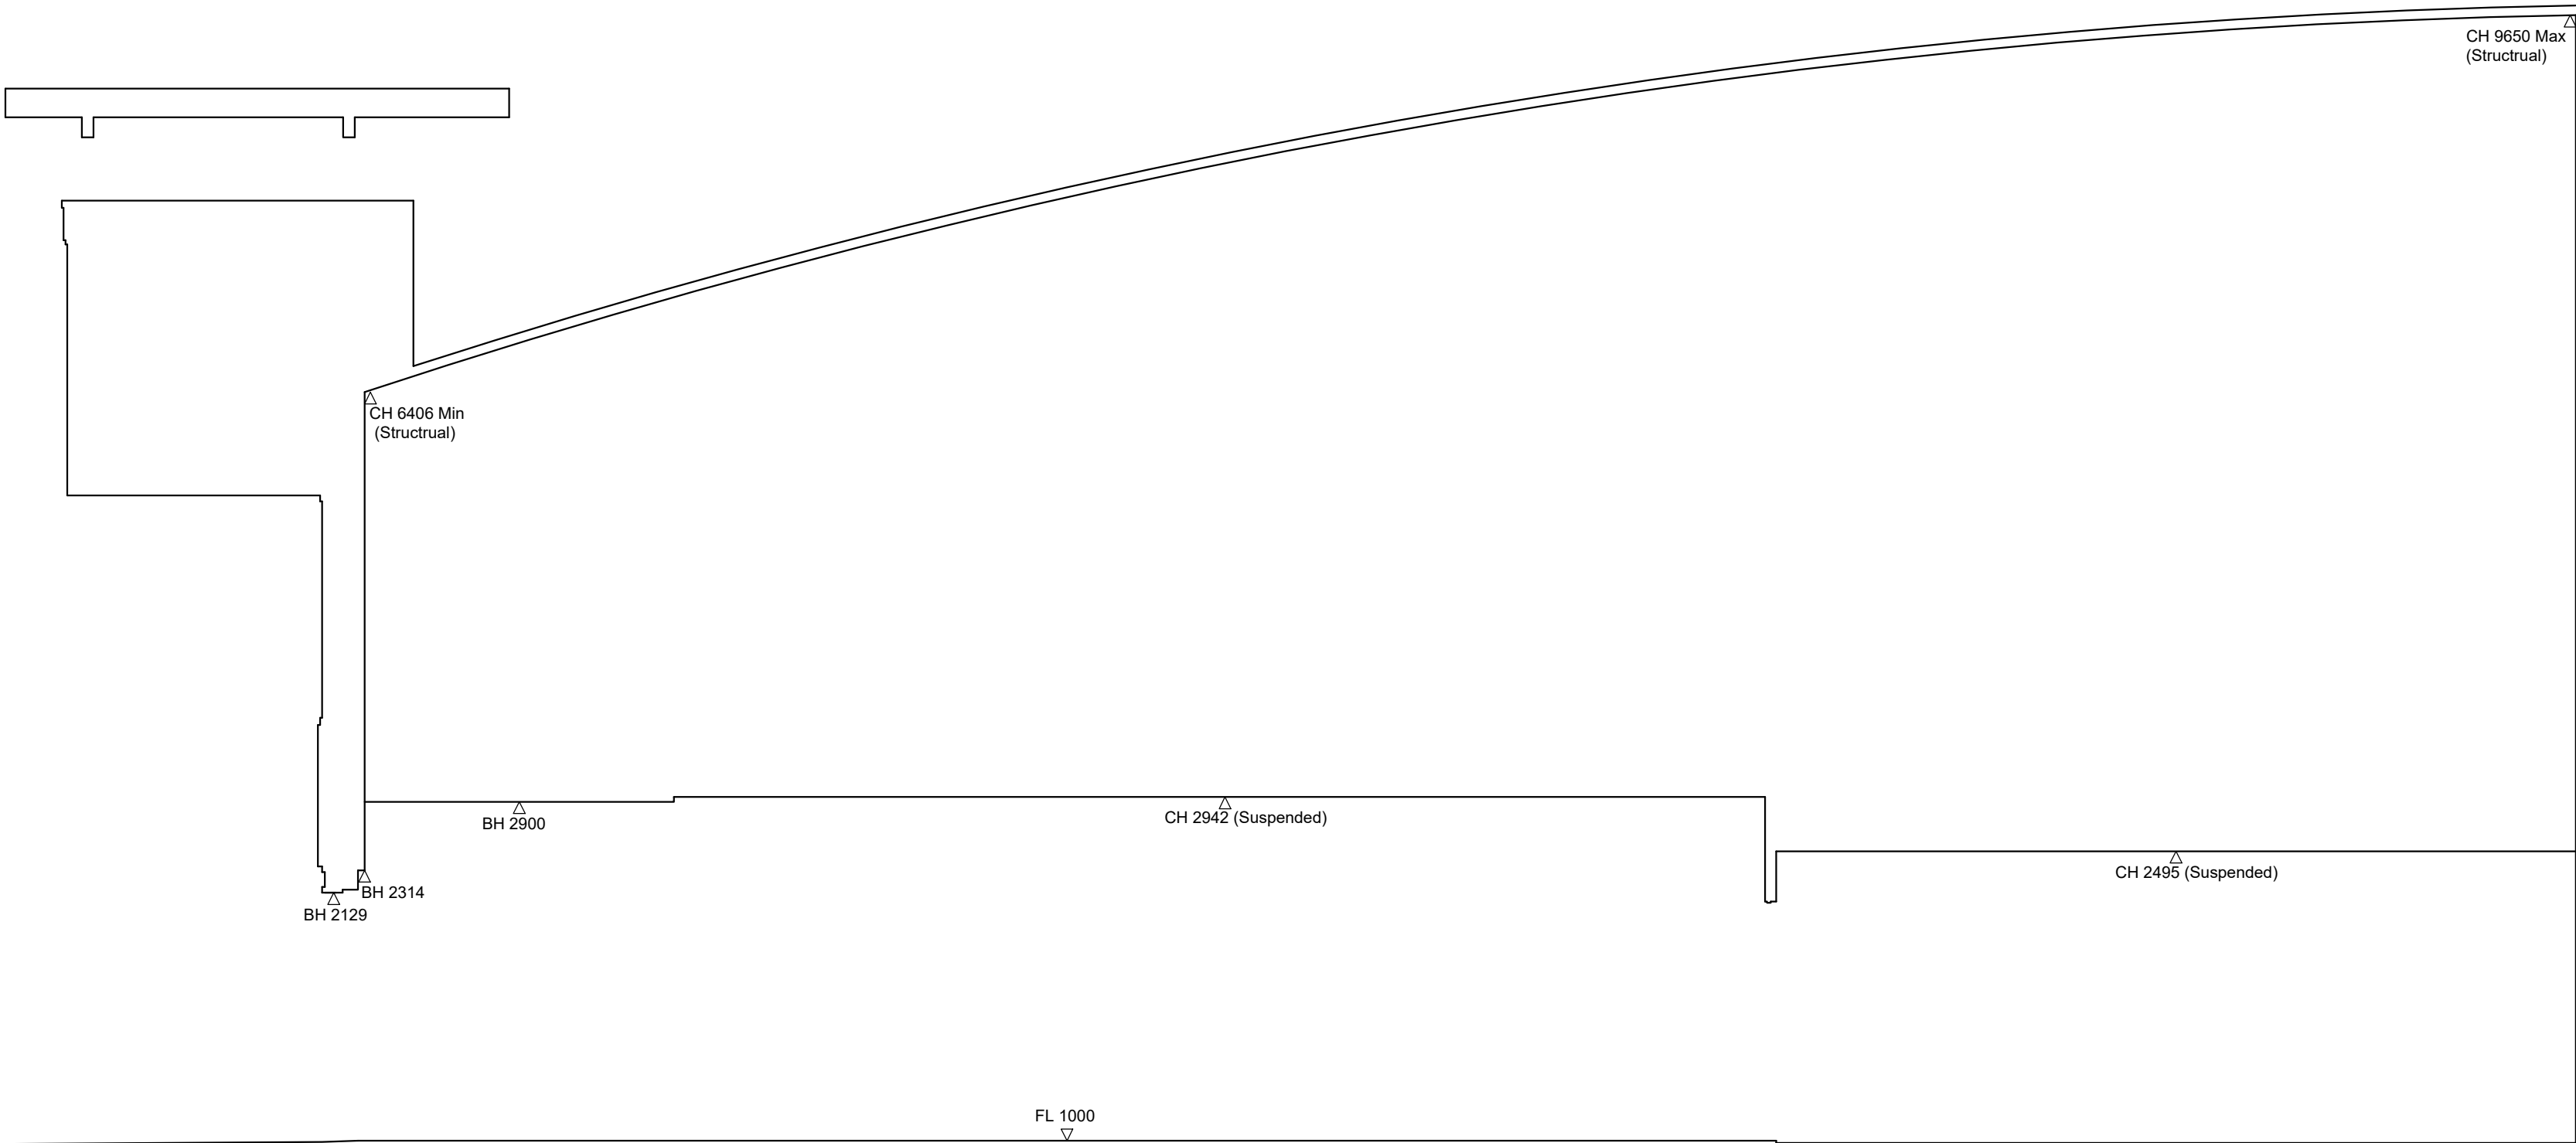


Datum 00.00

EXISTING SECTION A (FRONT TO BACK) SCALE 1:50 @ A1

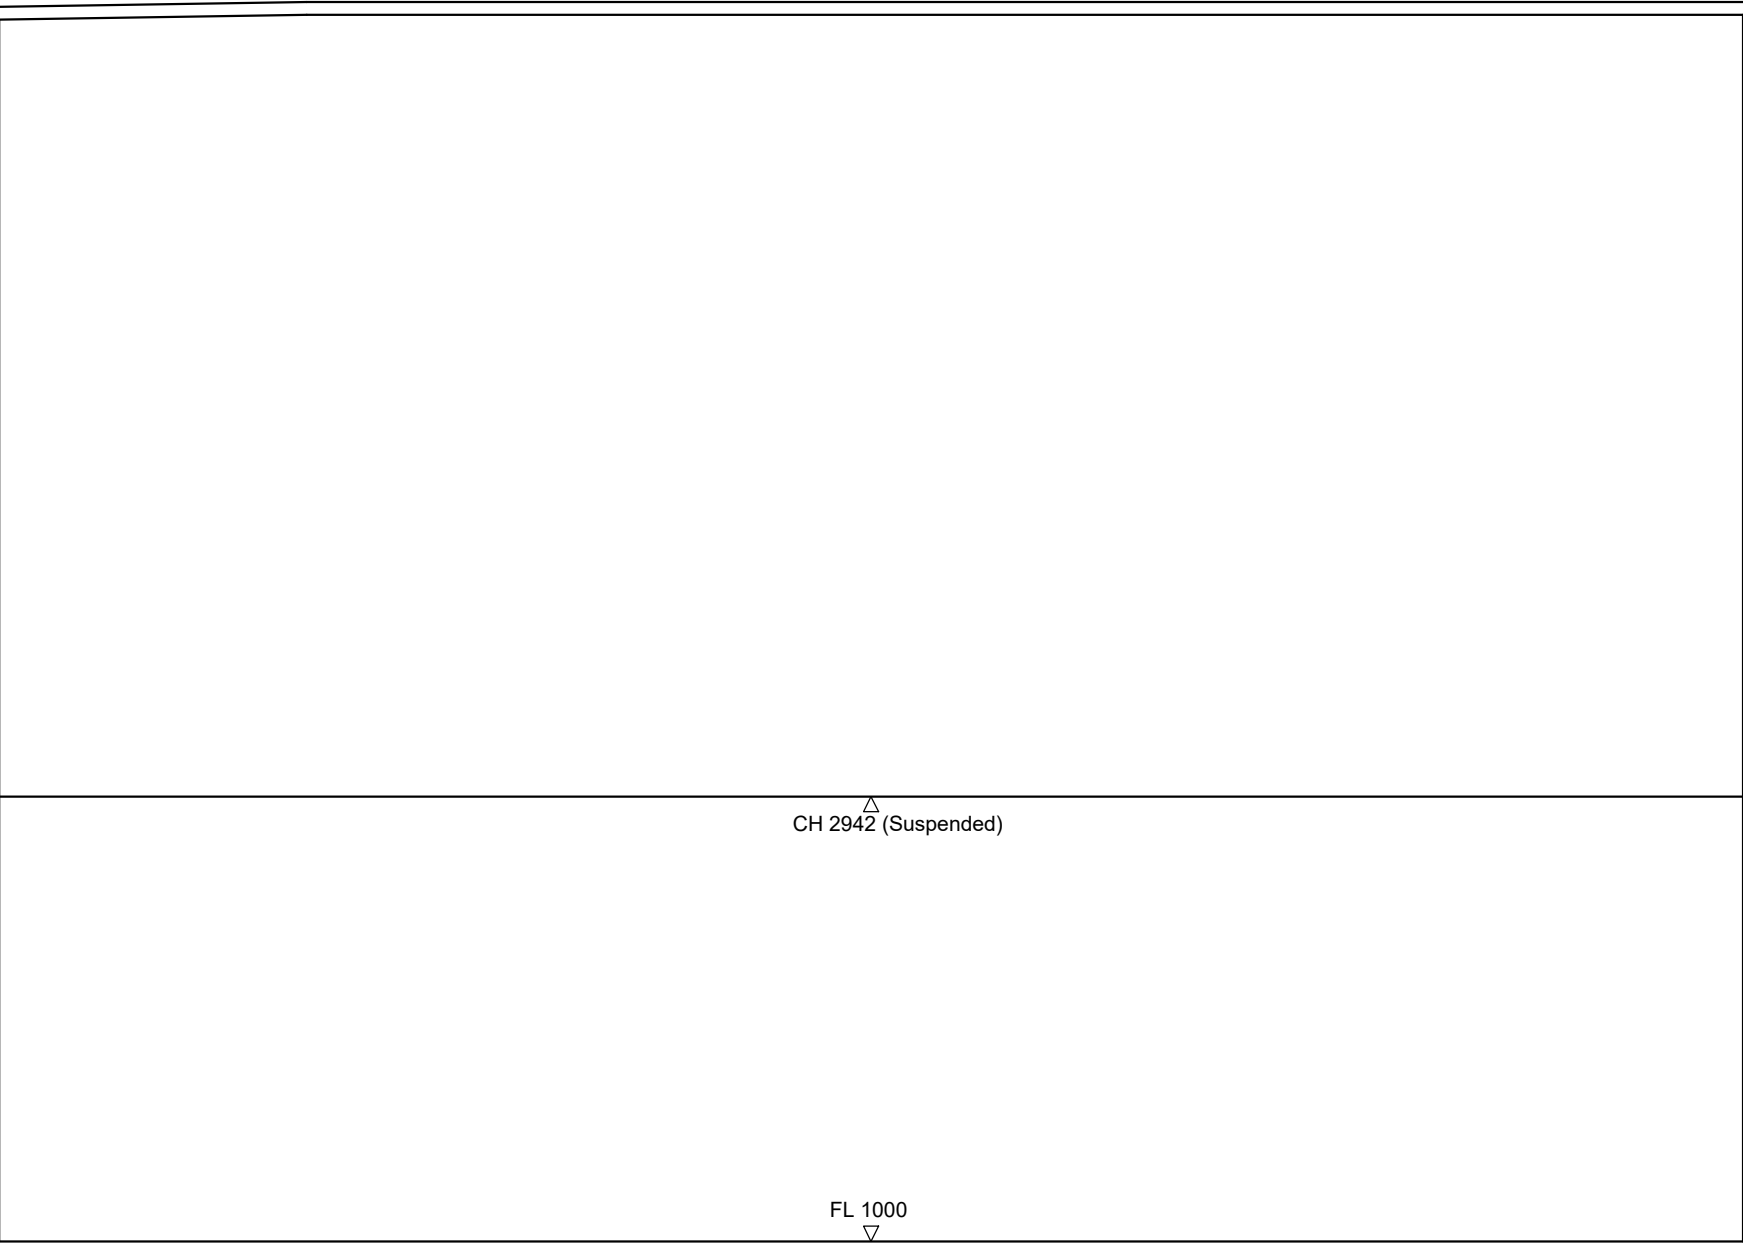

Datum 00.00

EXISTING SECTION C (LEFT TO RIGHT) SCALE 1:50 @ A1

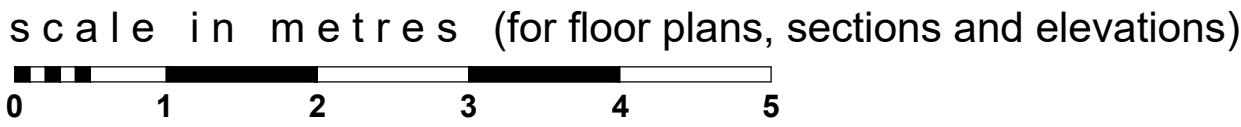

|                                                                                    |   |
|------------------------------------------------------------------------------------|---|
| DWG NO: <b>2181 - 02</b>                                                           | REVISION: <b>-</b>                                                                                  |
| CLIENT: <b>Specsavers</b>                                                          |   |
| PROJECT: <b>Unit 4B, Cables Retail park<br/>Prescot<br/>Merseyside<br/>L34 5NQ</b> |   |
| TITLE: <b>Existing sections</b>                                                    |   |
| ORIGIN: <b>GT</b>                                                                  | CHECKED: <b>CHECKED</b>                                                                             |
| SCALE: <b>1:50 @ A1</b>                                                            | DATE: <b>31.07.23</b>                                                                               |
| <b>fisch</b><br>INTERIORS & ARCHITECTURE                                           | <b>FISCH DESIGN LTD</b><br>1 HERITAGE BUSINESS CENTRE<br>DERBY ROAD, BELPER<br>DERBYSHIRE, DE56 1SW |
| +44 (0)1773 828222 / WWW.FISCHDESIGN.CO.UK / MAIL@FISCHDESIGN.CO.UK                |   |