


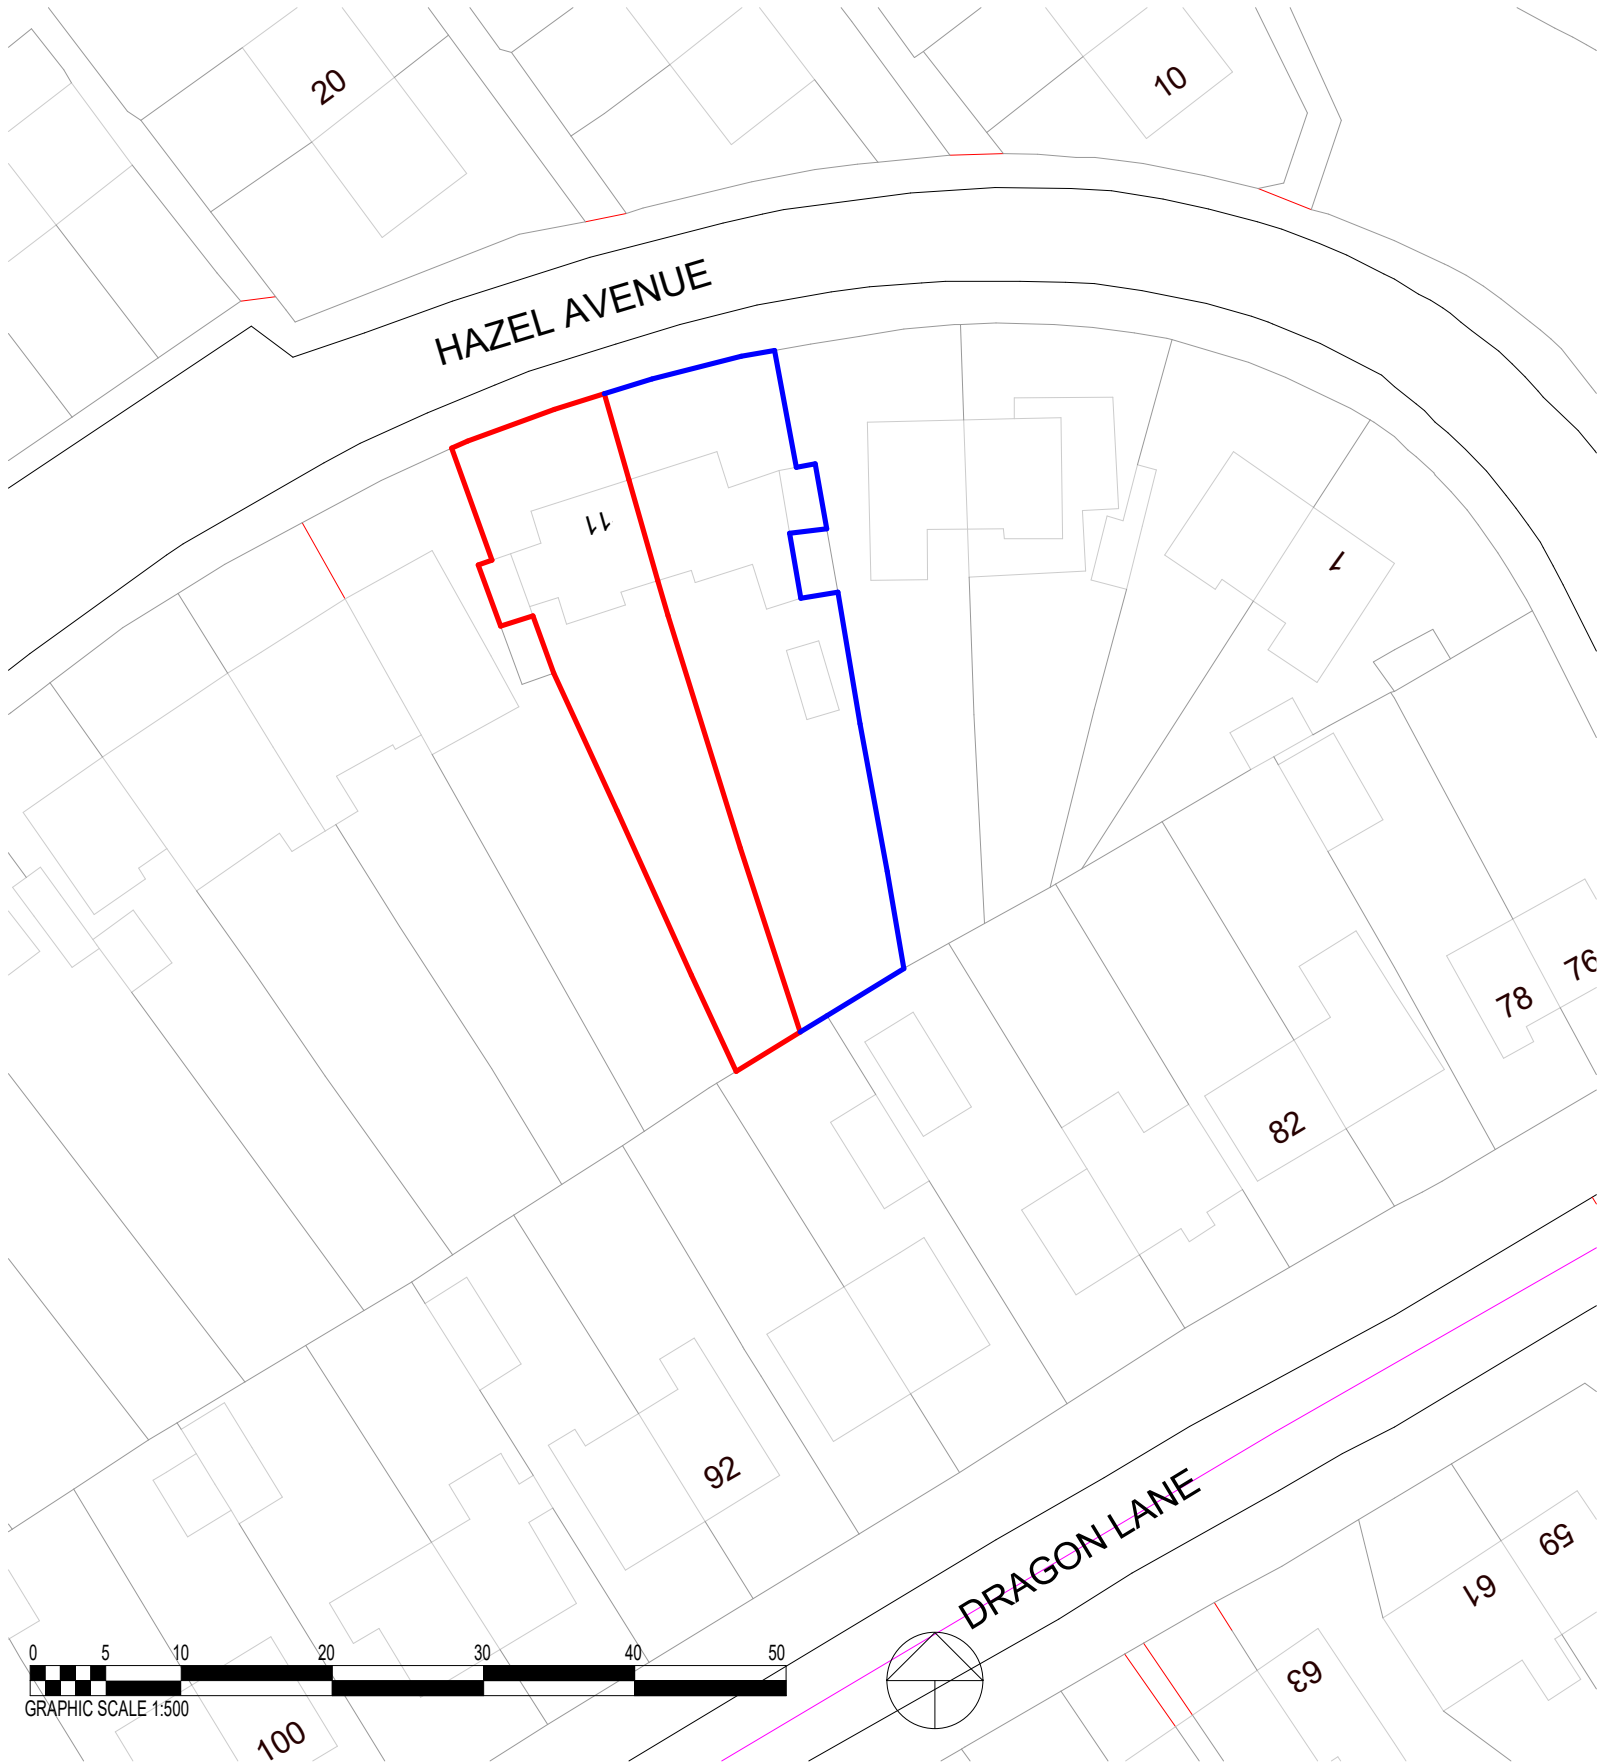

1 Location Plan
1 : 500

Rev	Description	Date

STATUS	PURPOSE OF ISSUE	
PROJECT 11 Hazel Avenue		
TITLE Site location plan		
CLIENT G. Thomas		
DRAWN BY DPR	CHECKED BY -	DATE 08/07/2032
SCALE (@ A1) 1 : 500		PROJECT NUMBER 2203
DRAWING NUMBER A100		REV