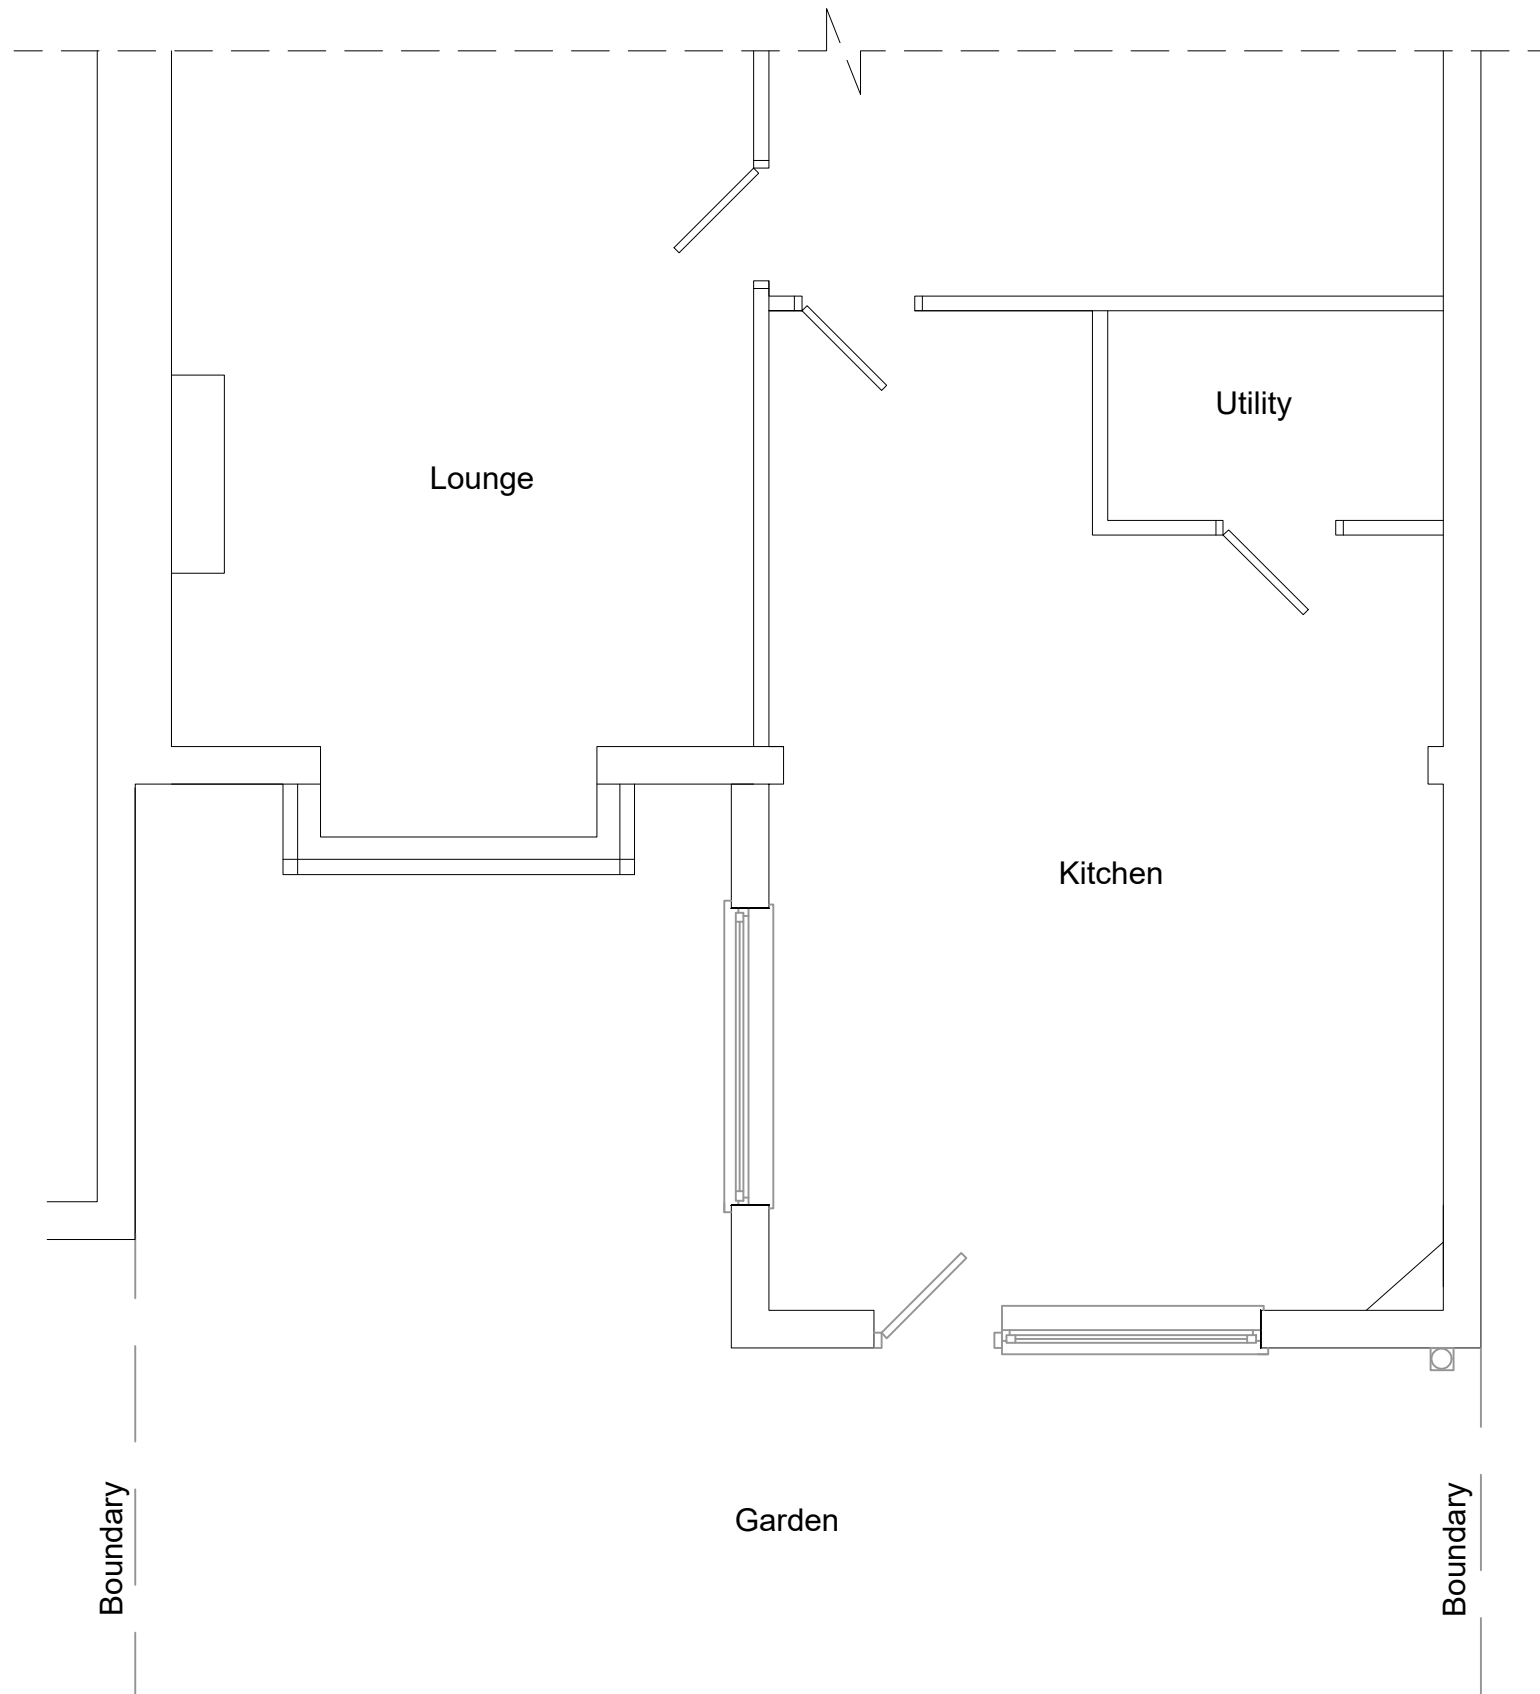


69 Twig Lane, Huyton
Kevin Ledsham
Existing Ground Floor

DWG: (SU) 100
DATE: 24.04.23
SCALE: 1:50 @ A3 DRAWN: ET