


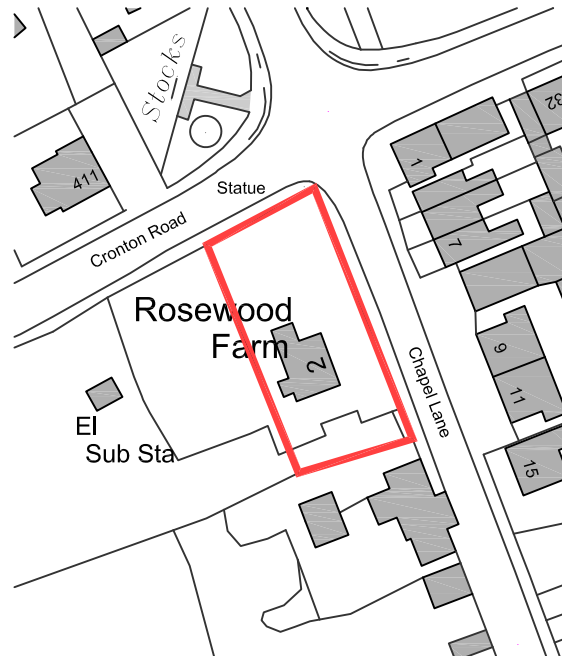

Site Location Plan
Rosewood Farm
Chapel Lane, Cronton WA8 5QF
Drawing Number - DR000
Date - April 2021
Revision -

0 10m 20m
Original Size A4
Scale 1:1250

General Note
Supplying this drawing in digital form is solely for convenience and no reliance may be placed on digital data.
The contractor is to check the accuracy of the drawing and all dimensions prior to the commencement of works on site.