
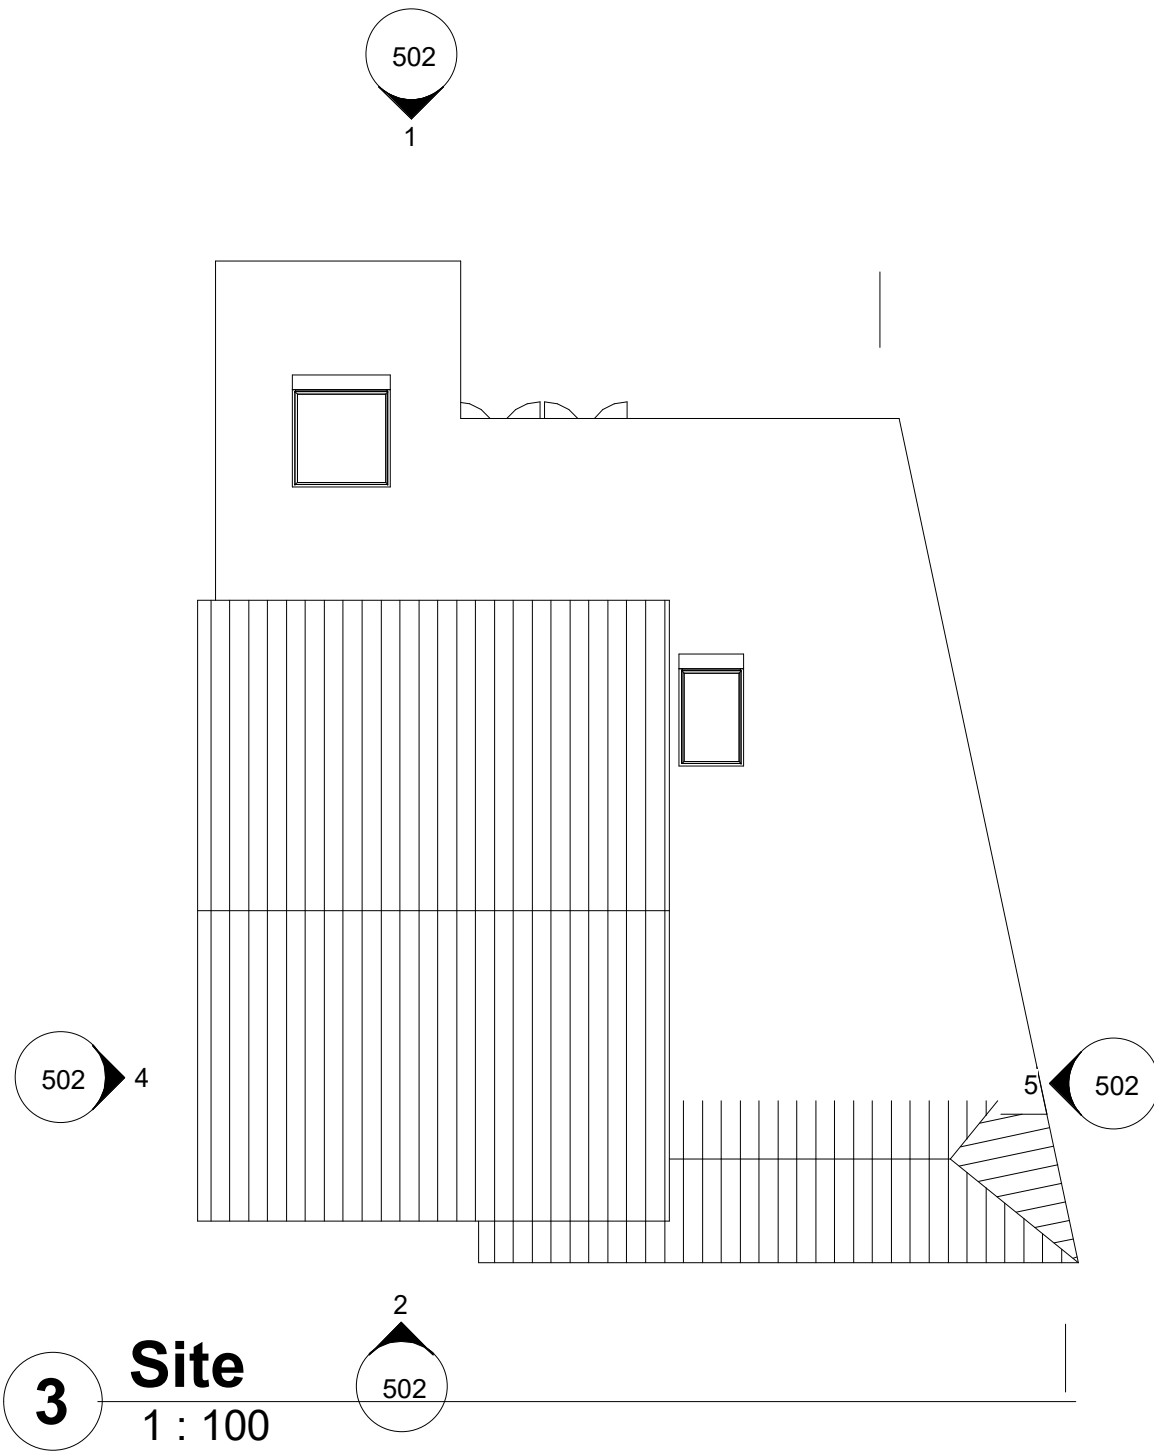
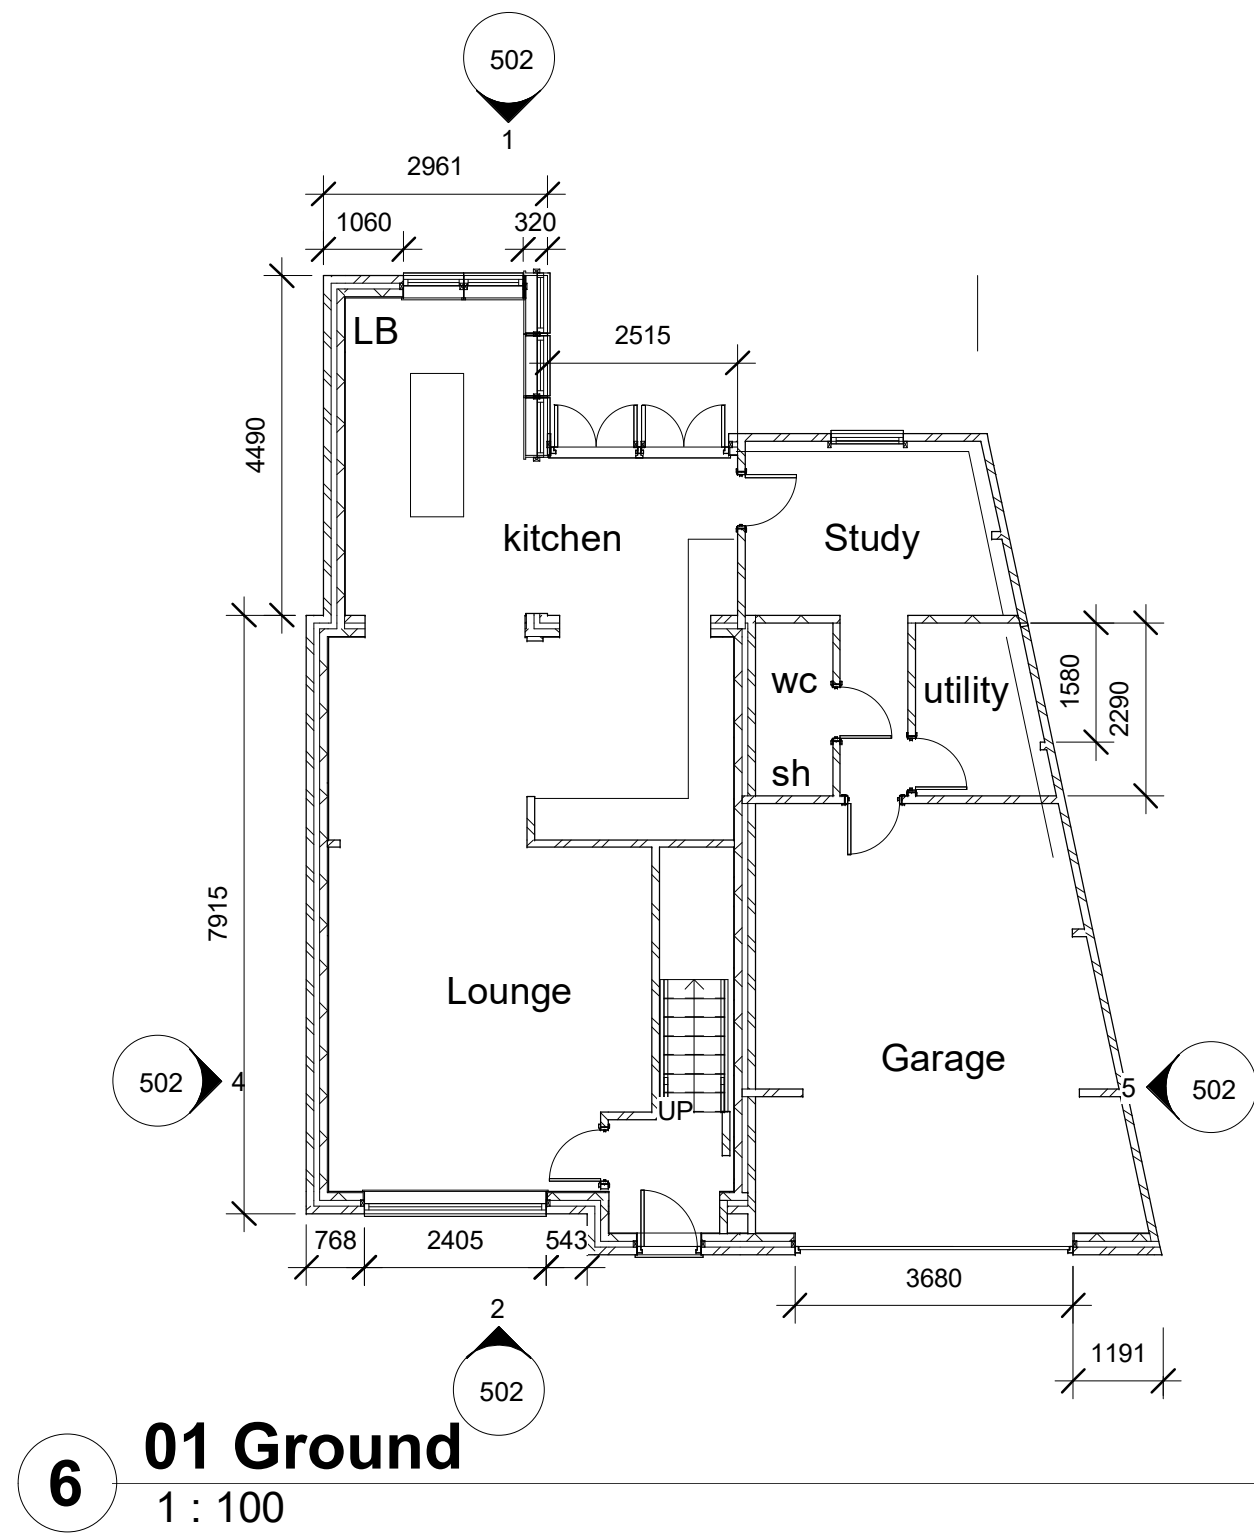
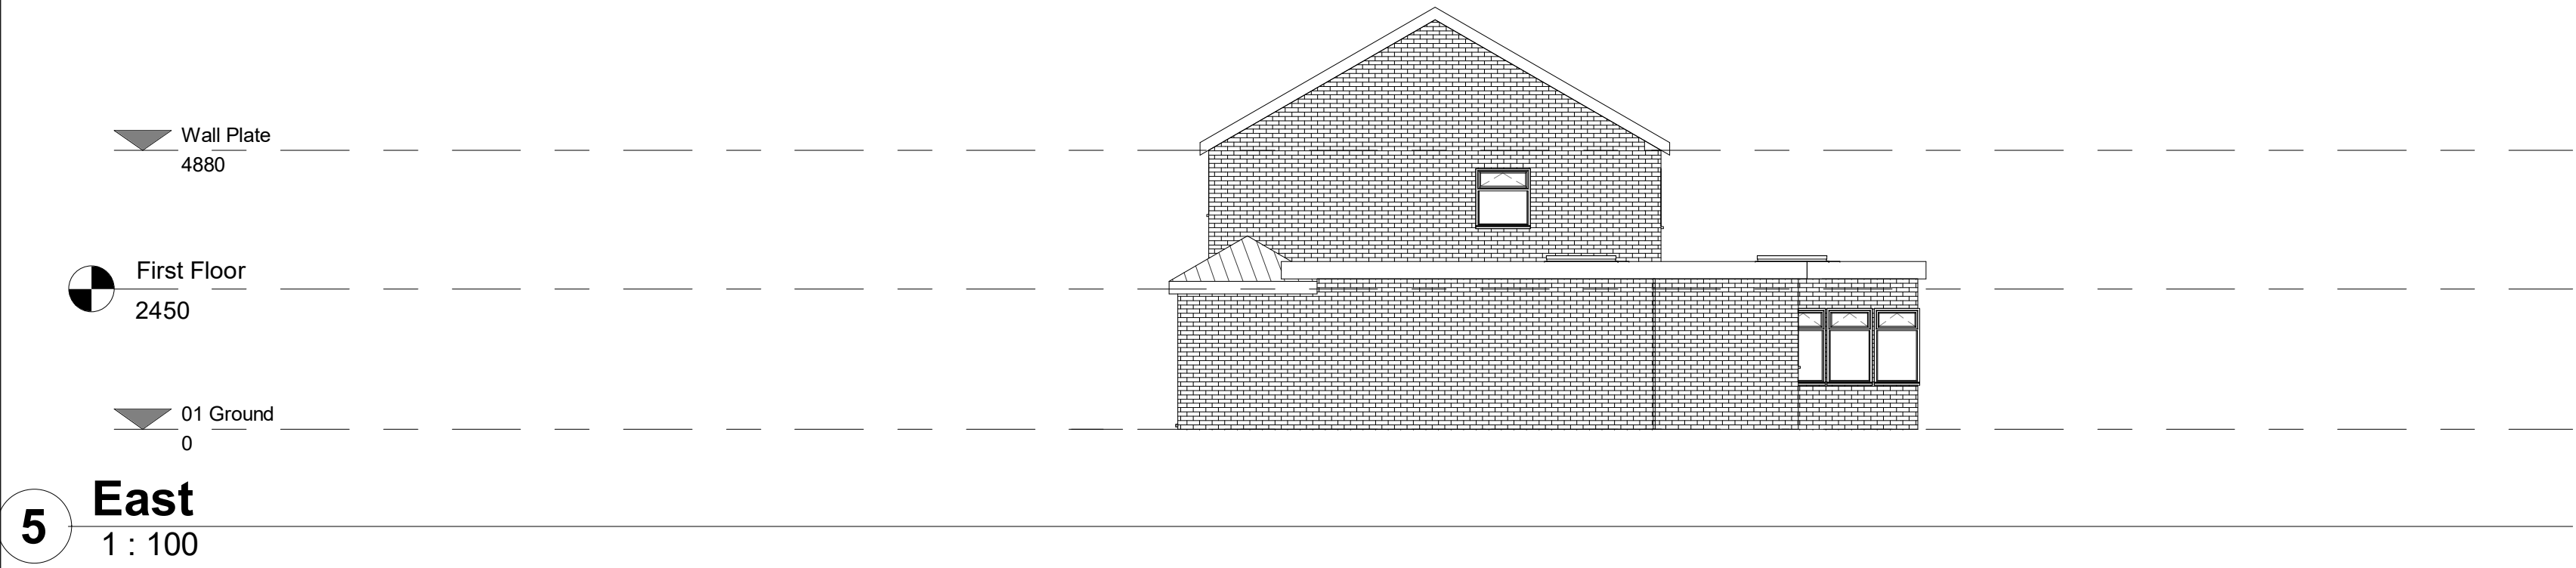
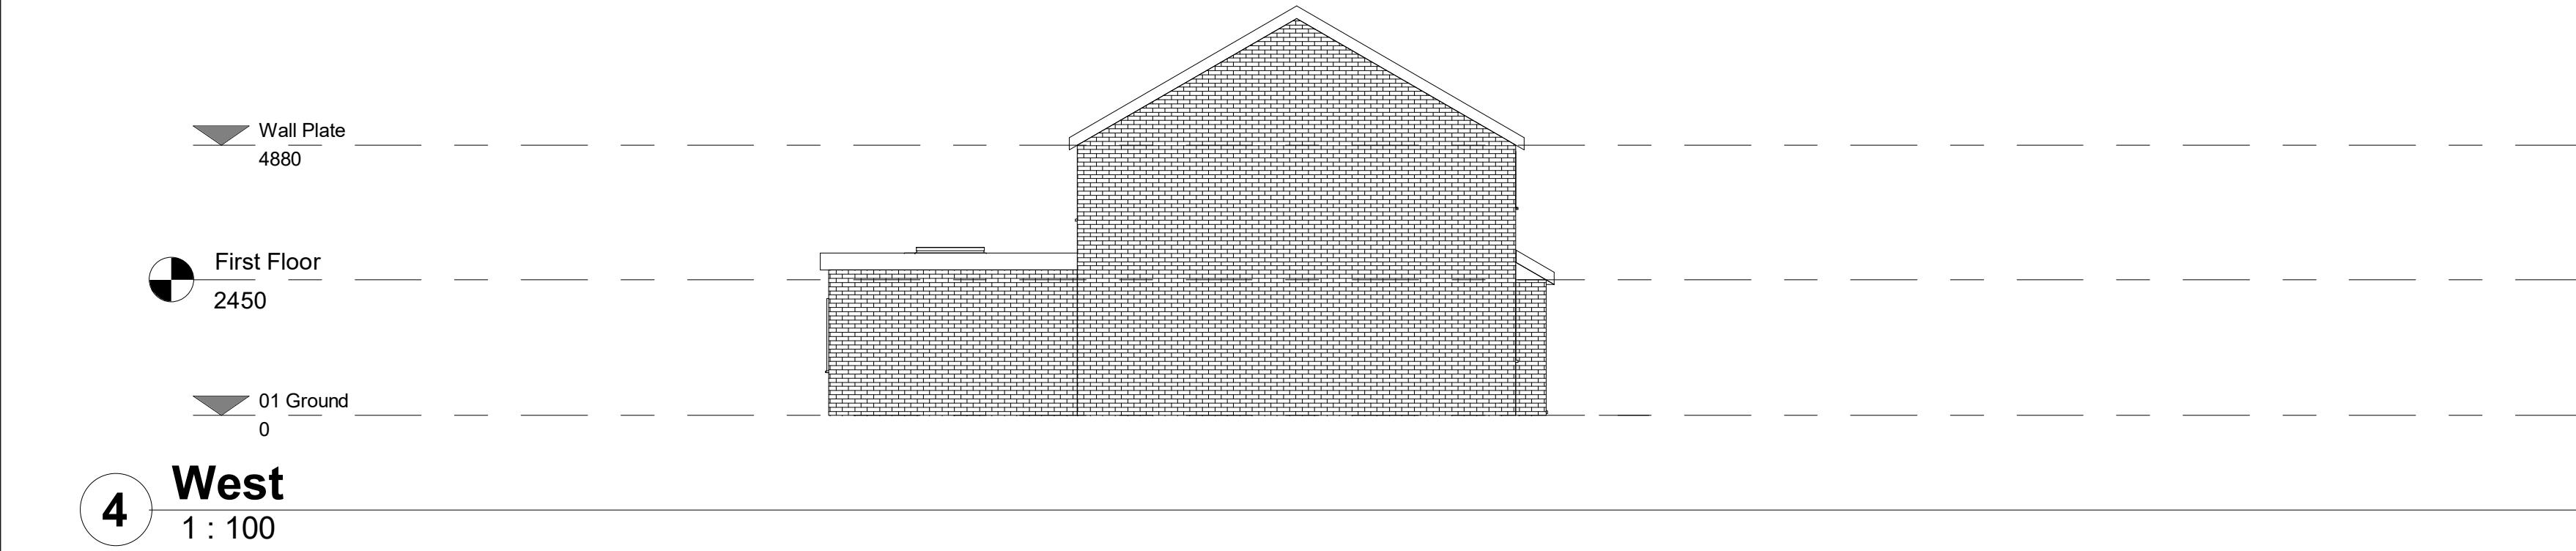


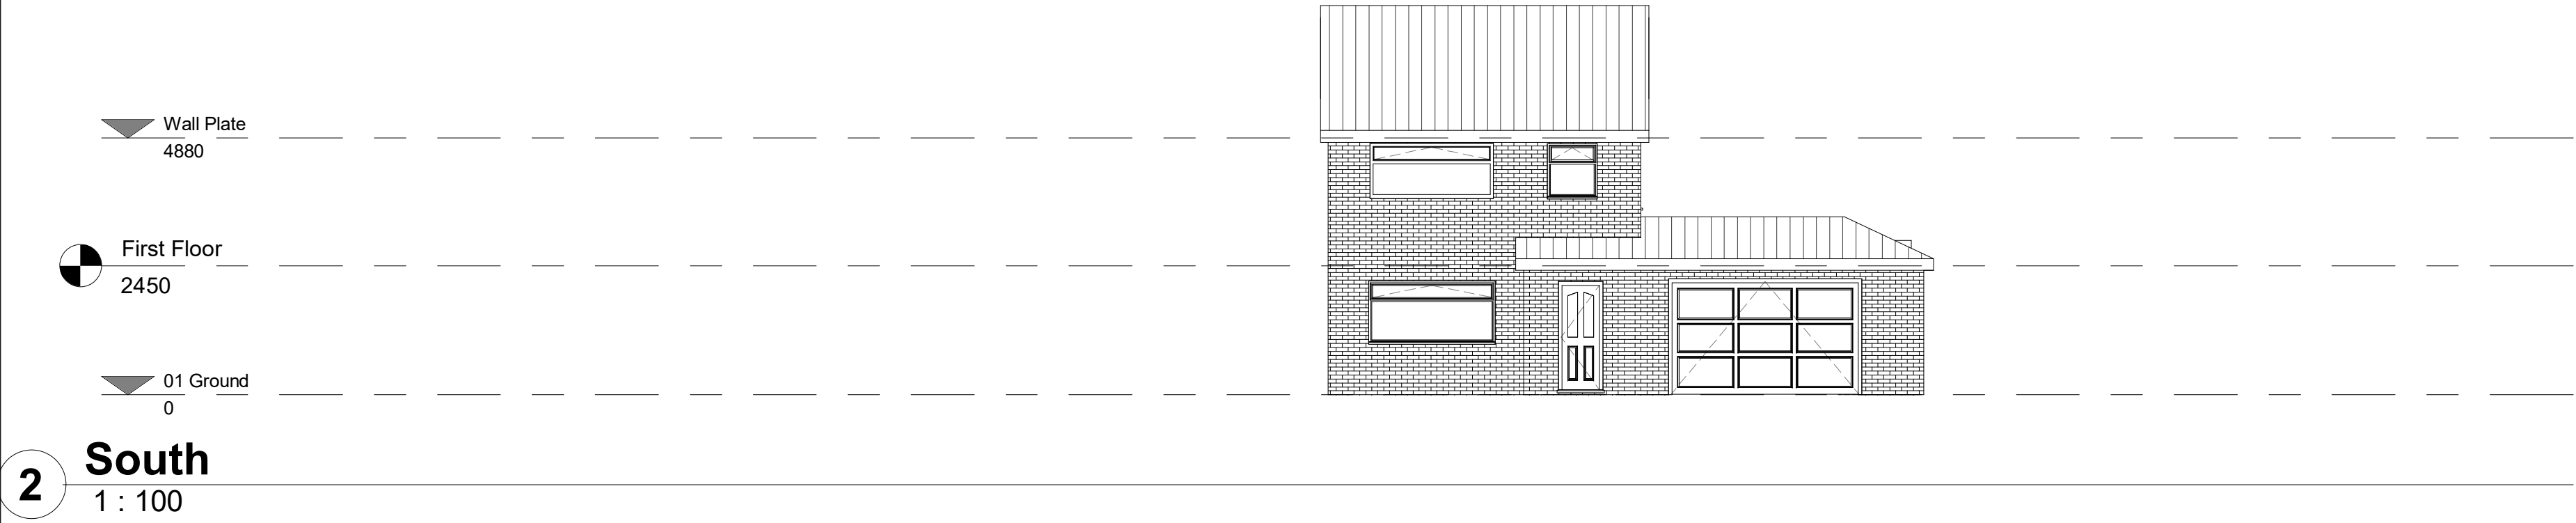

Oakdale Property Consultants Ltd

18 Carriage Drive
Frodsham
Cheshire
WA6 6DX

077 66 25 85 25

Rev	Description	Date

PROJECT

109 Saxon Way,
Kirby, L33 4QD

TITLE

Proposed Drawings
Elevations

CLIENT

Peta-Ann and
Gavin Cowan
07849941478

DRAWN BY
C. Rodgers

DATE
21/09/22

SCALE (@ A1)
1 : 100

DRAWING NUMBER
502