



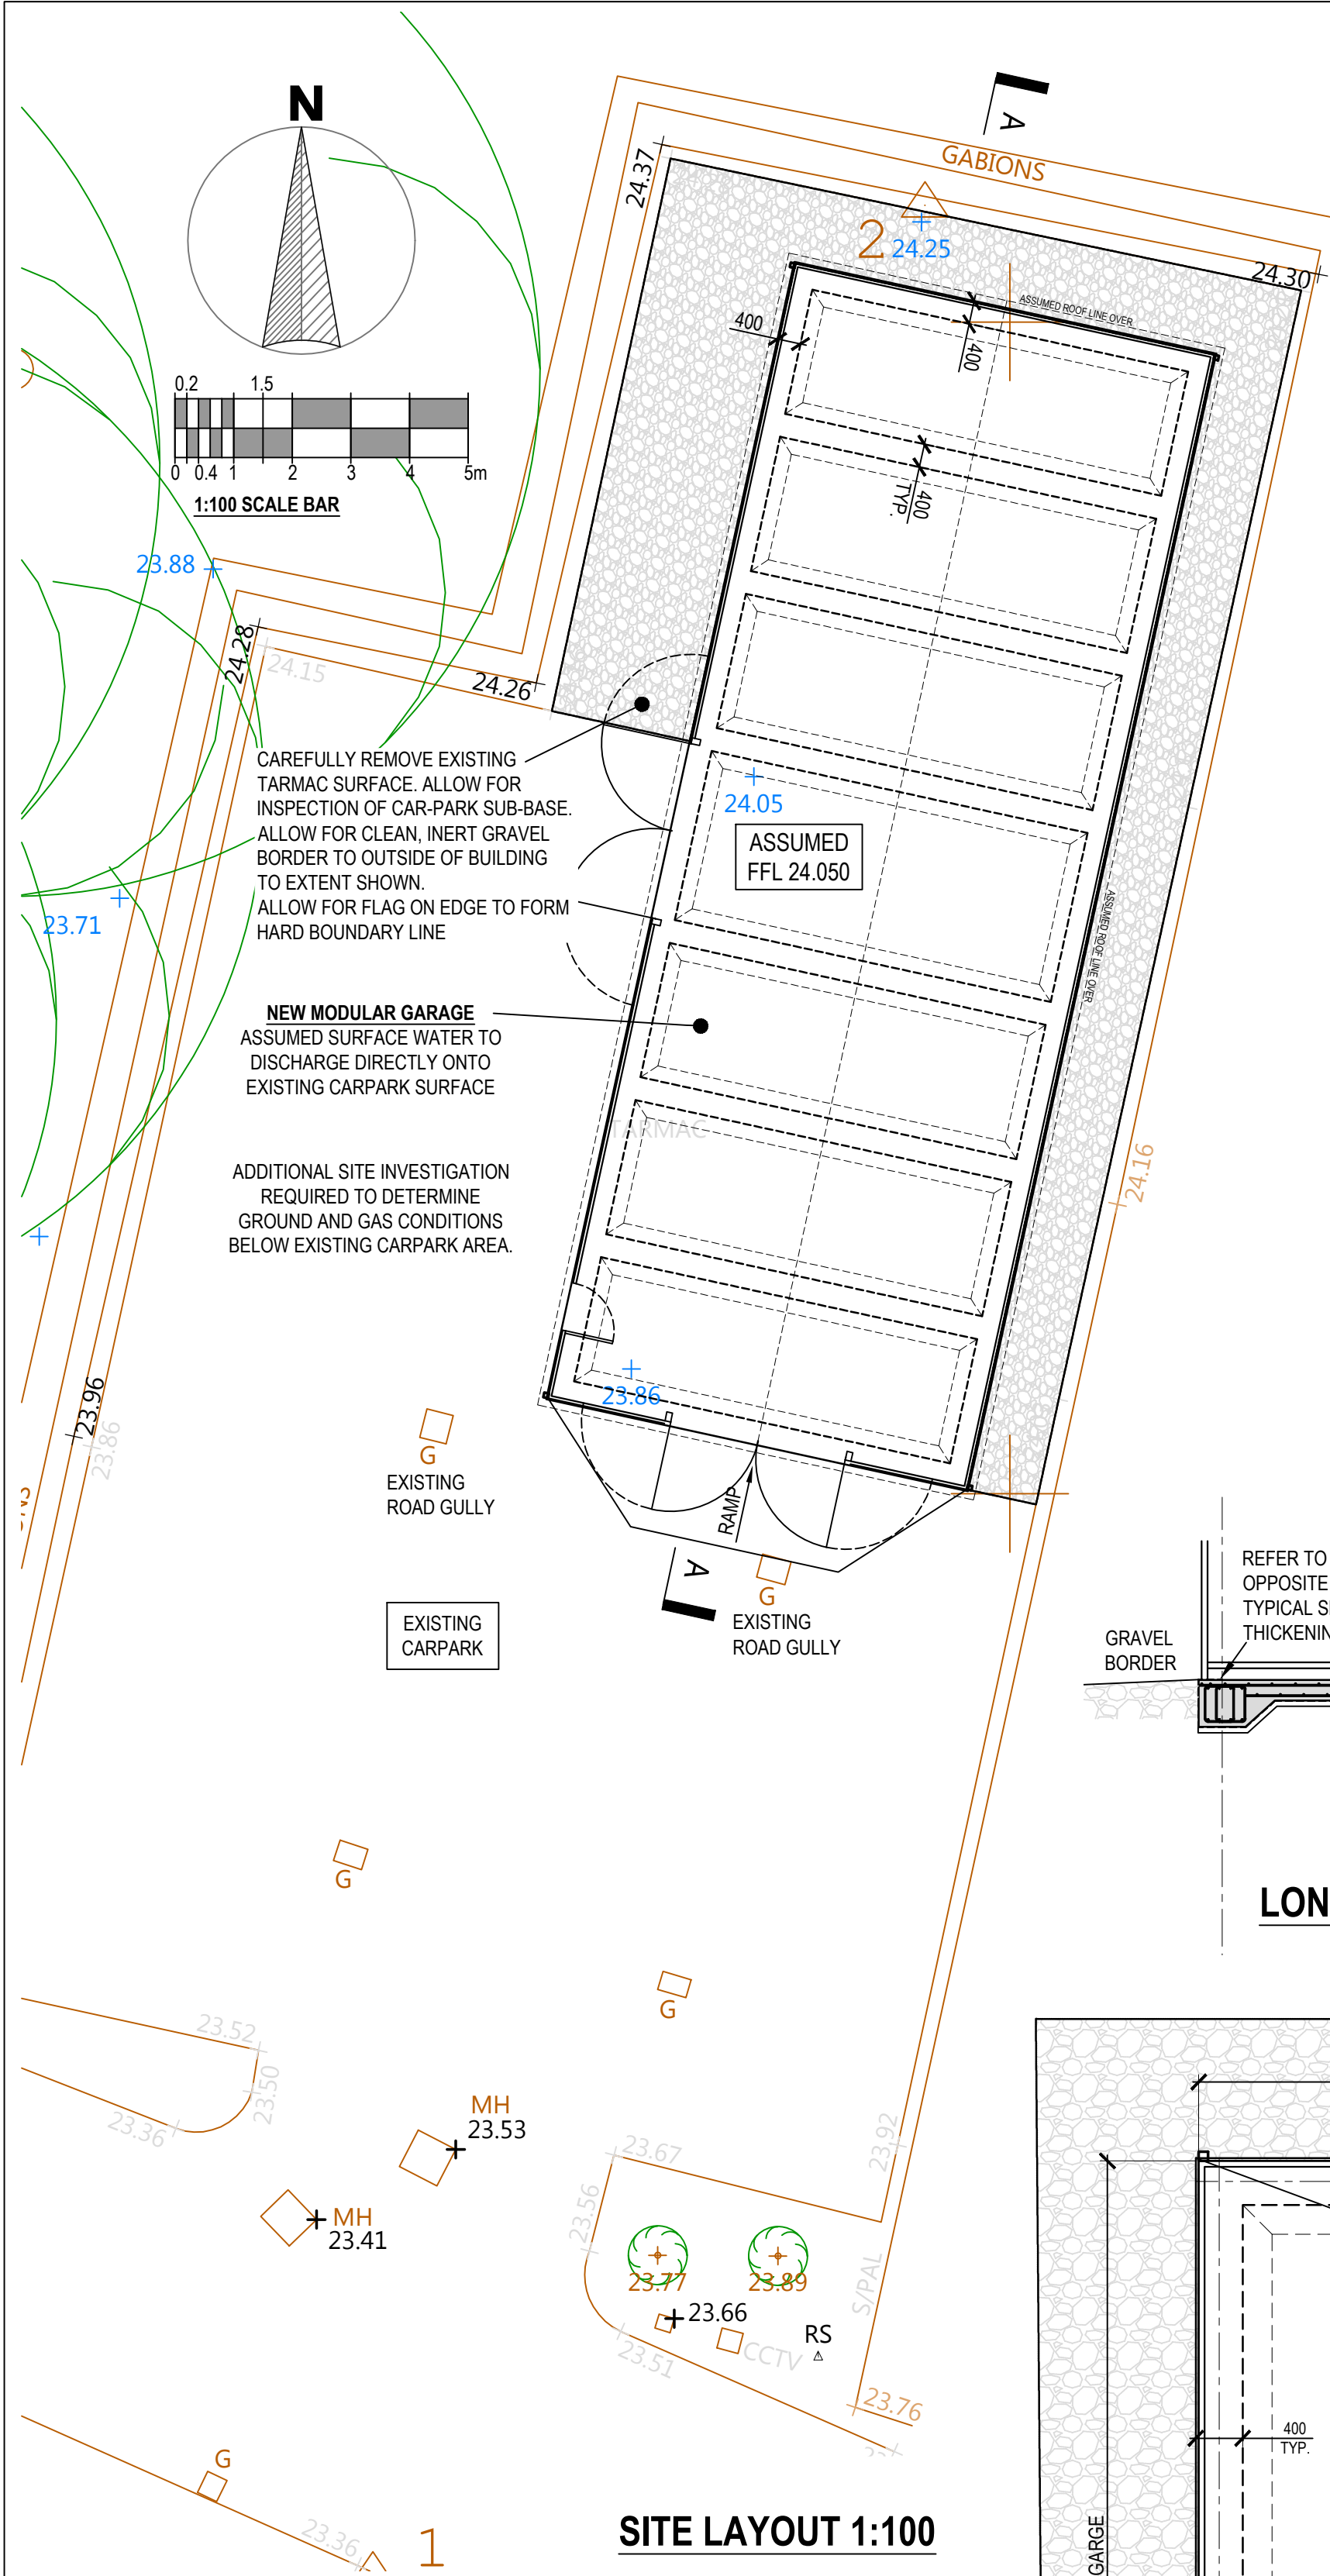


SITE LAYOUT 1:100

THE INFORMATION GIVEN HERE ON ROUTES, TYPE, LIVE OR DEAD OF SERVICES IS INDICATIVE ONLY THE CONTRACTOR SHOULD REFER TO SERVICES PROVIDERS RECENT INFORMATION TO CARRY OUT NECESSARY INVESTIGATION TO ESTABLISH LOCATION & STATUS OF ALL SERVICES. NO GUARANTEE OF ACCURACY IS GIVEN OR IMPLIED. EXACT LOCATION, SIZE, DIRECTION AND TYPE OF SERVICES IS TO BE DETERMINED AND LOCATED ON SITE PRIOR TO COMMENCEMENT OF WORKS

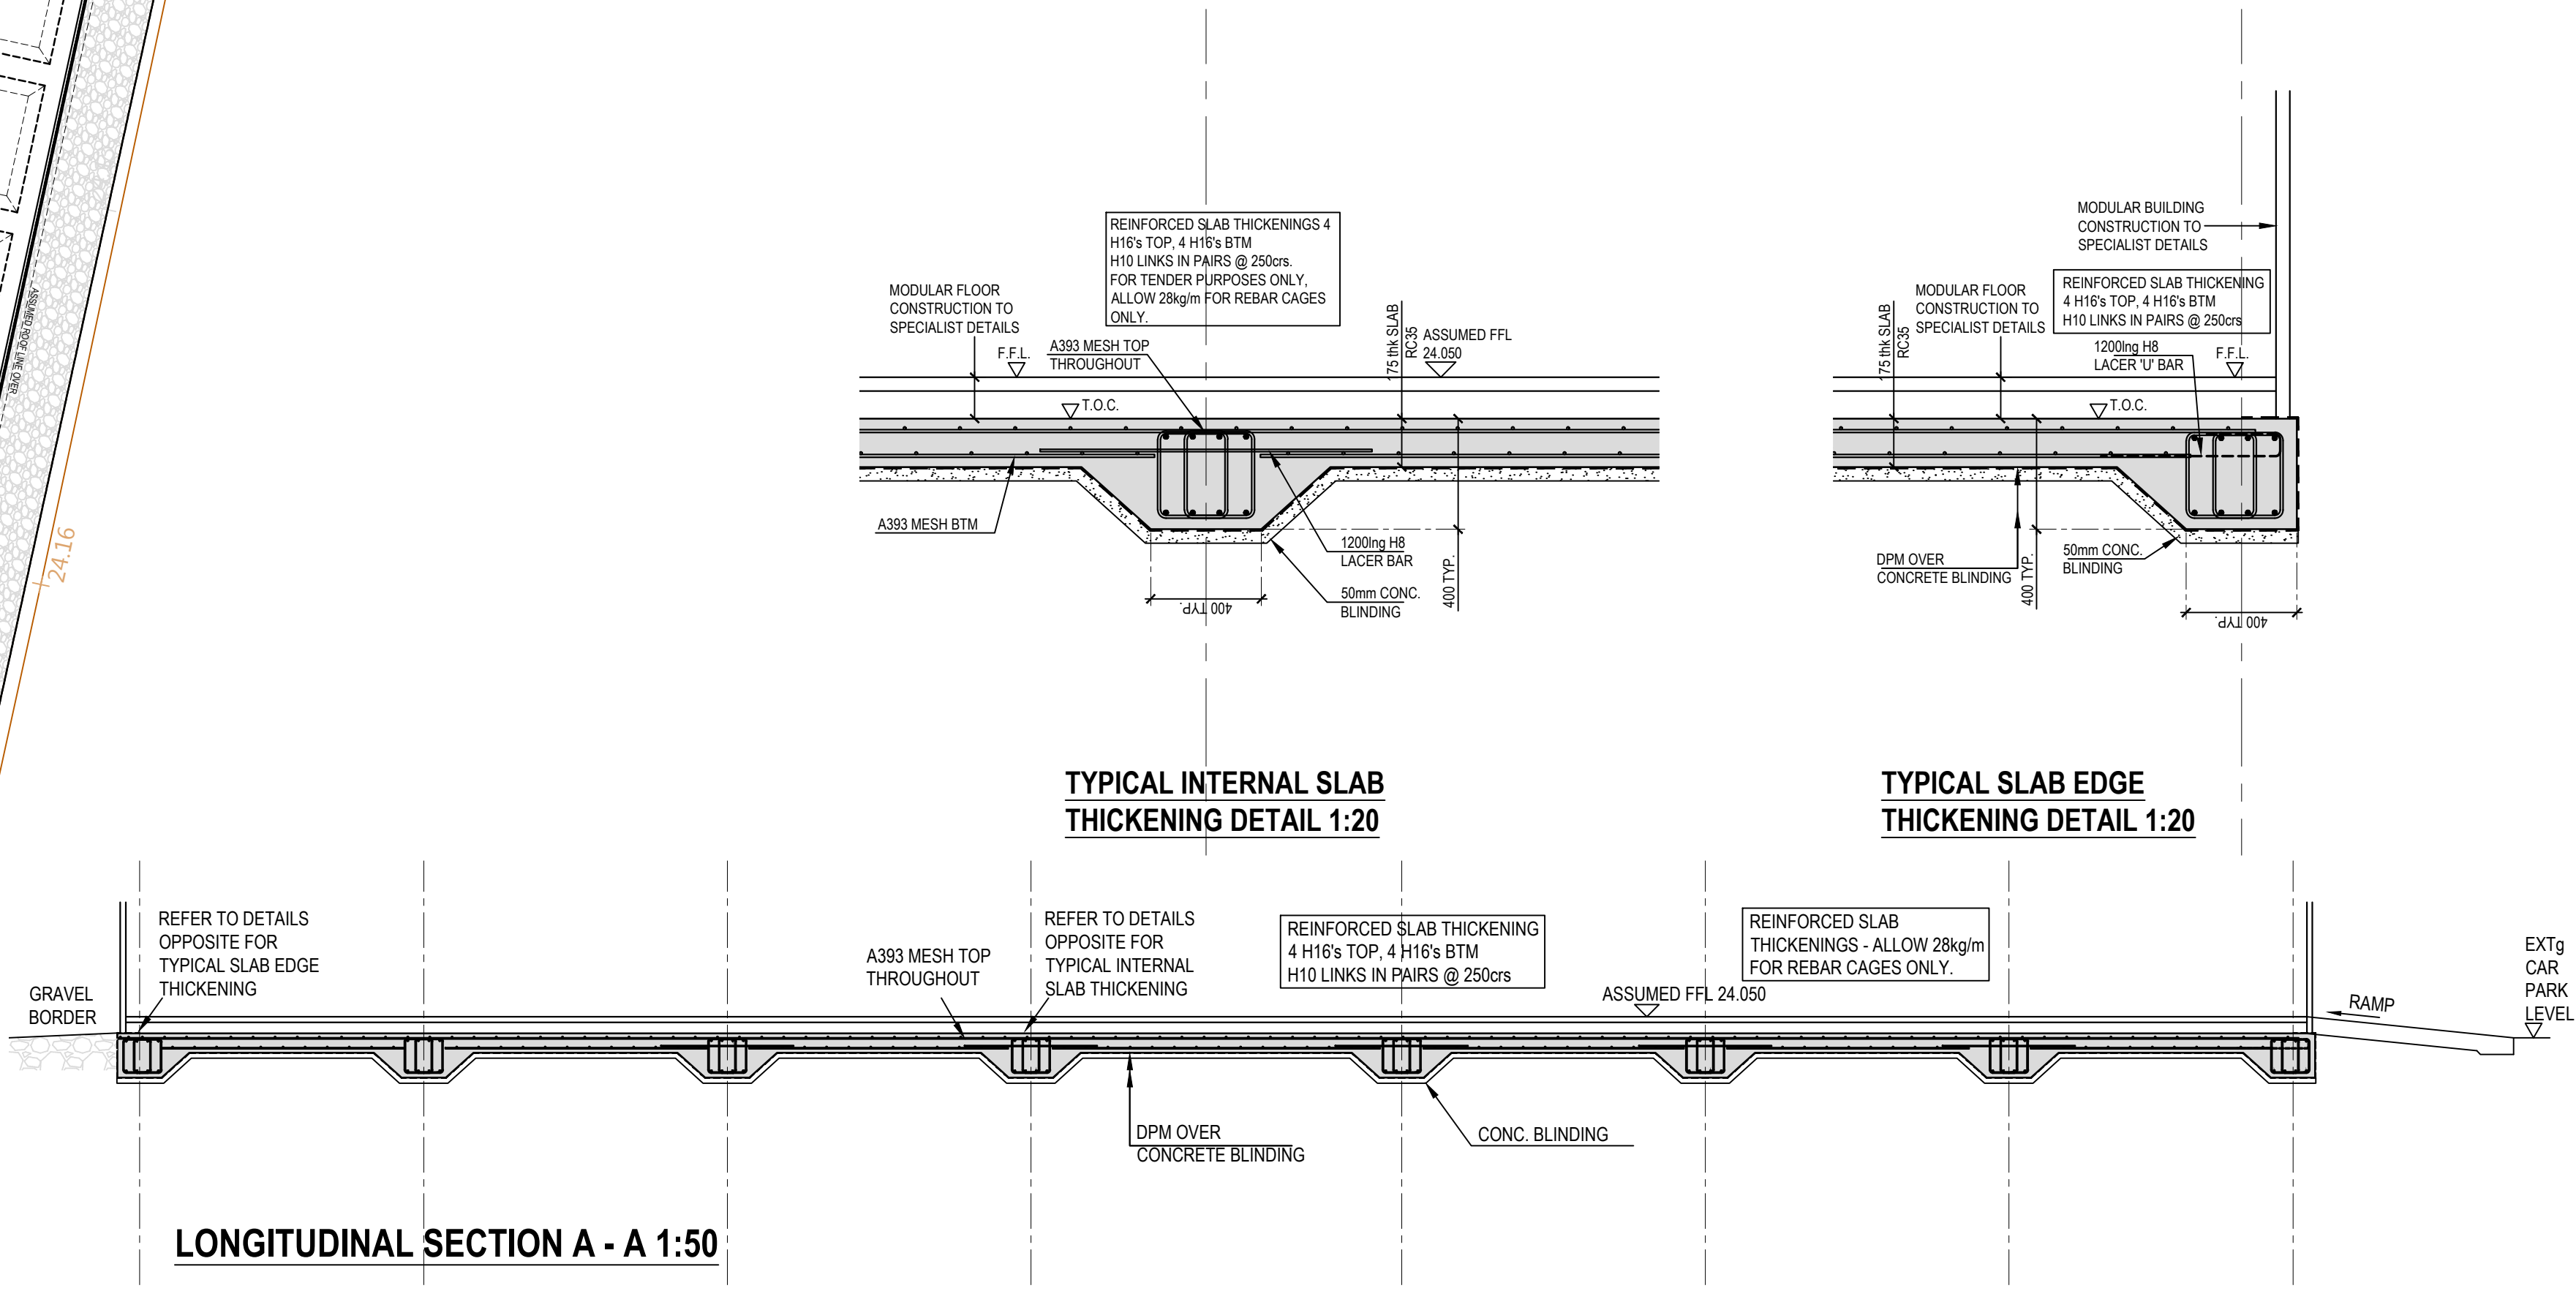

LONGITUDINAL SECTION A - A 1:50

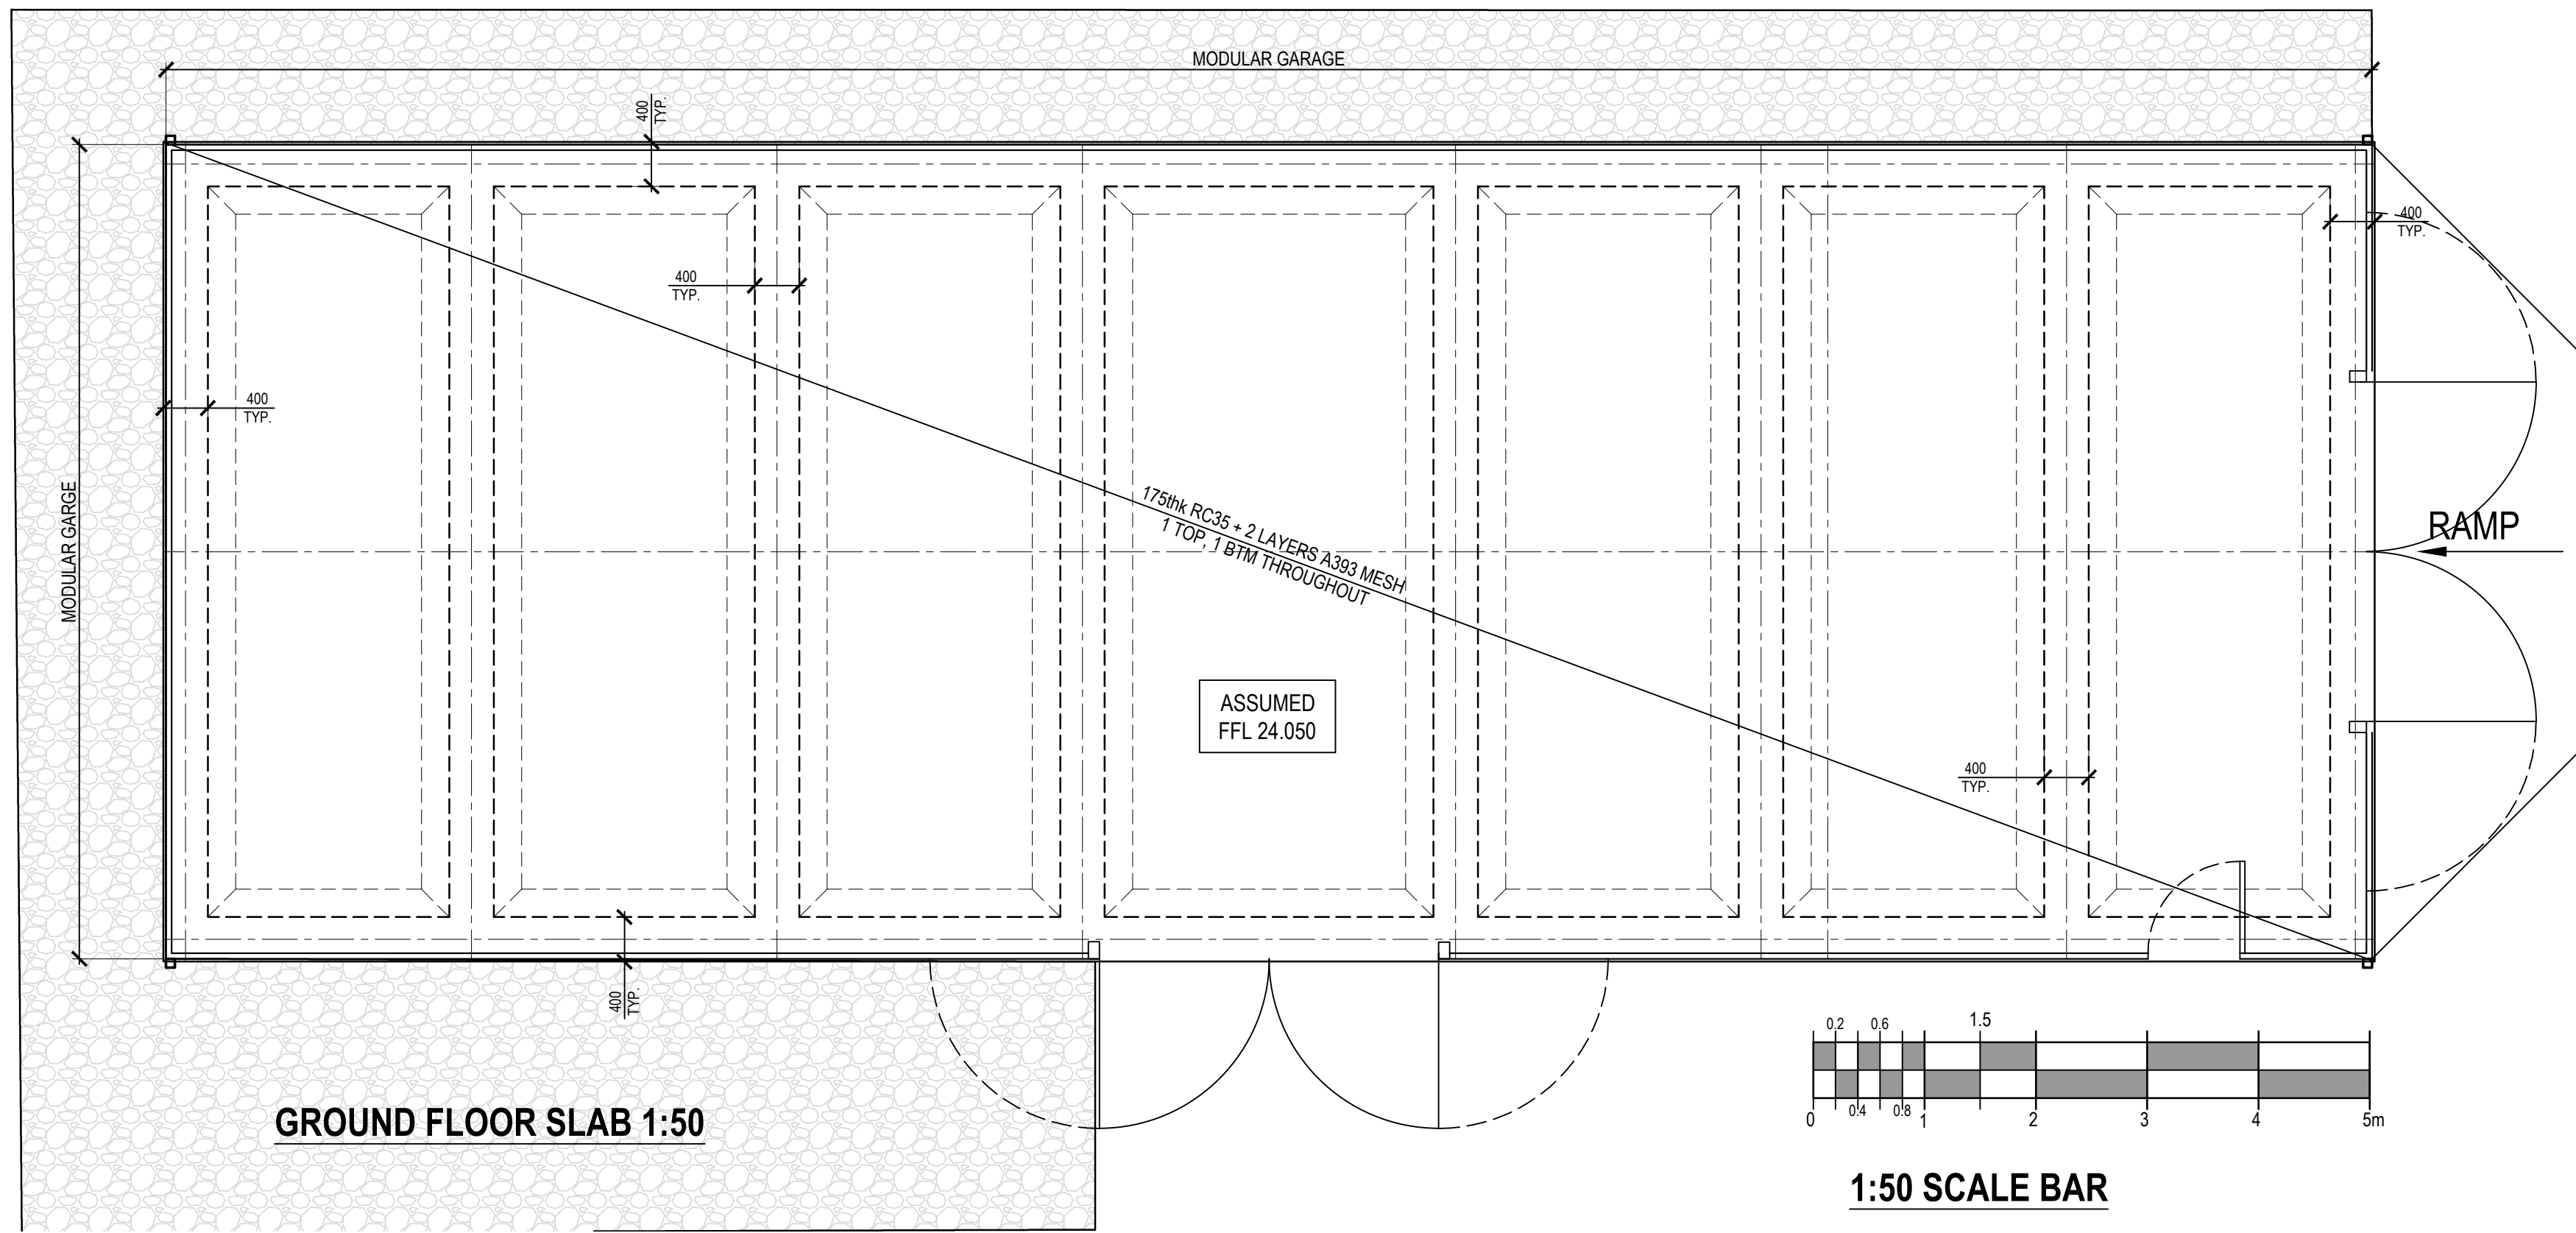

GROUND FLOOR SLAB 1:50

ALL CONSTRUCTION INFORMATION GIVEN HERE IS DEPENDANT ON RECEIPT OF FURTHER SITE INVESTIGATION TO ESTABLISH EXISTING GROUND MAKE-UP AND GAS CONDITIONS

GENERAL NOTES

- THIS DRAWING TO BE READ IN CONJUNCTION WITH ALL RELEVANT ENGINEERS, ARCHITECTS AND SPECIALISTS, DRAWINGS AND SPECIFICATIONS.
- ALL RELEVANT DIMENSIONS TO BE OBTAINED / CHECKED AGAINST ARCHITECT'S DRAWINGS AND BY SITE MEASUREMENT PRIOR TO THE COMMENCEMENT OF WORKS OR ORDERING OF MATERIALS. DISCREPANCIES BETWEEN THE DRAWINGS AND SITE CONDITIONS TO BE NOTIFIED TO THE ENGINEER.
- DO NOT SCALE FROM THIS DRAWING.
- ALL DPMs & DPCs AND WATERPROOFING/ WEATHERING DETAILS TO BE IN ACCORDANCE WITH ARCHITECT'S DETAILS.
- THE CONTRACTOR IS RESPONSIBLE FOR THE LOCATION OF ALL UNDERGROUND SERVICES THAT MAY EXIST AND TO DIVERT THEM IF NECESSARY PRIOR TO THE COMMENCEMENT OF THE WORKS.
- ALL STRUCTURAL WORKS TO BE CARRIED OUT STRICTLY IN ACCORDANCE WITH THE DETAILS GIVEN BY THE ALAN JOHNSTON PARTNERSHIP. THE ENGINEER IS TO BE ADVISED OF ANY SIGNIFICANT VARIATION PRIOR TO ITS IMPLEMENTATION.
- SETTING-OUT OF WALLS TO BE IN ACCORDANCE WITH LATEST RELEVANT ARCHITECT'S DRAWING.
- MATERIALS OR WORKMANSHIP NOT COMPLYING WITH THE ENGINEERS DRAWINGS AND SPECIFICATION SHALL BE DEEMED UNACCEPTABLE AND REMOVED FROM SITE AND REPLACED WITH WORK CORRECTLY MANUFACTURED, DELIVERED AND ERECTED.

CONCRETE NOTES

- NOTE: CONCRETE DESIGN MIXES ARE TO RESIST CLASS DS-2 / AC-2s
CONCRETE STRENGTHS ARE TO BE:
BLINDING: GRADE 15
MAXIMUM AGGREGATE SIZE 20mm
MINIMUM CEMENT CONTENT 200kg/m³.
FREE WATER/ CEMENT RATIO 0.60

TRENCHFILL: GRADE 35
MAXIMUM AGGREGATE SIZE 20mm
MINIMUM CEMENT CONTENT 275kg/m³
MAXIMUM WATER/ CEMENT CONTENT 0.6

- ALL CONSTRUCTION JOINTS ARE TO BE POSITIONED BY THE CONTRACTOR AND SUBMITTED TO AND AGREED WITH THE ENGINEER.
- SUPERSTRUCTURE DESIGN DETAIL AND SPECIFICATION TO BE IN ACCORDANCE WITH SPECIALIST DRAWINGS AND SPECIFICATIONS.
- THE CONTRACTOR IS RESPONSIBLE FOR THE LOCATION OF ALL UNDERGROUND SERVICES THAT MAY EXIST ON SITE AND TO DIVERT THEM IF NECESSARY PRIOR TO THE COMMENCEMENT OF WORKS.

P5	14.11.22	SCALE BARS ADDED, NOTE 3 DELETED	AMc		
P4	20.10.22	REDRAWN, AJP COMPANY LOGO UPDATED	AMc		
P3	10.02.20	GAS MEMBRANE NOTED DELETED.	AMc		
P2	29.07.19	NOTES ADDED.	AMc		
P1	25.07.19	ASSUMED F.F.L. ADDED	AMc		
REV	DATE	DESCRIPTION	BY	CHK	APP

DRAWING STATUS:	PRELIMINARY
-----------------	-------------

CLIENT:	
---------	--

ARCHITECT:	JOHN McCALLS
------------	--------------

PROJECT:	FORVIVA WORKS DEPOT, STOCKBRIDGE VILLAGE,
----------	--

TITLE:	MODULAR GARAGE SLAB
--------	---------------------

STATUS:	S2	PROJECT NUMBER:	218-332	DRAWING No:	STO-AJP-00-00-DR-S-100	REV:	P5
---------	----	-----------------	---------	-------------	------------------------	------	----

SCALE @ A1:	DESIGNED:	DRAWN:	CHECKED:	APPROVED:	DATE:
1:100, 1:50 & 1:20	MH	AMc	JS	JS	JULY 2019

1:100, 1:50 & 1:20	MH	AMc	JS	JS	JULY 2019
--------------------	----	-----	----	----	-----------