


(refer to section rawing

All internal load bearing walls built of 400mm wide concrete strip foundation
Foundations are to be to complete satisfaction of local authority Building Inspector

and are to suit site conditions.

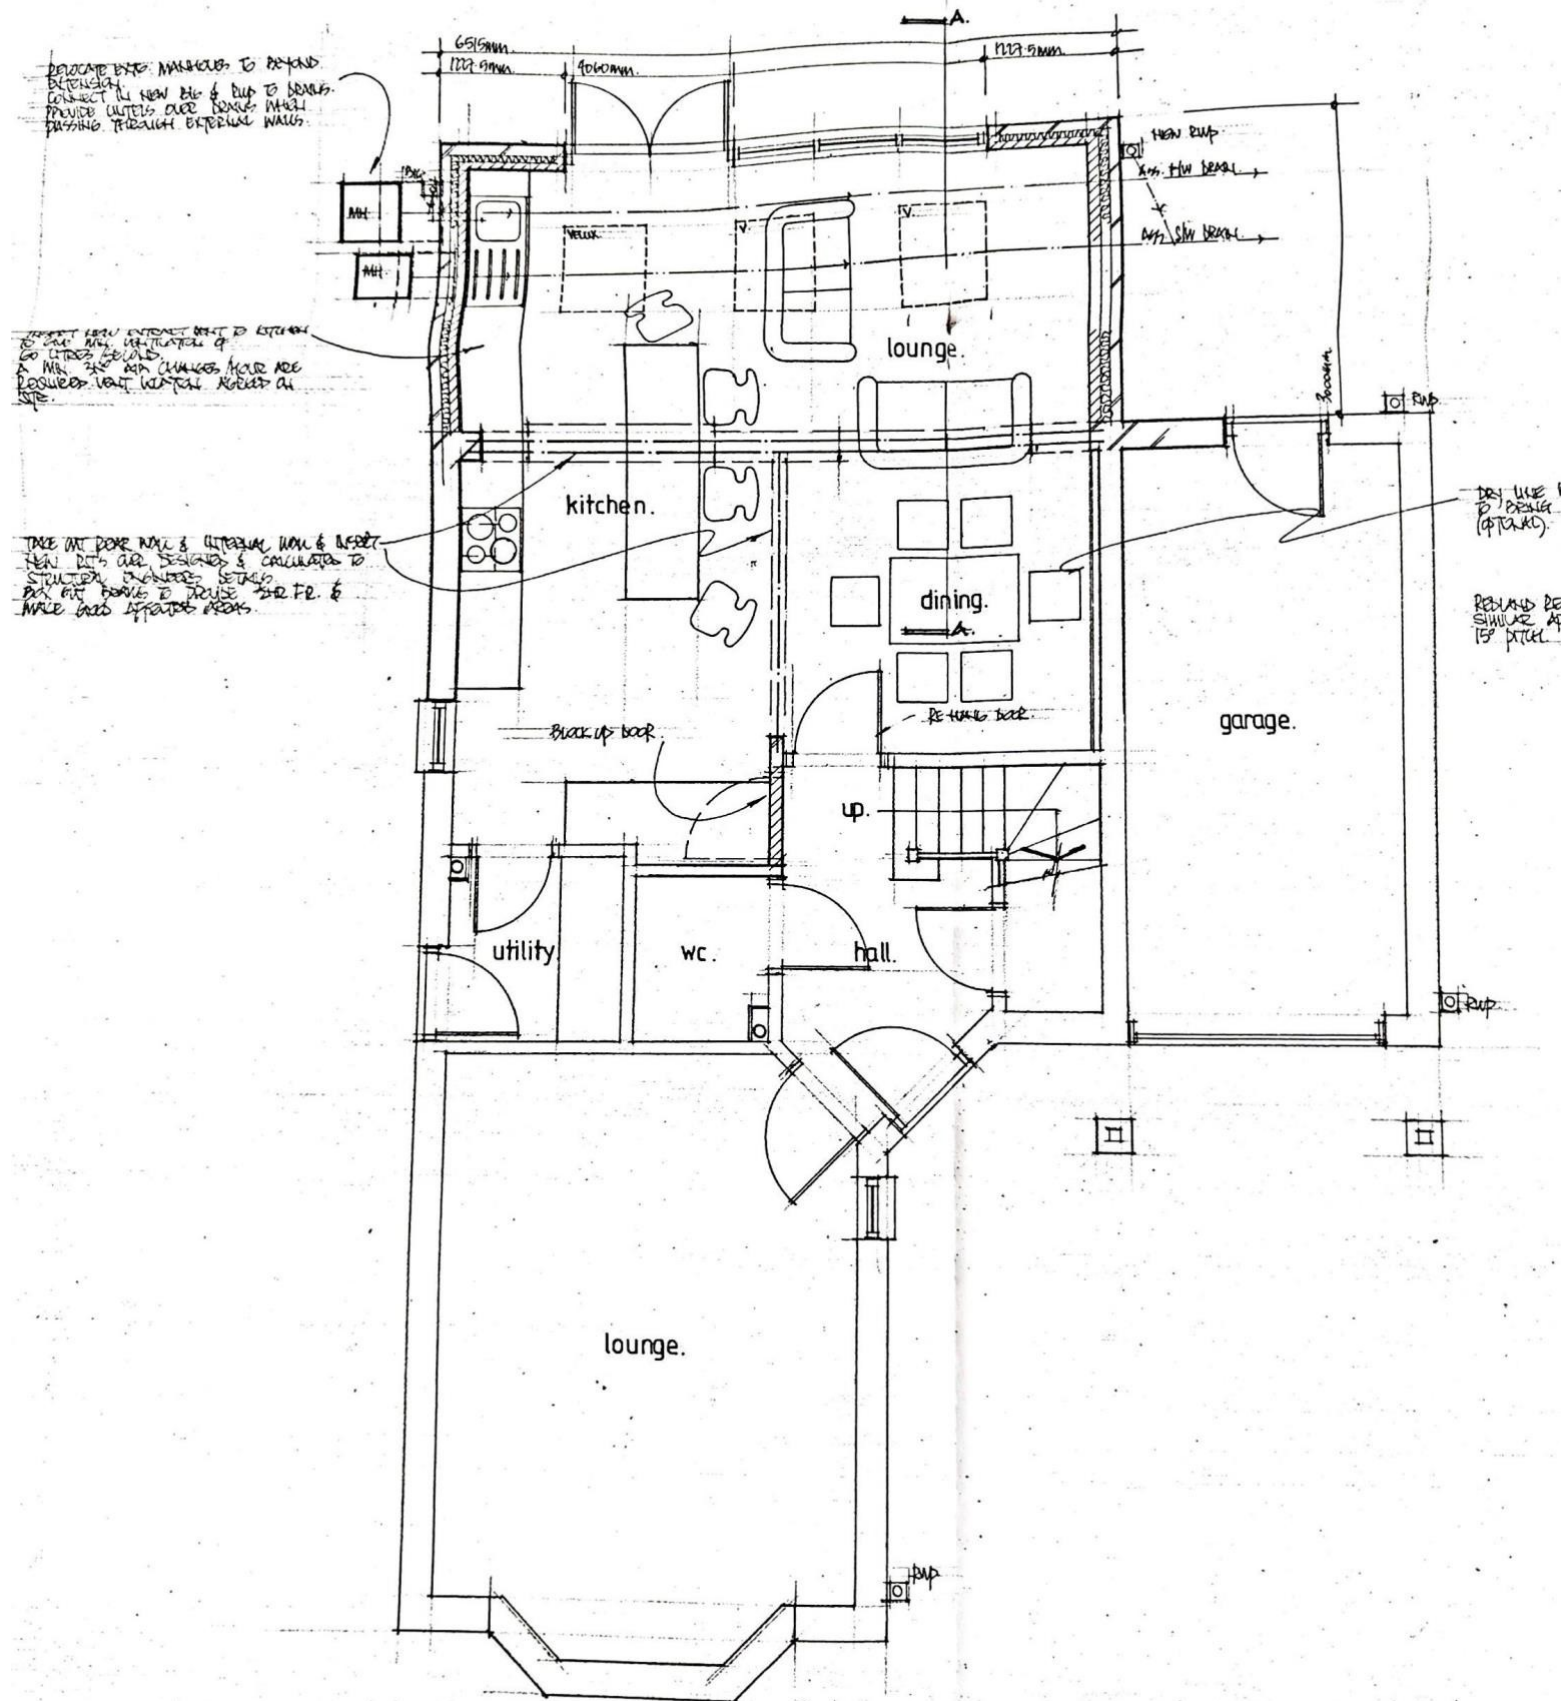

PROPOSED GROUND FLOOR PLAN.

and are to suit site conditions.

complied with.

installed.



Extg. rear elevation. 1:100.




Proposed rear elevation. 1:100.

GLAZING TO ALL CRITICAL AREAS TO BE IN A TIGHTENED, THICKENED OR LAMINATED GLASS.

sed rear elevation. 1:100.

GLAZING TO ALL CRITICAL AREAS TO BE IN
A TIGHTENED, THICKENED OR LAMINATED
GLASS.

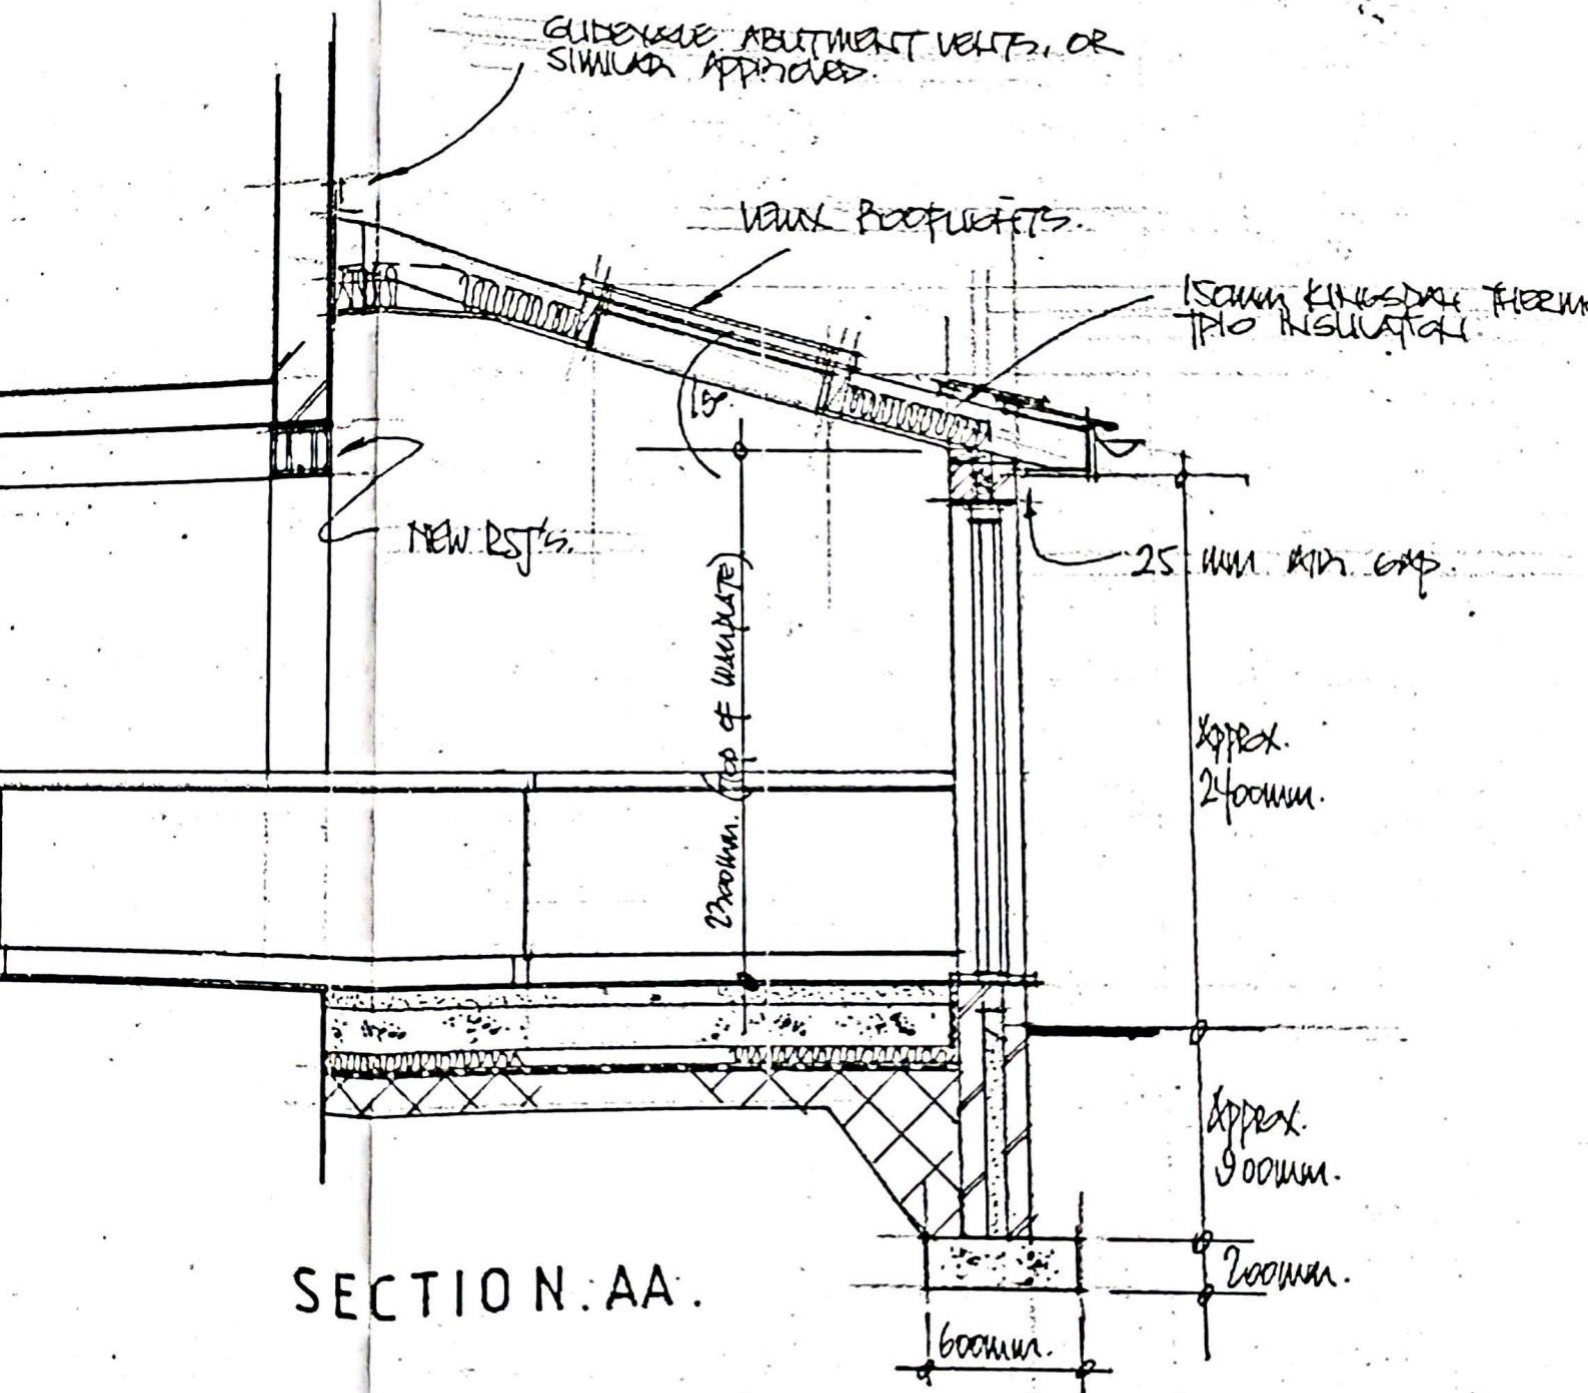

CODE 4 LEAD FLASHINGS

VENT PIPES (SIZE
TO BE REVIEWED)

BRICKWORK TO MATCH
EXTG.

ALL NEW BRICKWORK TO
MATCH EXTG.

ROOF BRICK TO BE IN
MATCH OR UNMATCHED

SLIP, OR

Proposed side elevations. 1:100.

REVISION

CLIENT

MR.

17 T

H&I

120

FULL WORKING DRAWINGS.

DRAWING No. 01.

SCALE isoc

1:100

DATE

20tt.