


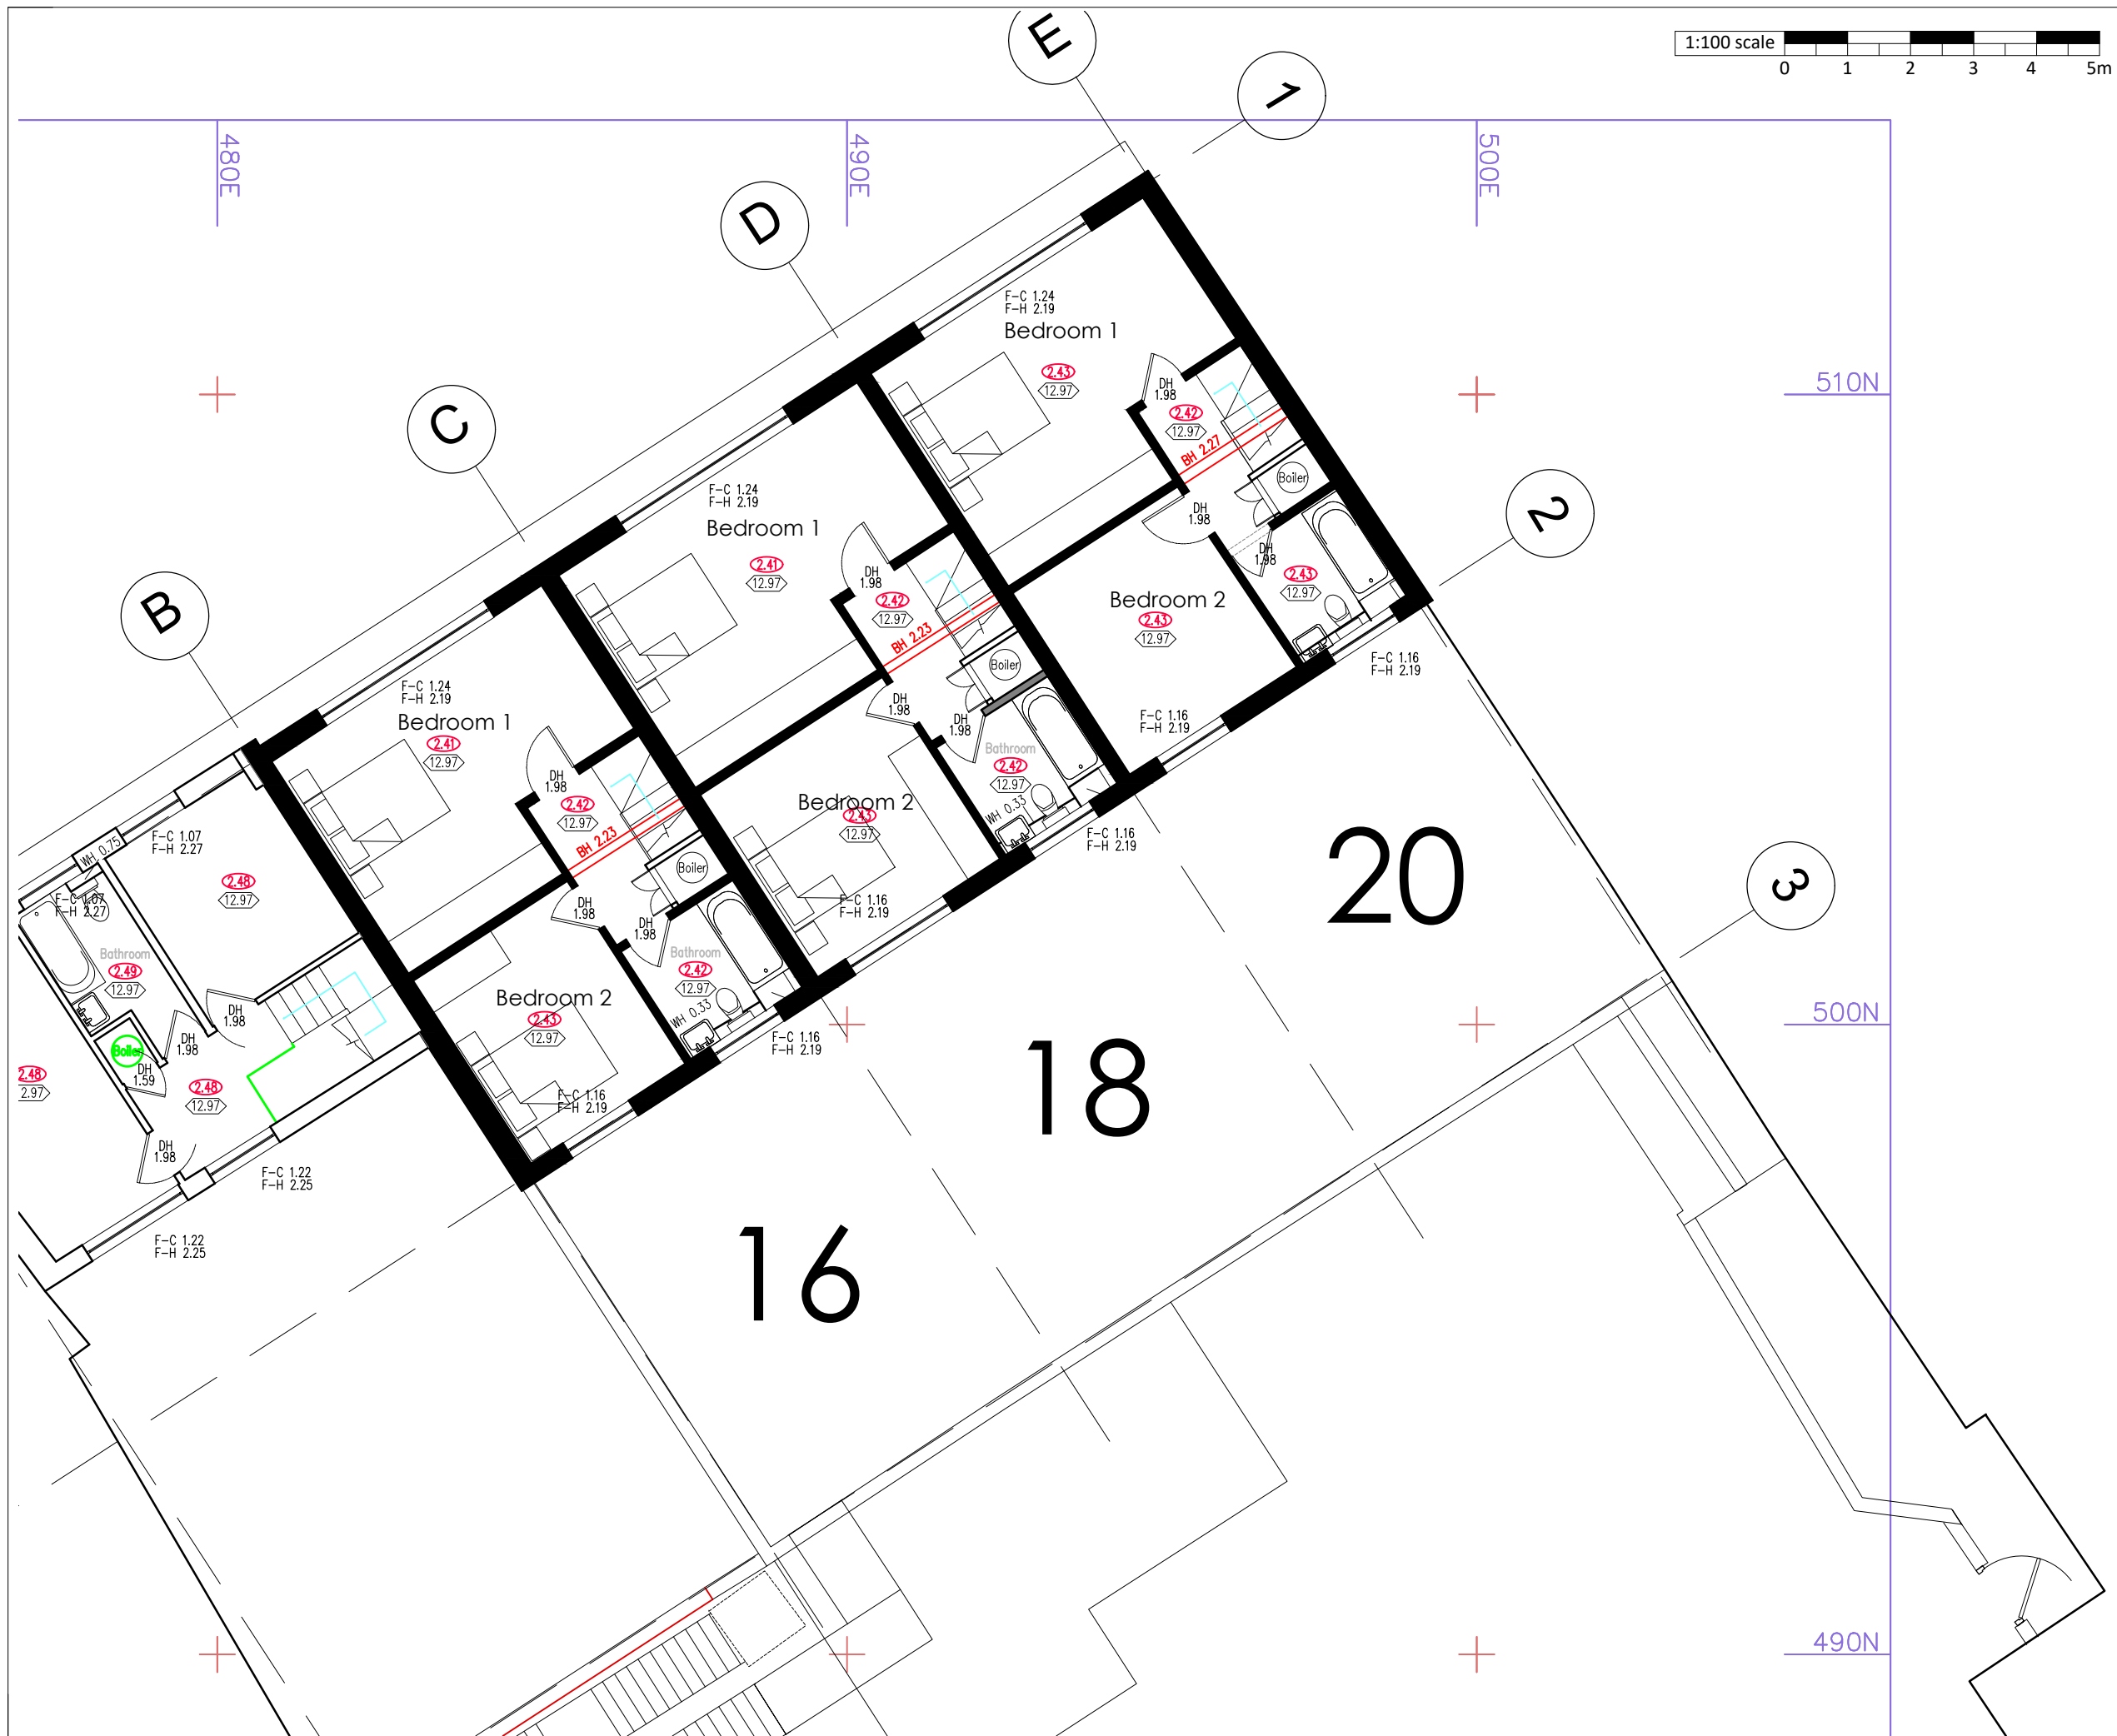

A	Scale bar added	14.05.2024	SG
REV	DESCRIPTION	DATE	BY

THIS DRAWING IS THE COPYRIGHT OF AINSLEY GOMMON ARCHITECTS. DO NOT SCALE FROM THIS DRAWING. WORK TO FIGURED DIMENSIONS ONLY. CHECK ALL DIMENSIONS ON SITE. ANY DISCREPANCIES TO BE NOTIFIED TO THE ARCHITECT. ELEMENTS OF STRUCTURE SHOWN ARE INDICATIVE AND FOR GUIDANCE. FINAL DESIGN TO BE AS STRUCTURAL ENGINEERS DETAILS AND SPECIFICATION.

PROJECT
Refurbishment of
16 -20 Eccleston Street, Prescot
for
Knowsley Metropolitan BC

DRAWING TITLE
Proposed second floor

SCALE 1:100@A3	DATE 26/09/23	DRAWN SG	CHECKED SG
DRAWING STATUS	PLANNING		
JOB No 2300	DRAWING No 200.04	REVISION A	



1 PRICE STREET, HAMILTON SQUARE, BIRKENHEAD CH41 6JN
Tel: 0151 647 5511 | birkenhead@agarchitects.co.uk | www.agarchitects.co.uk
Ainsley Gomon Architects Ltd. Registered in England & Wales No.4187948