



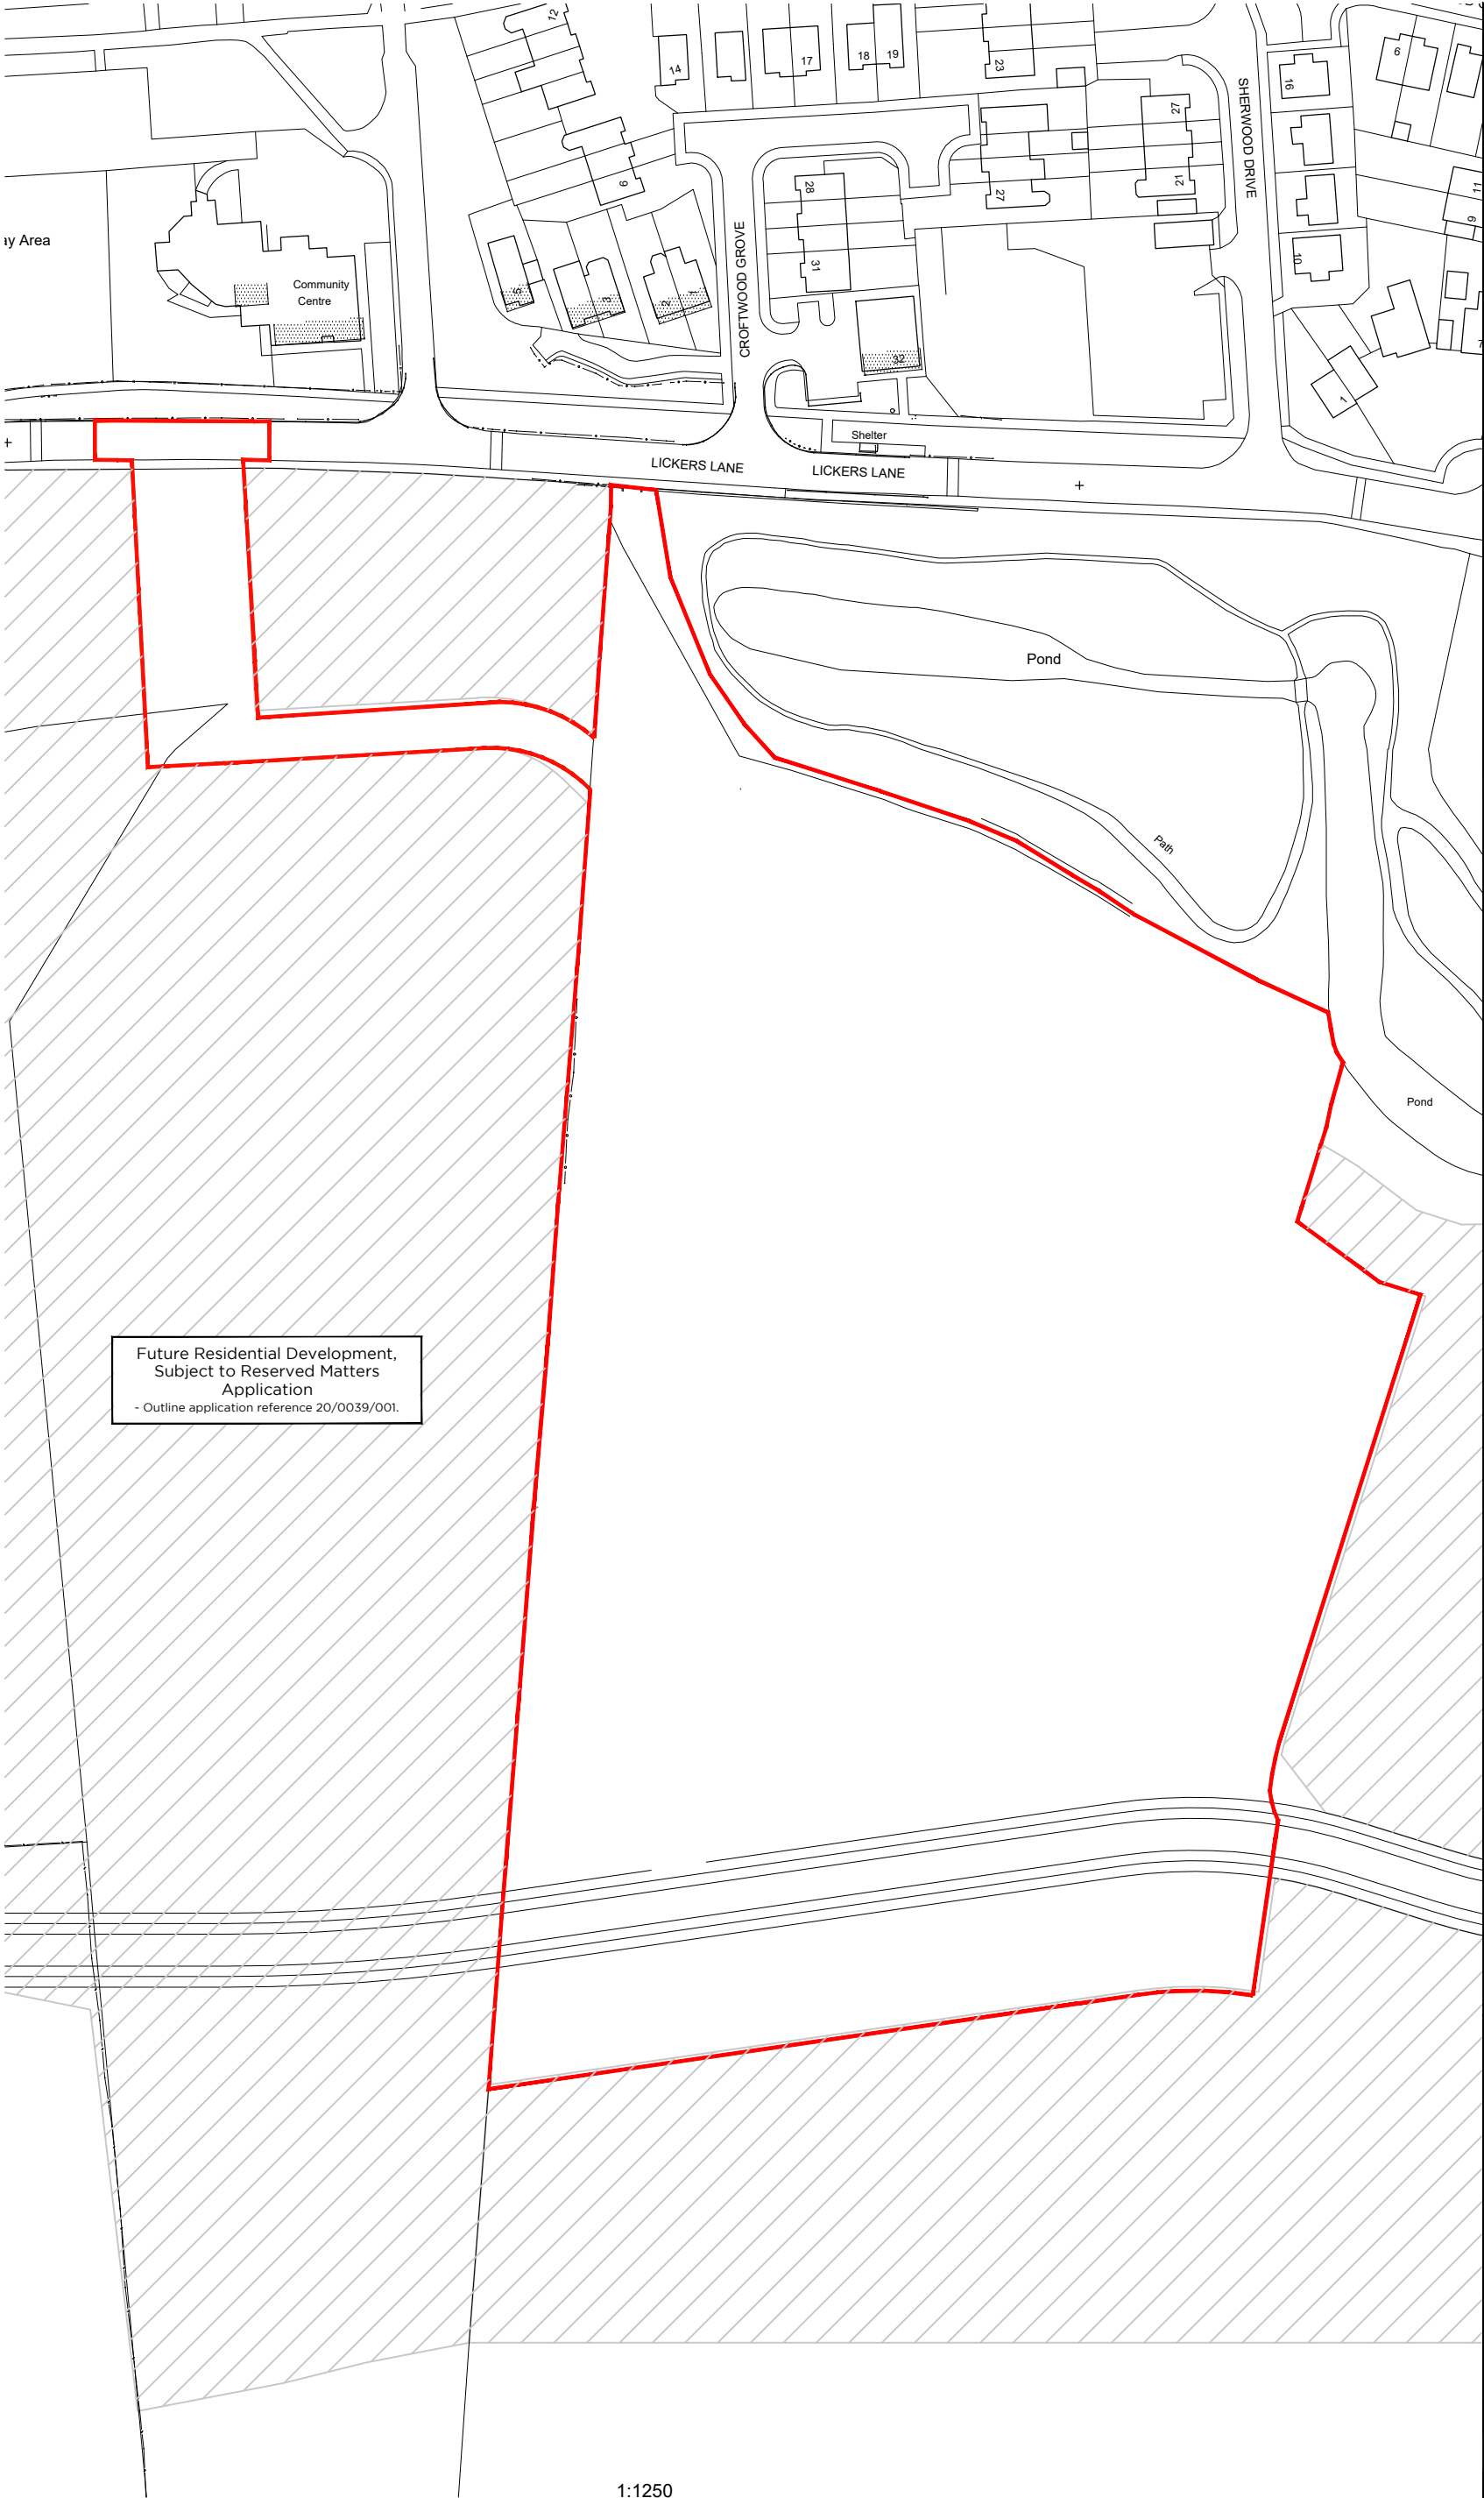

Future Residential Development,
Subject to Reserved Matters
Application
- Outline application reference 20/0039/001.

- The Copyright of this drawing belongs to MPST Planning & Design Ltd. and shall not be used or reproduced in any form without its express permission.
- Do not scale from this drawing - Work to figured dimensions only. All dimensions to be checked on site prior to the execution of any work.
- For the avoidance of doubt all dimensions are measured to wall structure and not the finishes unless otherwise stated.
- Where any discrepancy is found to exist within or between drawings and/or documents it should be reported to the architect immediately.
- MPST Planning & Design Ltd. shall not be liable for any use of drawings and documents for any purpose other than for which the same were prepared by or on behalf of MPST Planning & Design Ltd.

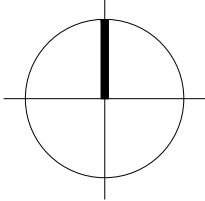

Rev	Date	Revision	Initial
+ Client			
+ Drawing Title			
SITE LOCATION PLAN			
+ Project			
Parcel 2C, Halsnead Garden Village			
Lickers Lane, Whiston			
Job No	Dwg No	Drawn	Rev
21062	00	AC	-
Scale	Date	Stage	
1:1250 @ A3	APRIL 2022	DRAFT	
mpst planning & design ltd 14 west point enterprise park, clareance avenue, trafford park, manchester, m17 1gs		t: 0161 772 1999 e: info@mpstdesign.co.uk www.mpsdesign.co.uk	