


THESE DRAWINGS ARE
COPYRIGHTS TO GEO-NEO
Architectural

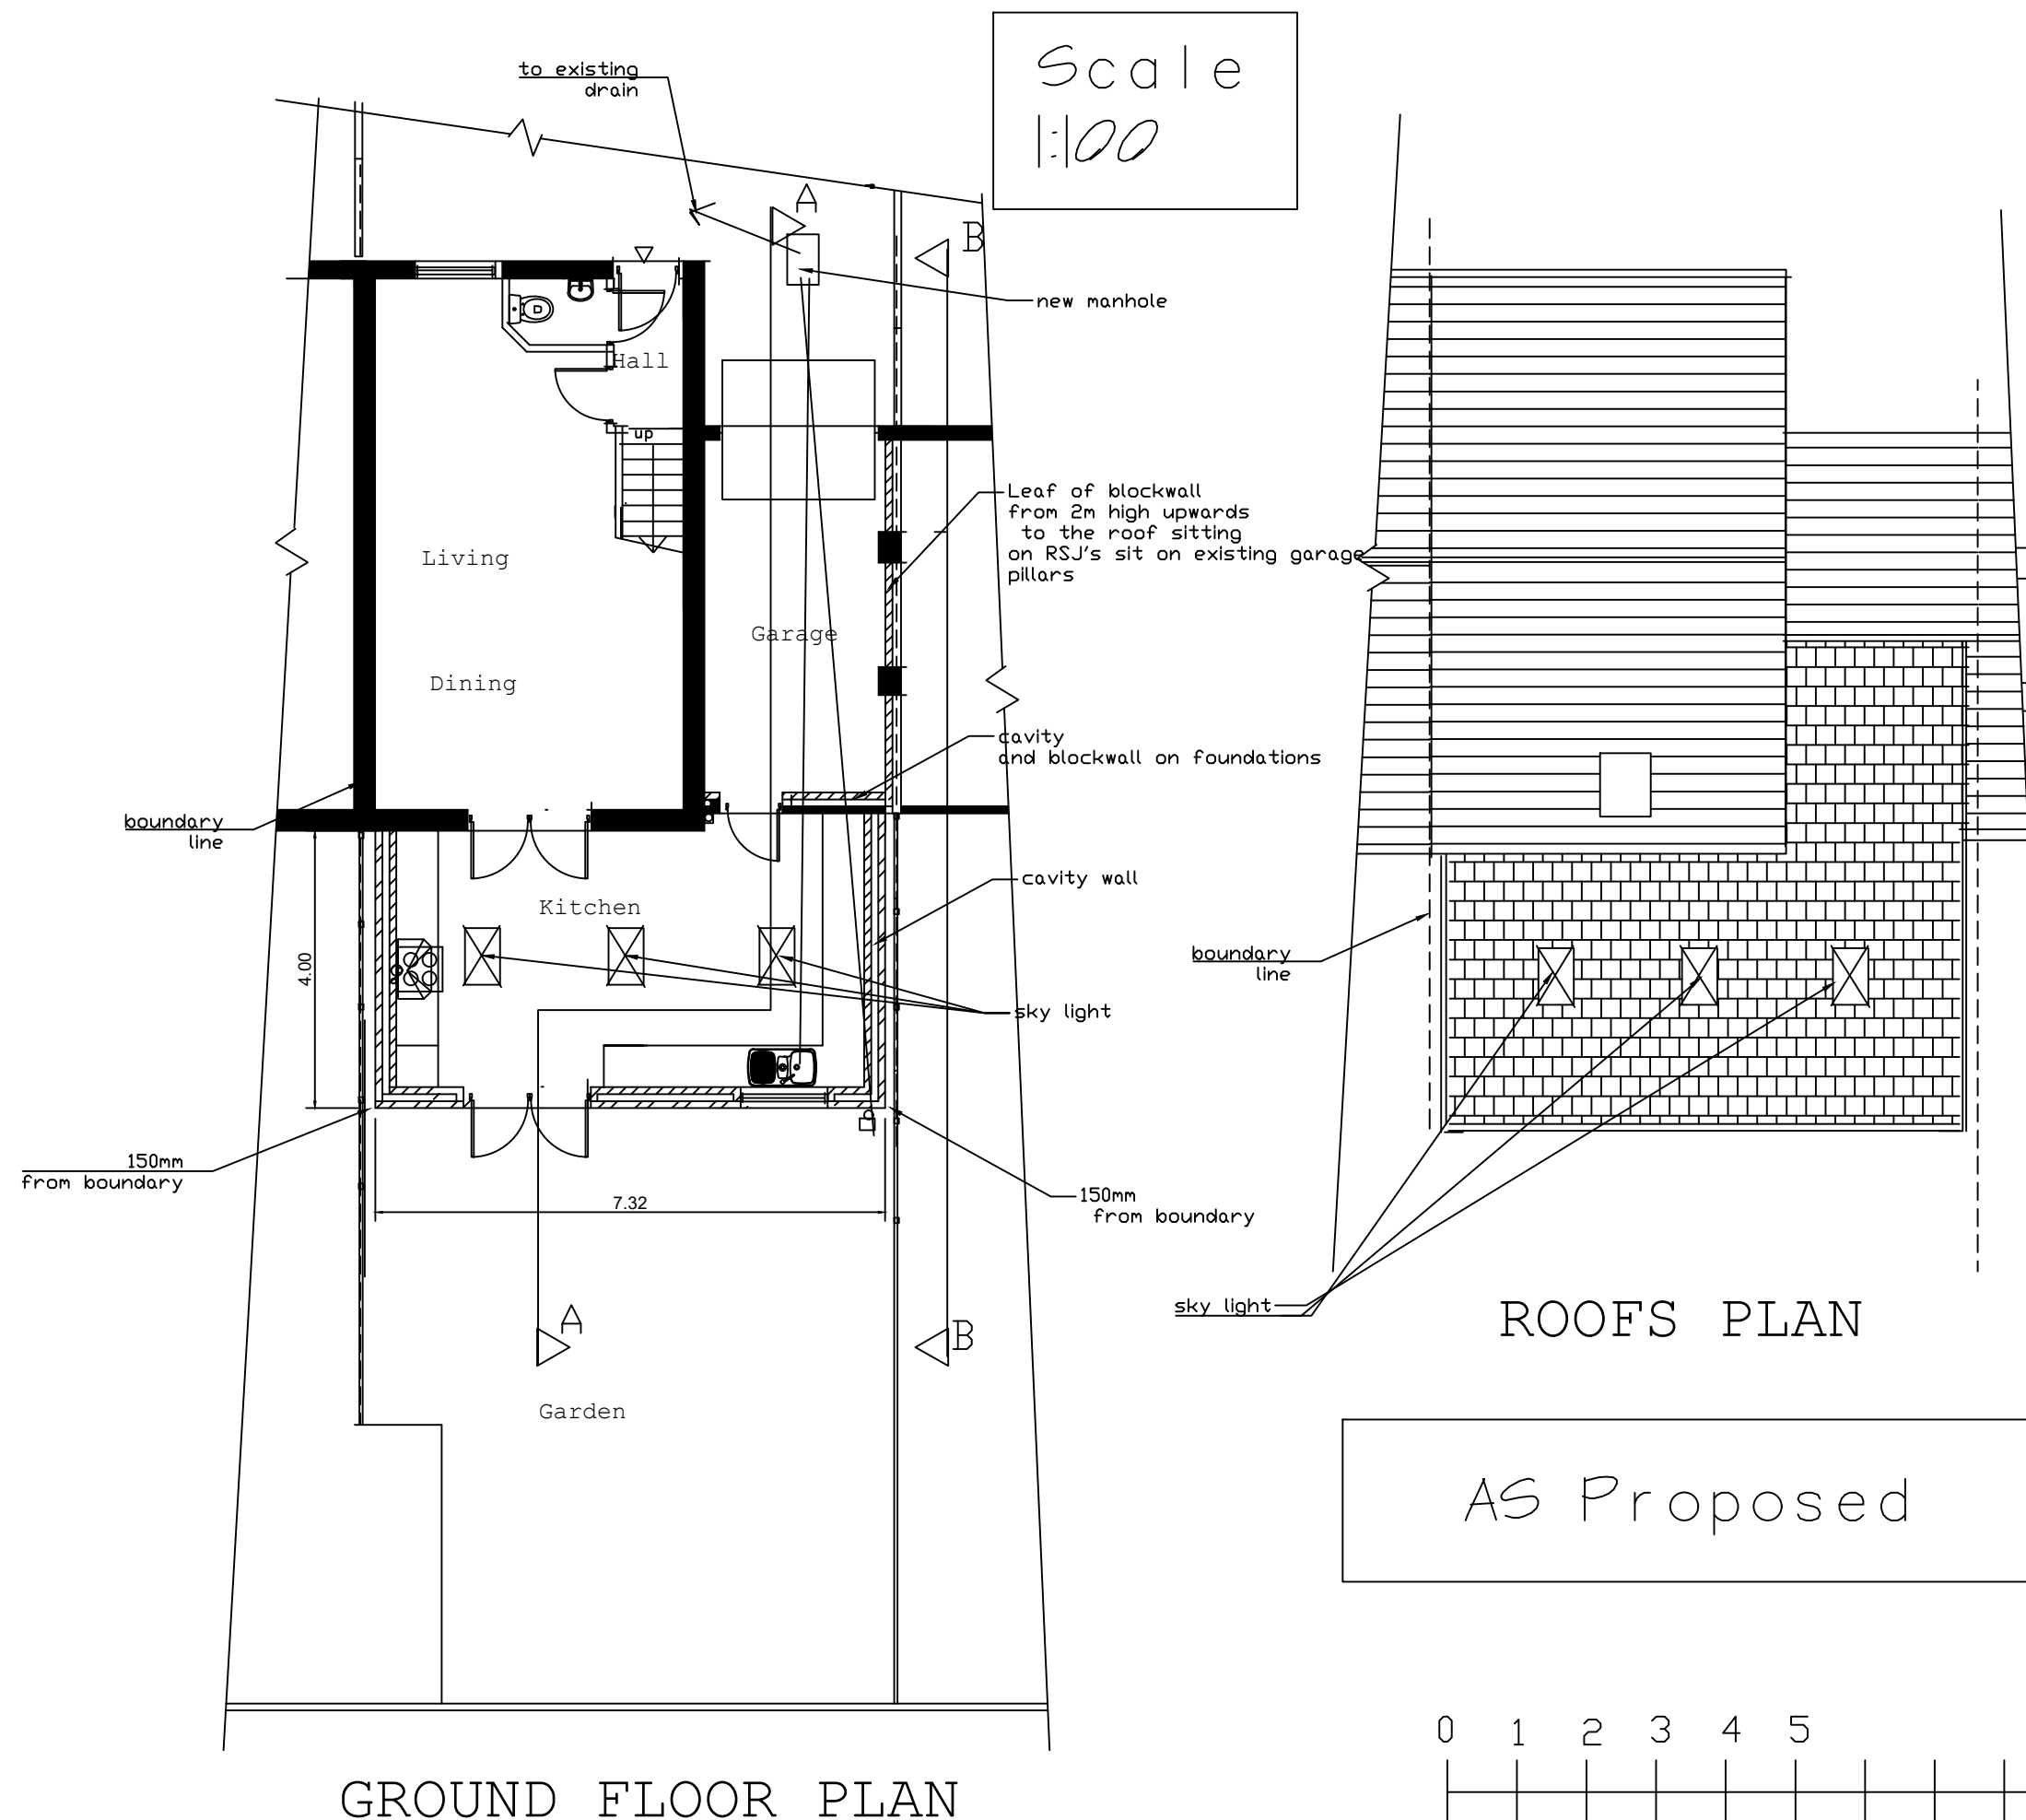

AMENDED AUGUST 2022

amendments	date	discription
Location: 67 Highfield Road Huyton L36 6XR		
clients: Mr Ali Shiyasi		
project: Single Store rear extension and internal alterations to a semi detached house		
drawings:: Proposed Plans		
drawing no.: W.22/55/02A	scale: 1:100 on A3	
mobile:GEORGE 07973931450	date: June 2022	
GEO-NEO UK Ltd Architectural Co. 7a Orchid Grove Liverpool L17-7EY Tel/Fax: 0151-727 8223.		
e-mail: geoneouk@gmail.com		