



THESE DRAWINGS ARE
COPYRIGHTS TO GEO-NEO
Architectural

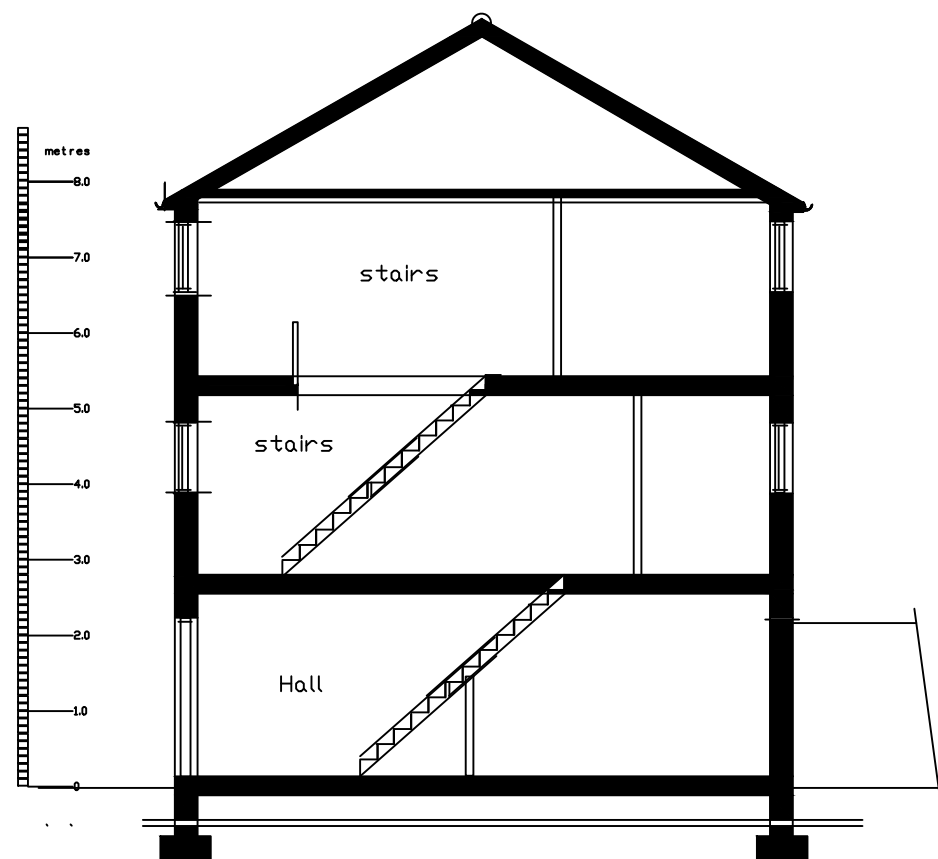


EXISTING

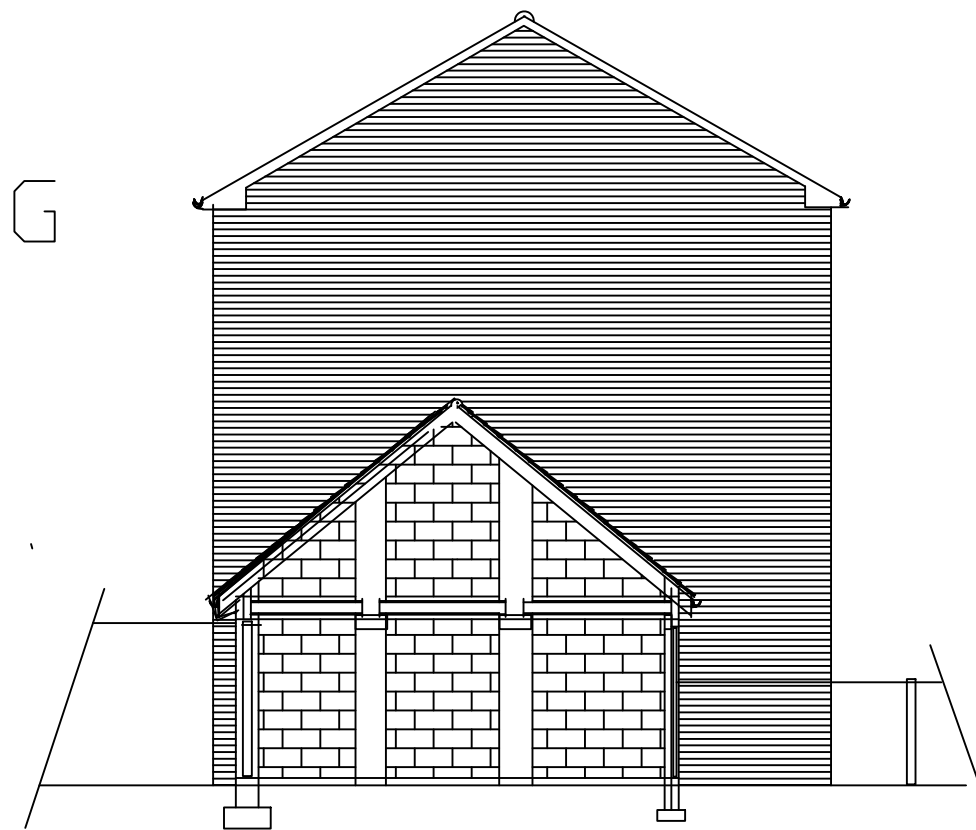


SIDE ELEVATION
as seen from the Western
adjacent property

SIDE ELEVATION
as seen from the Eastern
adjacent property

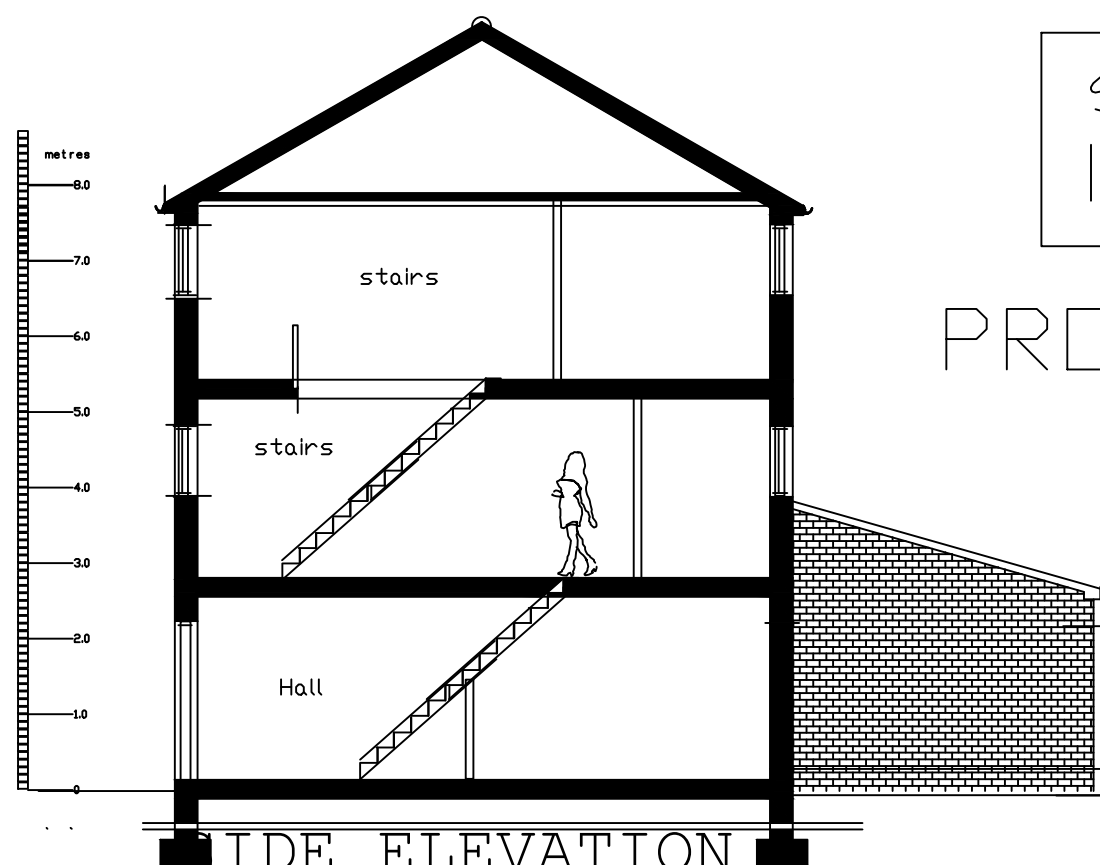

Scale
1:100

PROPOSED

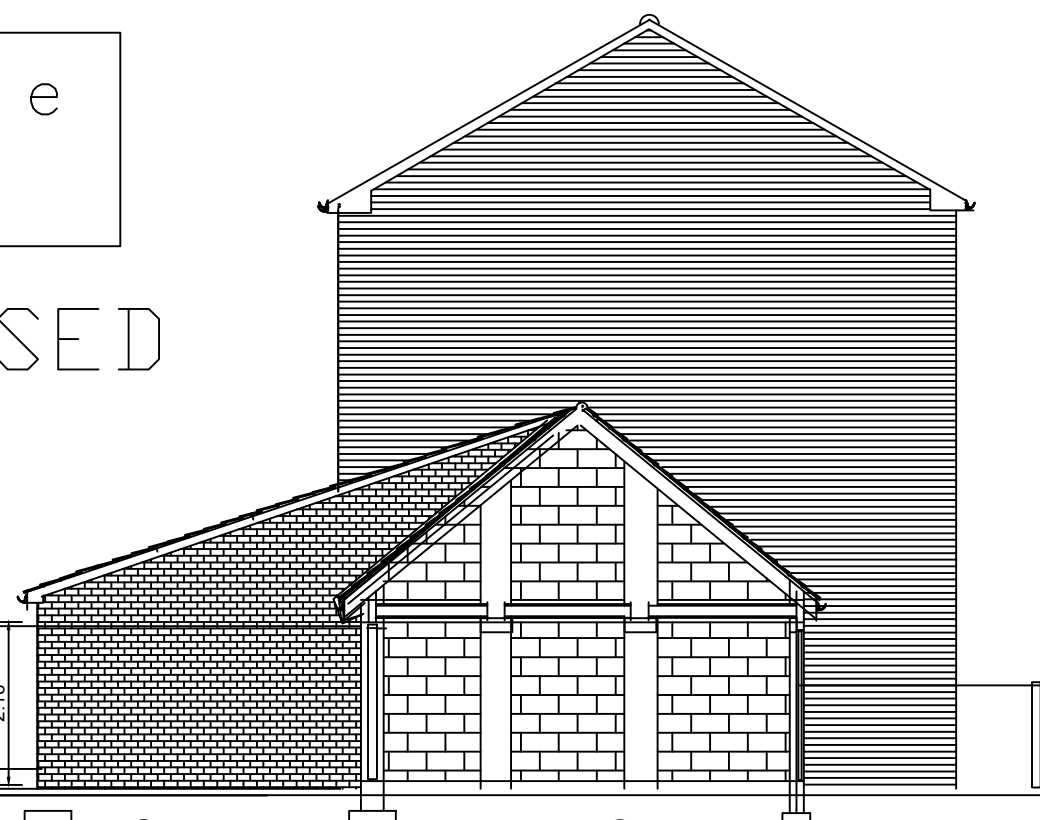

SIDE ELEVATION
as seen from the Western
adjacent property

SIDE ELEVATION
as seen from the Eastern
adjacent property

amendments	date	discription
Location: 67 Highfield Road Huyton L36 6XR		
clients: Mr Ali Shiyasi		
project: Single Store rear extension and internal alterations to a semi detached house		
drawings: Existing & Proposed Side Elevations		
drawing no.: W.22/55/05	scale: 1:100 on A3	
mobile: GEORGE 07973931450	date: June 2022	
GEO-NEO UK Ltd Architectural Co. 7a Orchid Grove Liverpool L17-7EY Tel/Fax: 0151-727 8223.		
e-mail: geoneouk@gmail.com		