

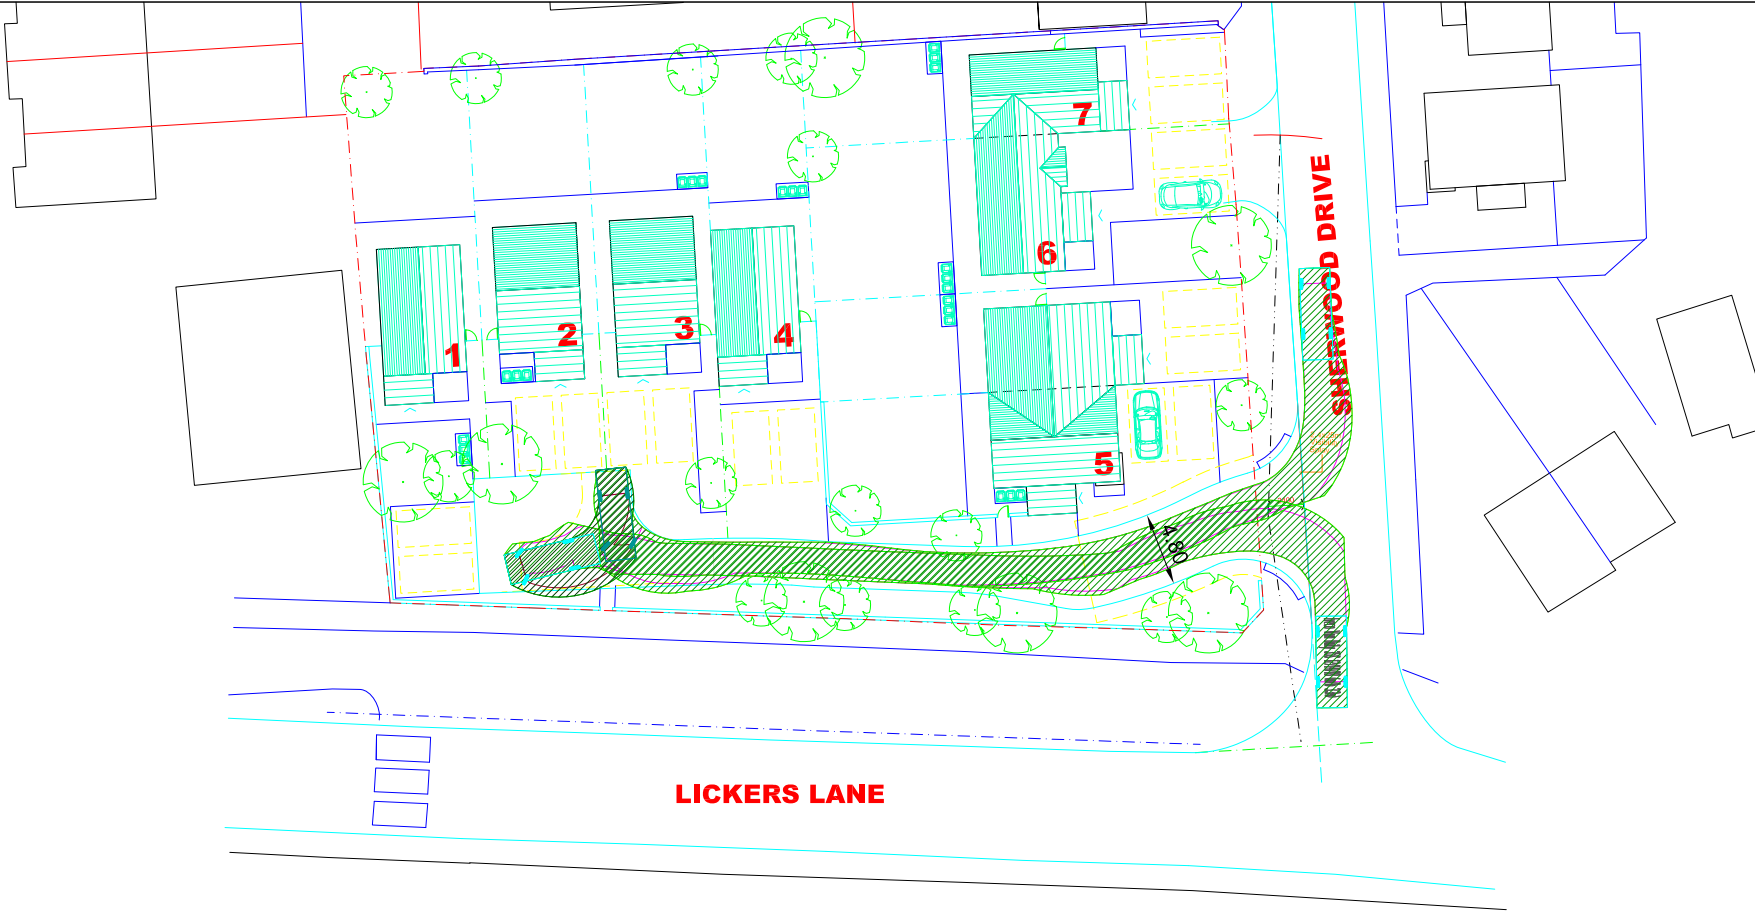
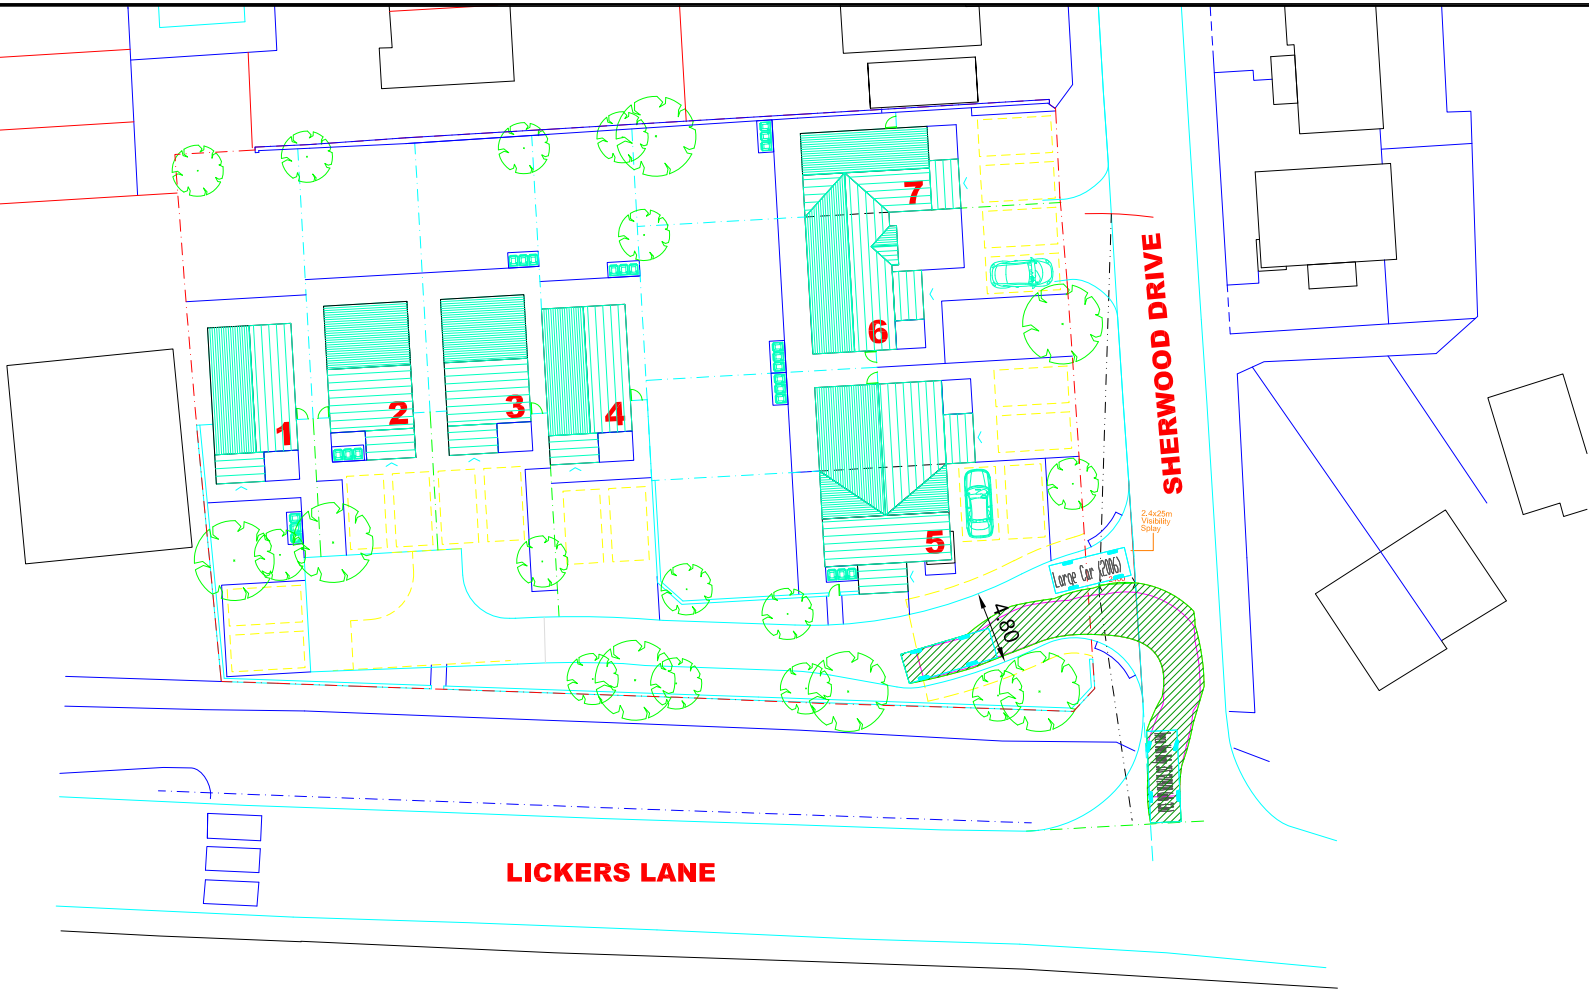



Z:\projects\3486 Penny Black, Lickers Lane, Whiston\CAD\Croft Drawings\3486-SP06.dwg

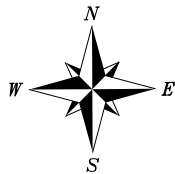

NOTES

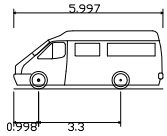

Iveco Van Daily 35S 12/14/18 (w/b 3.3m)
Overall Length 6.0M
Overall Width 1.996m
Overall Body Height 2.335m
Min Body Ground Clearance 0.154m
Track Width 1.996m
Lock to lock time 6.00s
Kerb to Kerb Turning Radius 5.600m

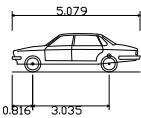

Large Car (2006)
Overall Length 5.079m
Overall Width 1.872m
Overall Body Height 1.525m
Min Body Ground Clearance 0.310m
Max Track Width 1.831m
Lock to lock time 4.00s
Kerb to Kerb Turning Radius 5.900m



REV	DETAILS	DRAWN	CHECKED	DATE
-	-	-	-	-

CLIENT:

SNOW ARCHITECTS

PROJECT:

LICKERS LANE, WHISTON

DRAWING TITLE:

SWEPT PATH ANALYSIS

SCALES:

1:500 @ A3

DRAWN:

GM

CHECKED:

TSB

DATE:

JUL 21

Croft Transport Planning & Design
340 Deansgate
Manchester
M3 4LY

Email: info@crofts.co.uk
Tel: 0161 837 7380

Web: www.eddisons.com/services/transport-planning

DRAWING NUMBER:

3486-SP06

REVISION:

-

Eddisons | Incorporating
Croft