

NOTES:


[illegible]

Cell Name	Cell ID No	Opt
ROBY ROAD SW		A
30863900	27601_0	N/A
CORNERSTONE	VF	VMO2

Site Address / Contact Details

HUTTON
KNOWSLEY
MERSEYSIDE
L36 4NA

Drawing Title:	EXISTING SITE ELEVATION			
Purpose of Issue:	CONSTRUCTION			
Drawing Number:	300			
Surveyed By:	SH	Original Sheet Size:	A	
Drawn:	SPD	Checked:	HK	Pack Issue:
Date:	05.02.24	Date:	05.02.24	B

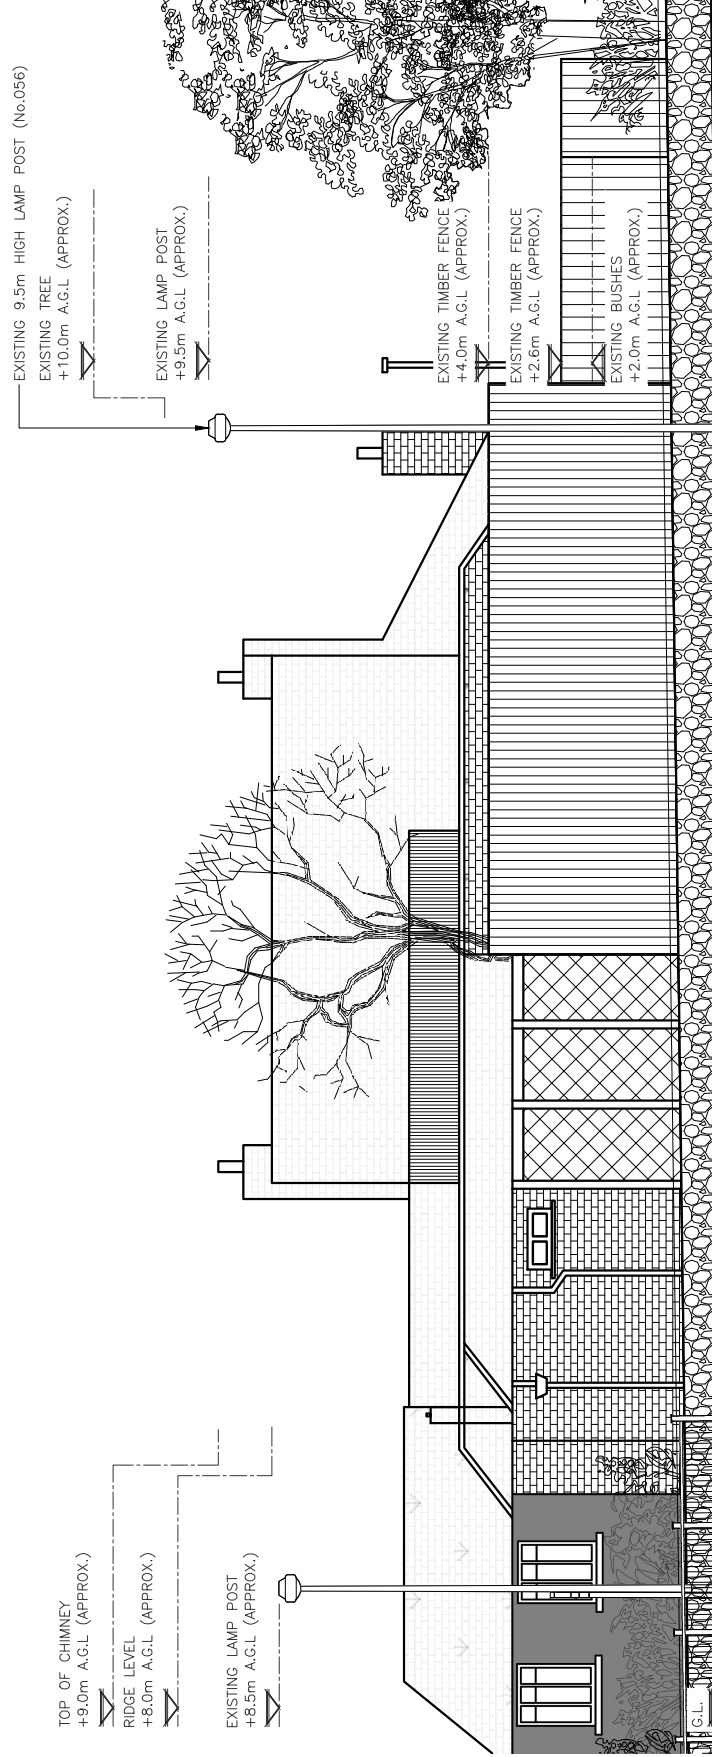

EXISTING SITE ELEVATION
(1:100)

