


- Notes
1. THIS DRAWING TO BE READ IN CONJUNCTION WITH ALL OTHER RELEVANT ENGINEERS AND SPECIALIST'S DRAWINGS TOGETHER WITH THE APPROPRIATE SPECIFICATION.

2. IT IS THE CONTRACTOR'S RESPONSIBILITY TO CHECK ALL DIMENSIONS ON SITE.


3. DIMENSIONS MUST NOT BE SCALED FROM THIS DRAWING. ANY DISCREPANCIES TO BE BROUGHT TO THE IMMEDIATE ATTENTION OF THE ENGINEER IN WRITING.

4. ALL DIMENSIONS ARE IN MILLIMETRES, UNLESS NOTED OTHERWISE.

5. ALL LEVELS ARE IN METRES, UNLESS NOTED OTHERWISE.

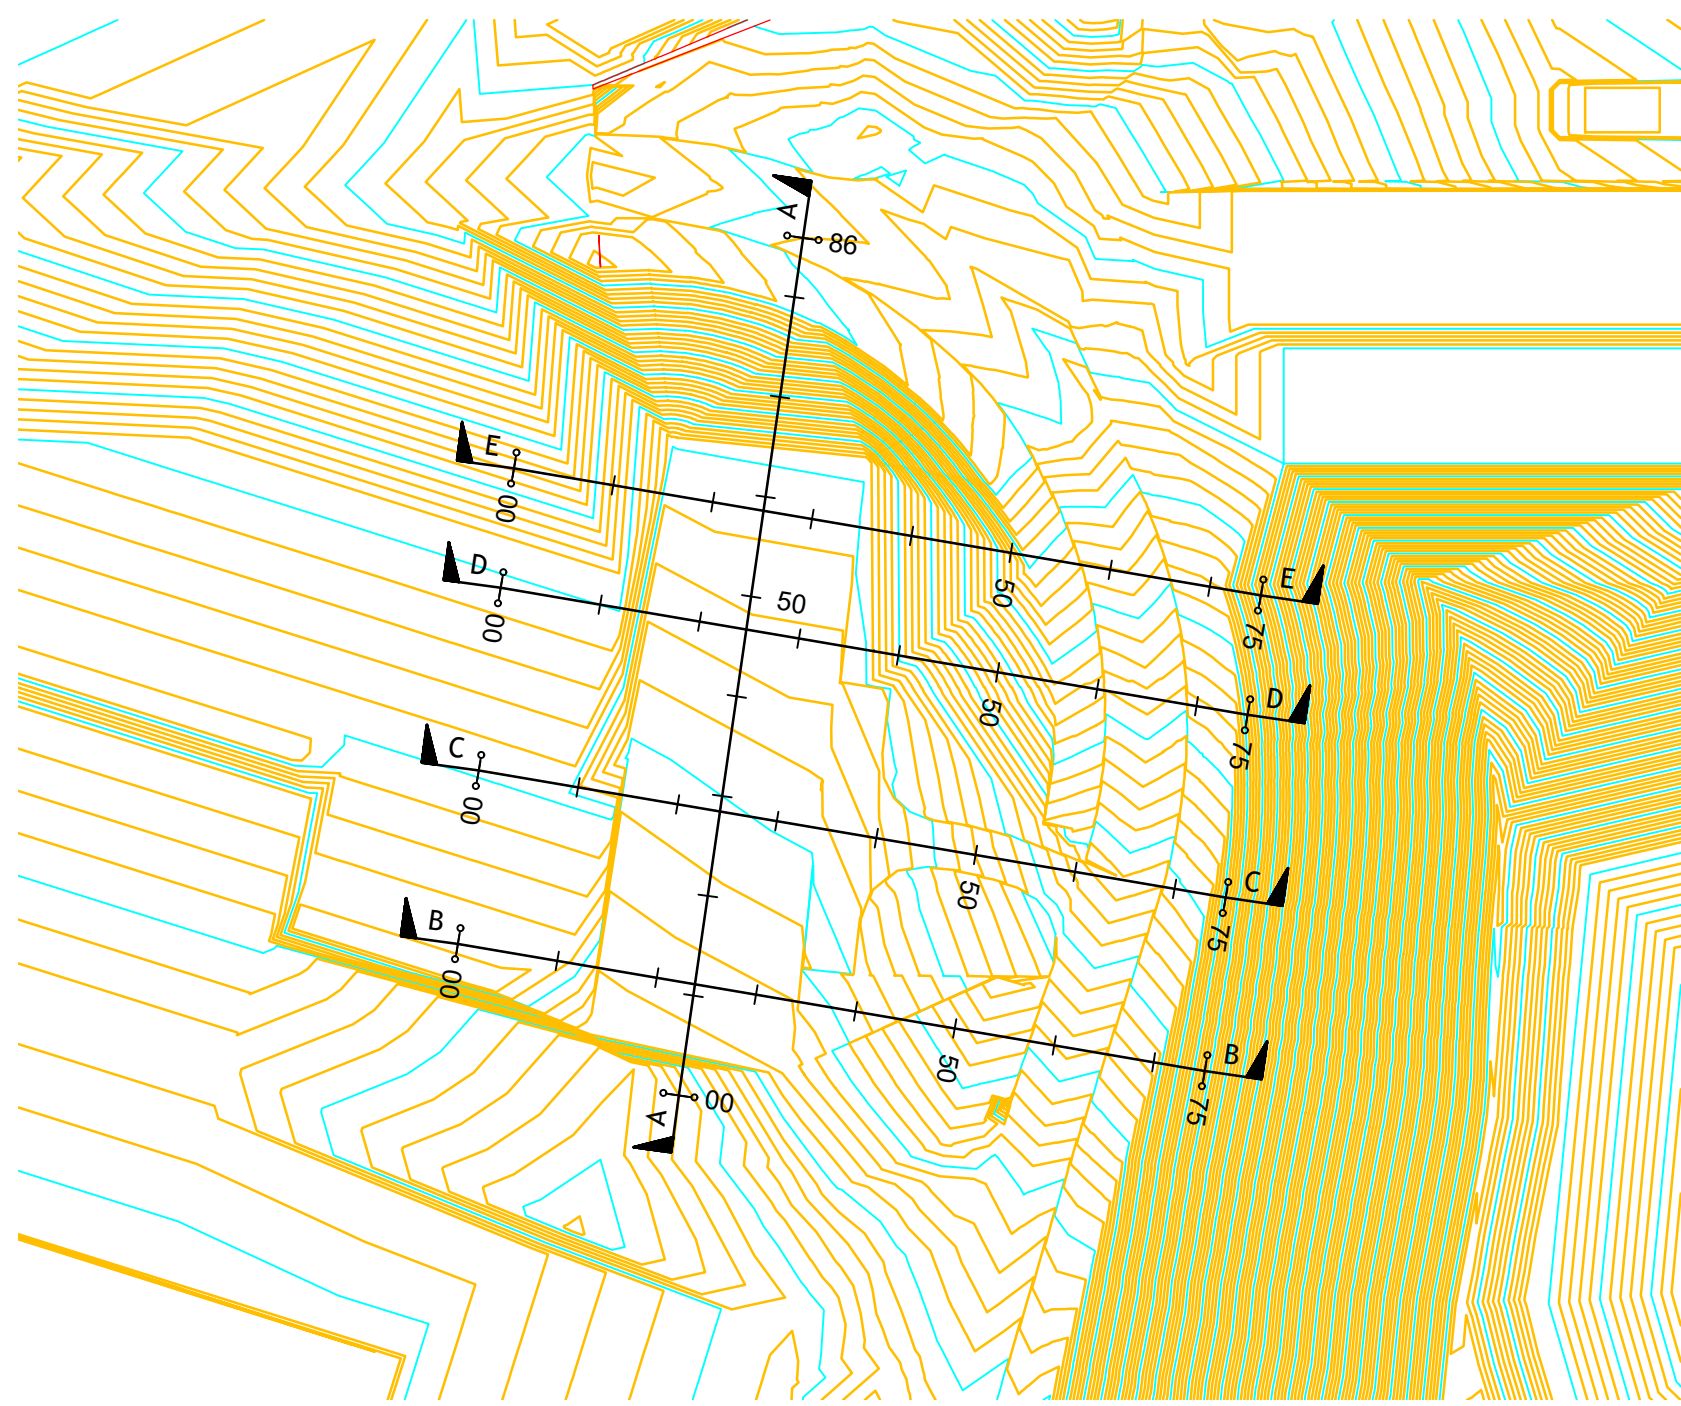


A-A - LONGSECTION
SCALE: H 1:100,V 1:100. DATUM: 30.000

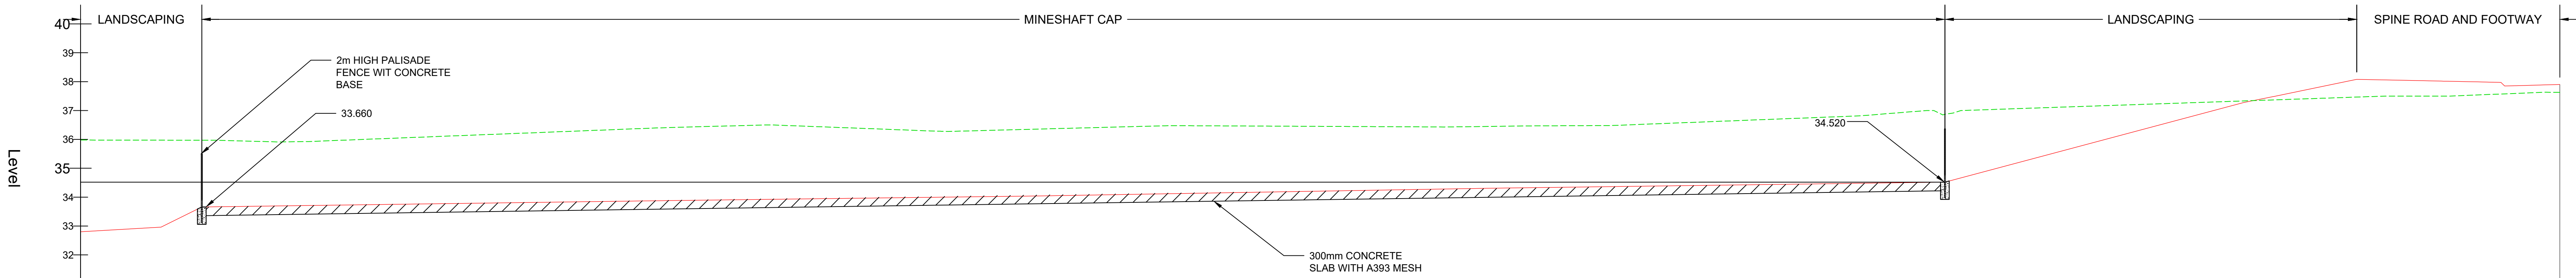

Chainage	0.000	10.000	20.000	30.000	40.000	50.000	60.000	70.000	80.000	85.941
Existing Levels	35.979	36.007	36.397	36.276	36.466	36.464	36.750	37.163	37.500	37.629
Proposed Levels		33.739	33.874	34.000	34.157	34.324	34.458	35.950	36.057	

B-B - LONGSECTION
SCALE: H 1:100,V 1:100. DATUM: 30.000

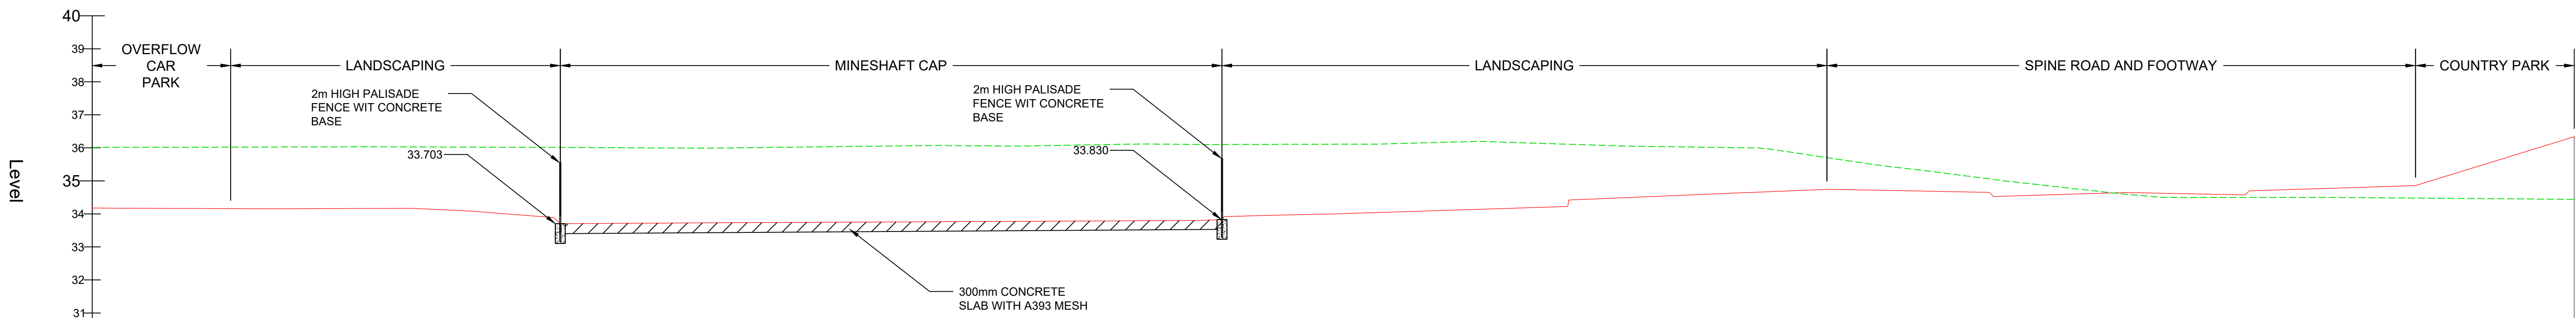

Chainage	0.000	10.000	20.000	30.000	40.000	50.000	60.000	70.000	75.150
Existing Levels	36.012	36.027	36.006	36.086	36.142	36.004	34.765	34.491	34.440
Proposed Levels		34.154	33.737	33.762	34.076	34.640	34.600	34.646	

T3	10.10.23	JCB	Scale Bar Added	DRL
T2	09.08.23	JCB	Levels Added	DRL
T1	27.03.23	JCB	Issued for Tender	DRL
Rev	Date	By	Description	Appd

Revisions

Status

TENDER



Client
TRITAX SYMMETRY

Project
SYMMETRY PARK CRONTON

Title
MINE SHAFT CAP SECTIONS - SHEET 1

Scale As Shown @A0	Drawn JCB	Revision T3
Date Oct20	Checked DRL	

Drawing Ref
Project ref

T/18/2126 60-41

