



1. THIS DRAWING TO BE READ IN CONJUNCTION WITH ALL OTHER RELEVANT ENGINEERS AND SPECIALIST'S DRAWINGS TOGETHER WITH THE APPROPRIATE SPECIFICATION.
2. IT IS THE CONTRACTOR'S RESPONSIBILITY TO CHECK ALL DIMENSIONS ON SITE.
3. DIMENSIONS MUST NOT BE SCALED FROM THIS DRAWING. ANY DISCREPANCIES TO BE BROUGHT TO THE IMMEDIATE ATTENTION OF THE ENGINEER IN WRITING.
4. ALL DIMENSIONS ARE IN MILLIMETRES, UNLESS NOTED OTHERWISE.
5. ALL LEVELS ARE IN METRES, UNLESS NOTED OTHERWISE.

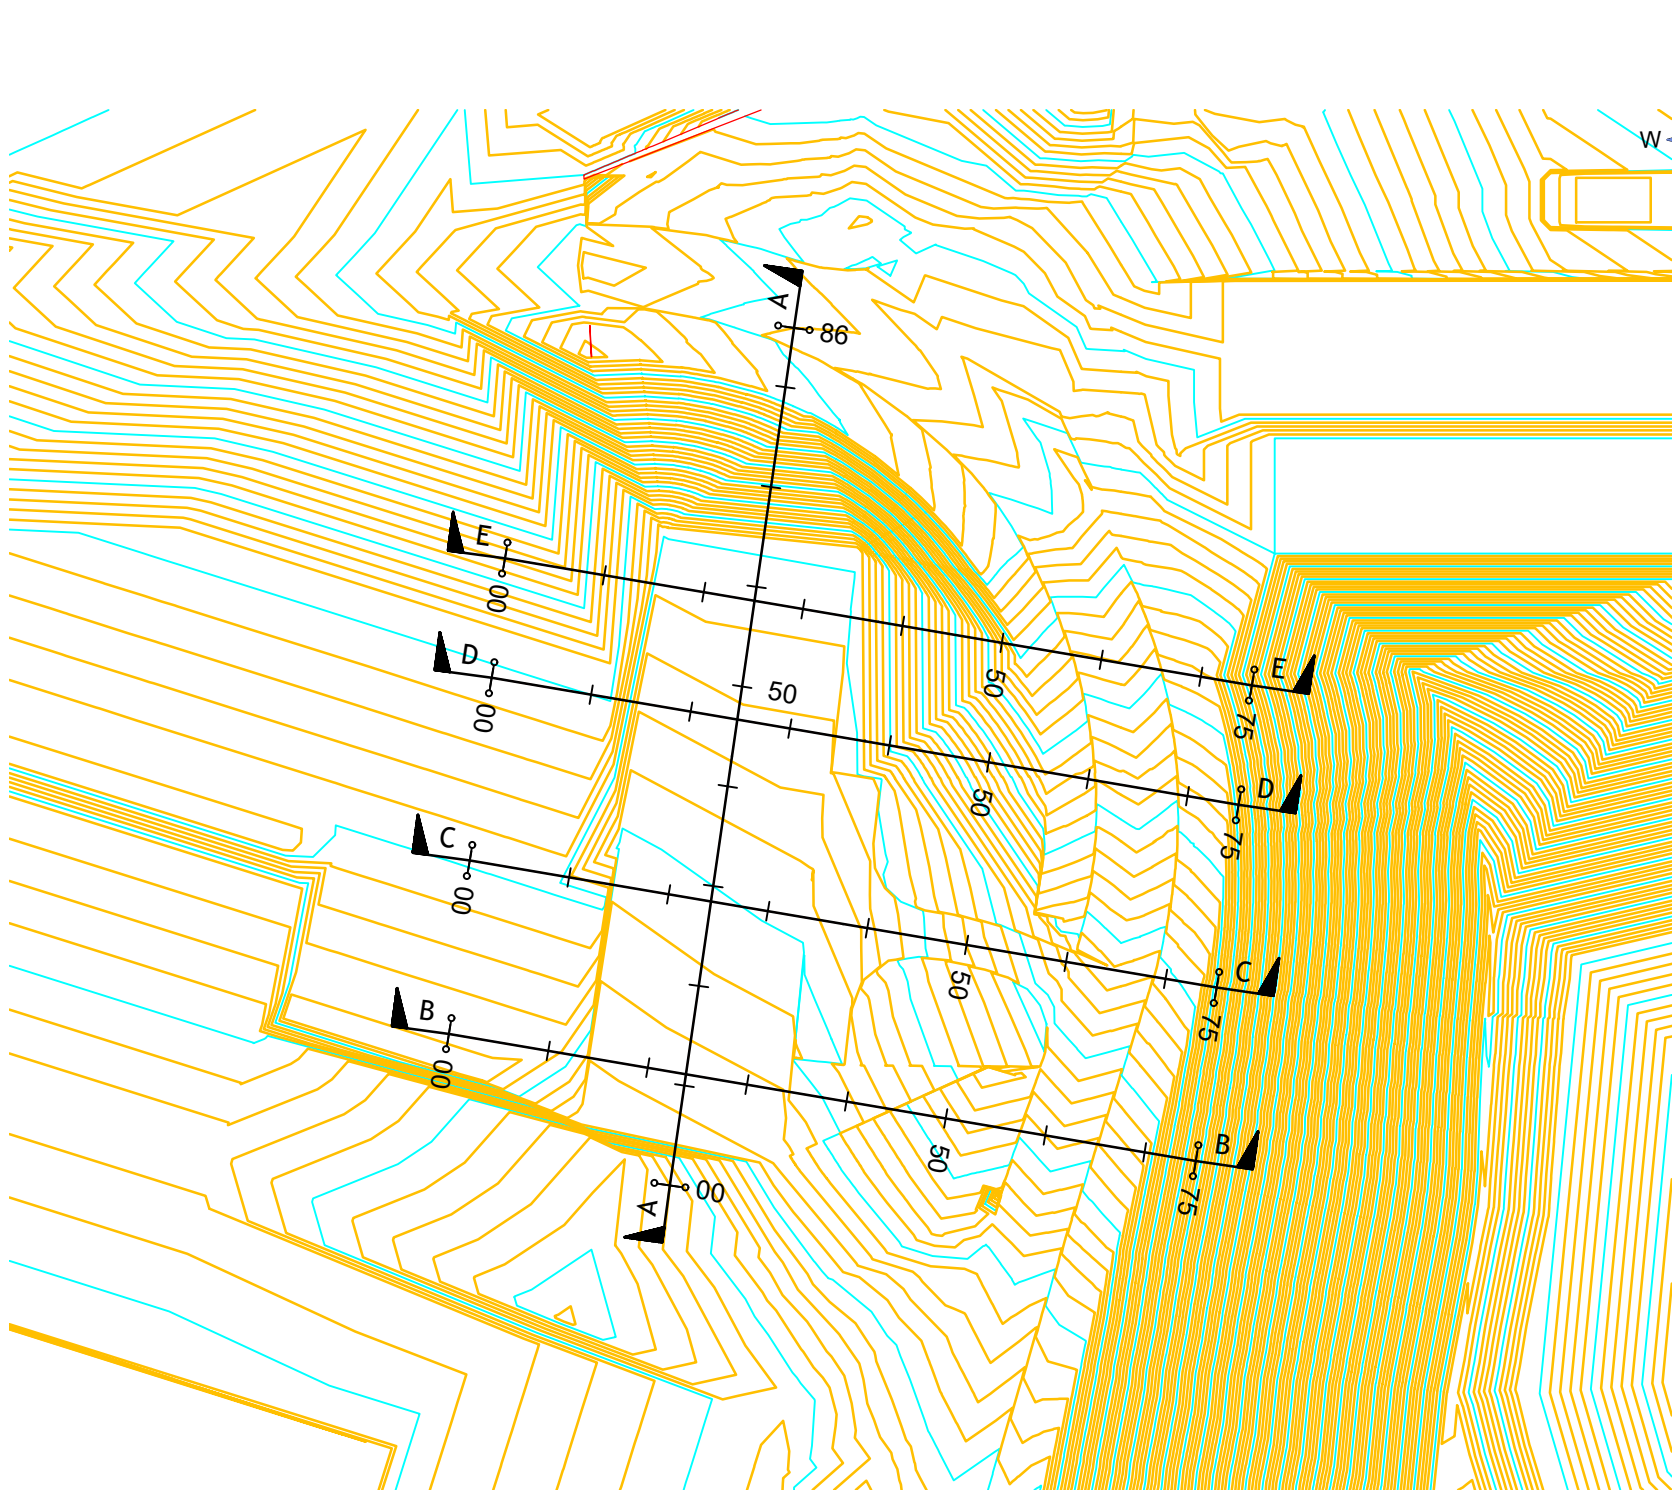

LOCATION PLAN
SCALE 1:750

E-E - LONGSECTION
SCALE: H 1:100,V 1:100. DATUM: 30.000

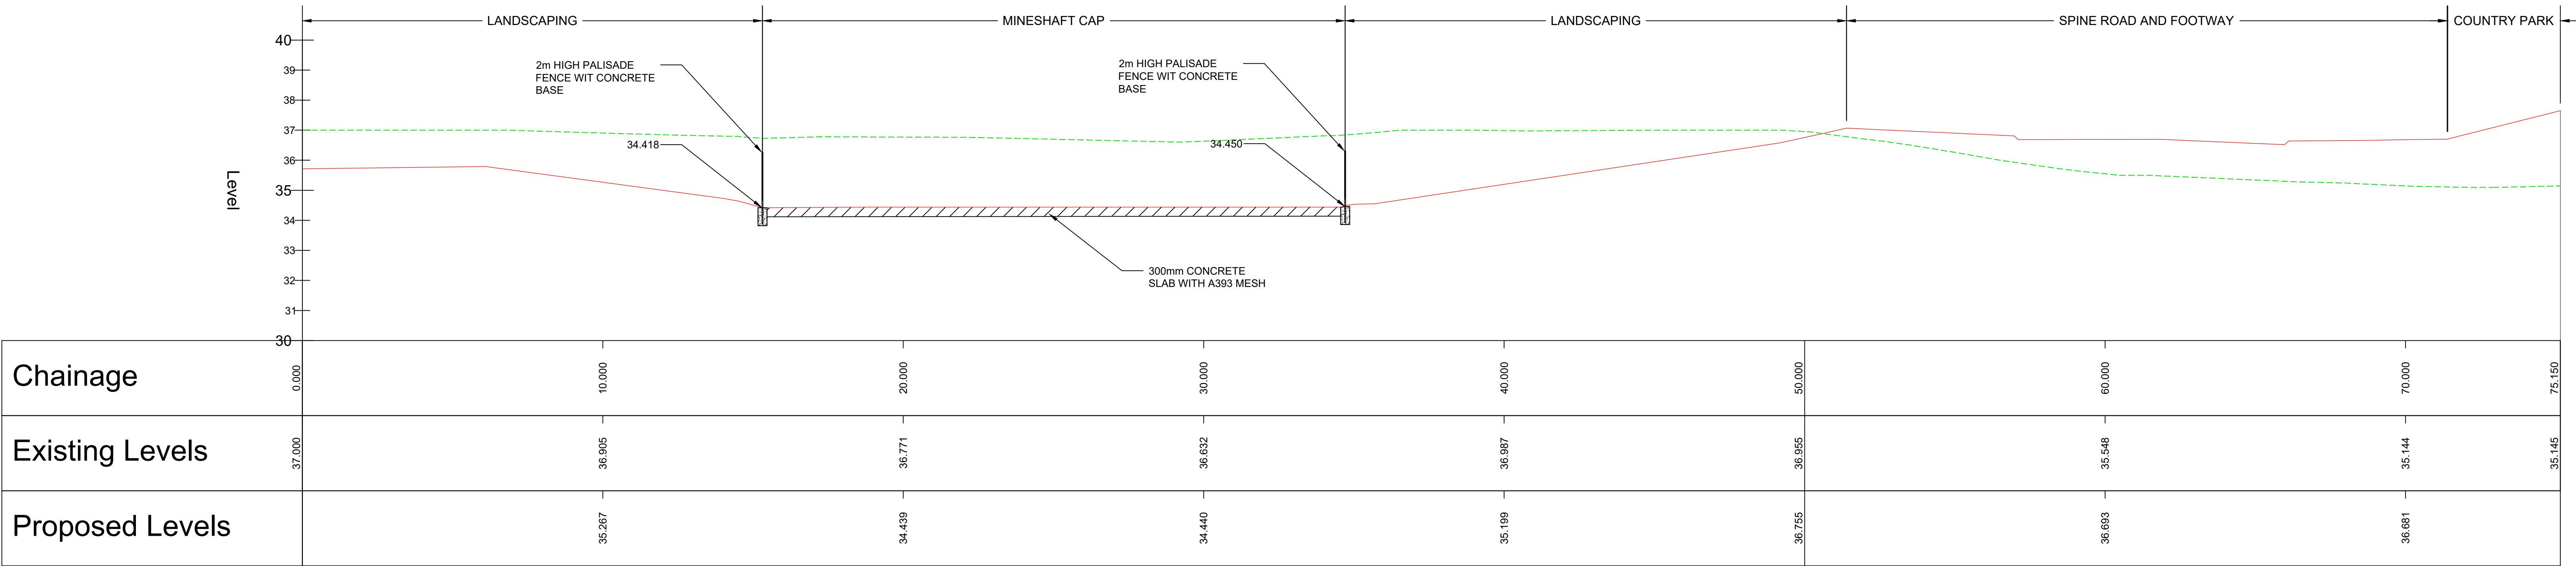

Rev	Date	By	Description	Appd
T3	10.10.23	JCB	Scale Bar Added	DRL
T2	09.08.23	JCB	Levels Added	DRL
T1	27.03.23	JCB	Issued for Tender	DRL

Revisions

Status

TENDER



Tier Consult Ltd
Richmond House
Sandpiper Court
Chester Business Park
Chester | CH4 9QZ
t: 01244 684900

Client

TRITAX SYMMETRY

Project

SYMMETRY PARK CRONTON

Title

MINE SHAFT CAP SECTIONS - SHEET 3

Scale	Drawn	Revision
As Shown @A0	DRL	
Date	Checked	T3
Oct20	DRL	

Drawing Ref: /
Project ref: 01244684900 and 01244684900

T/18/2126

60-43