


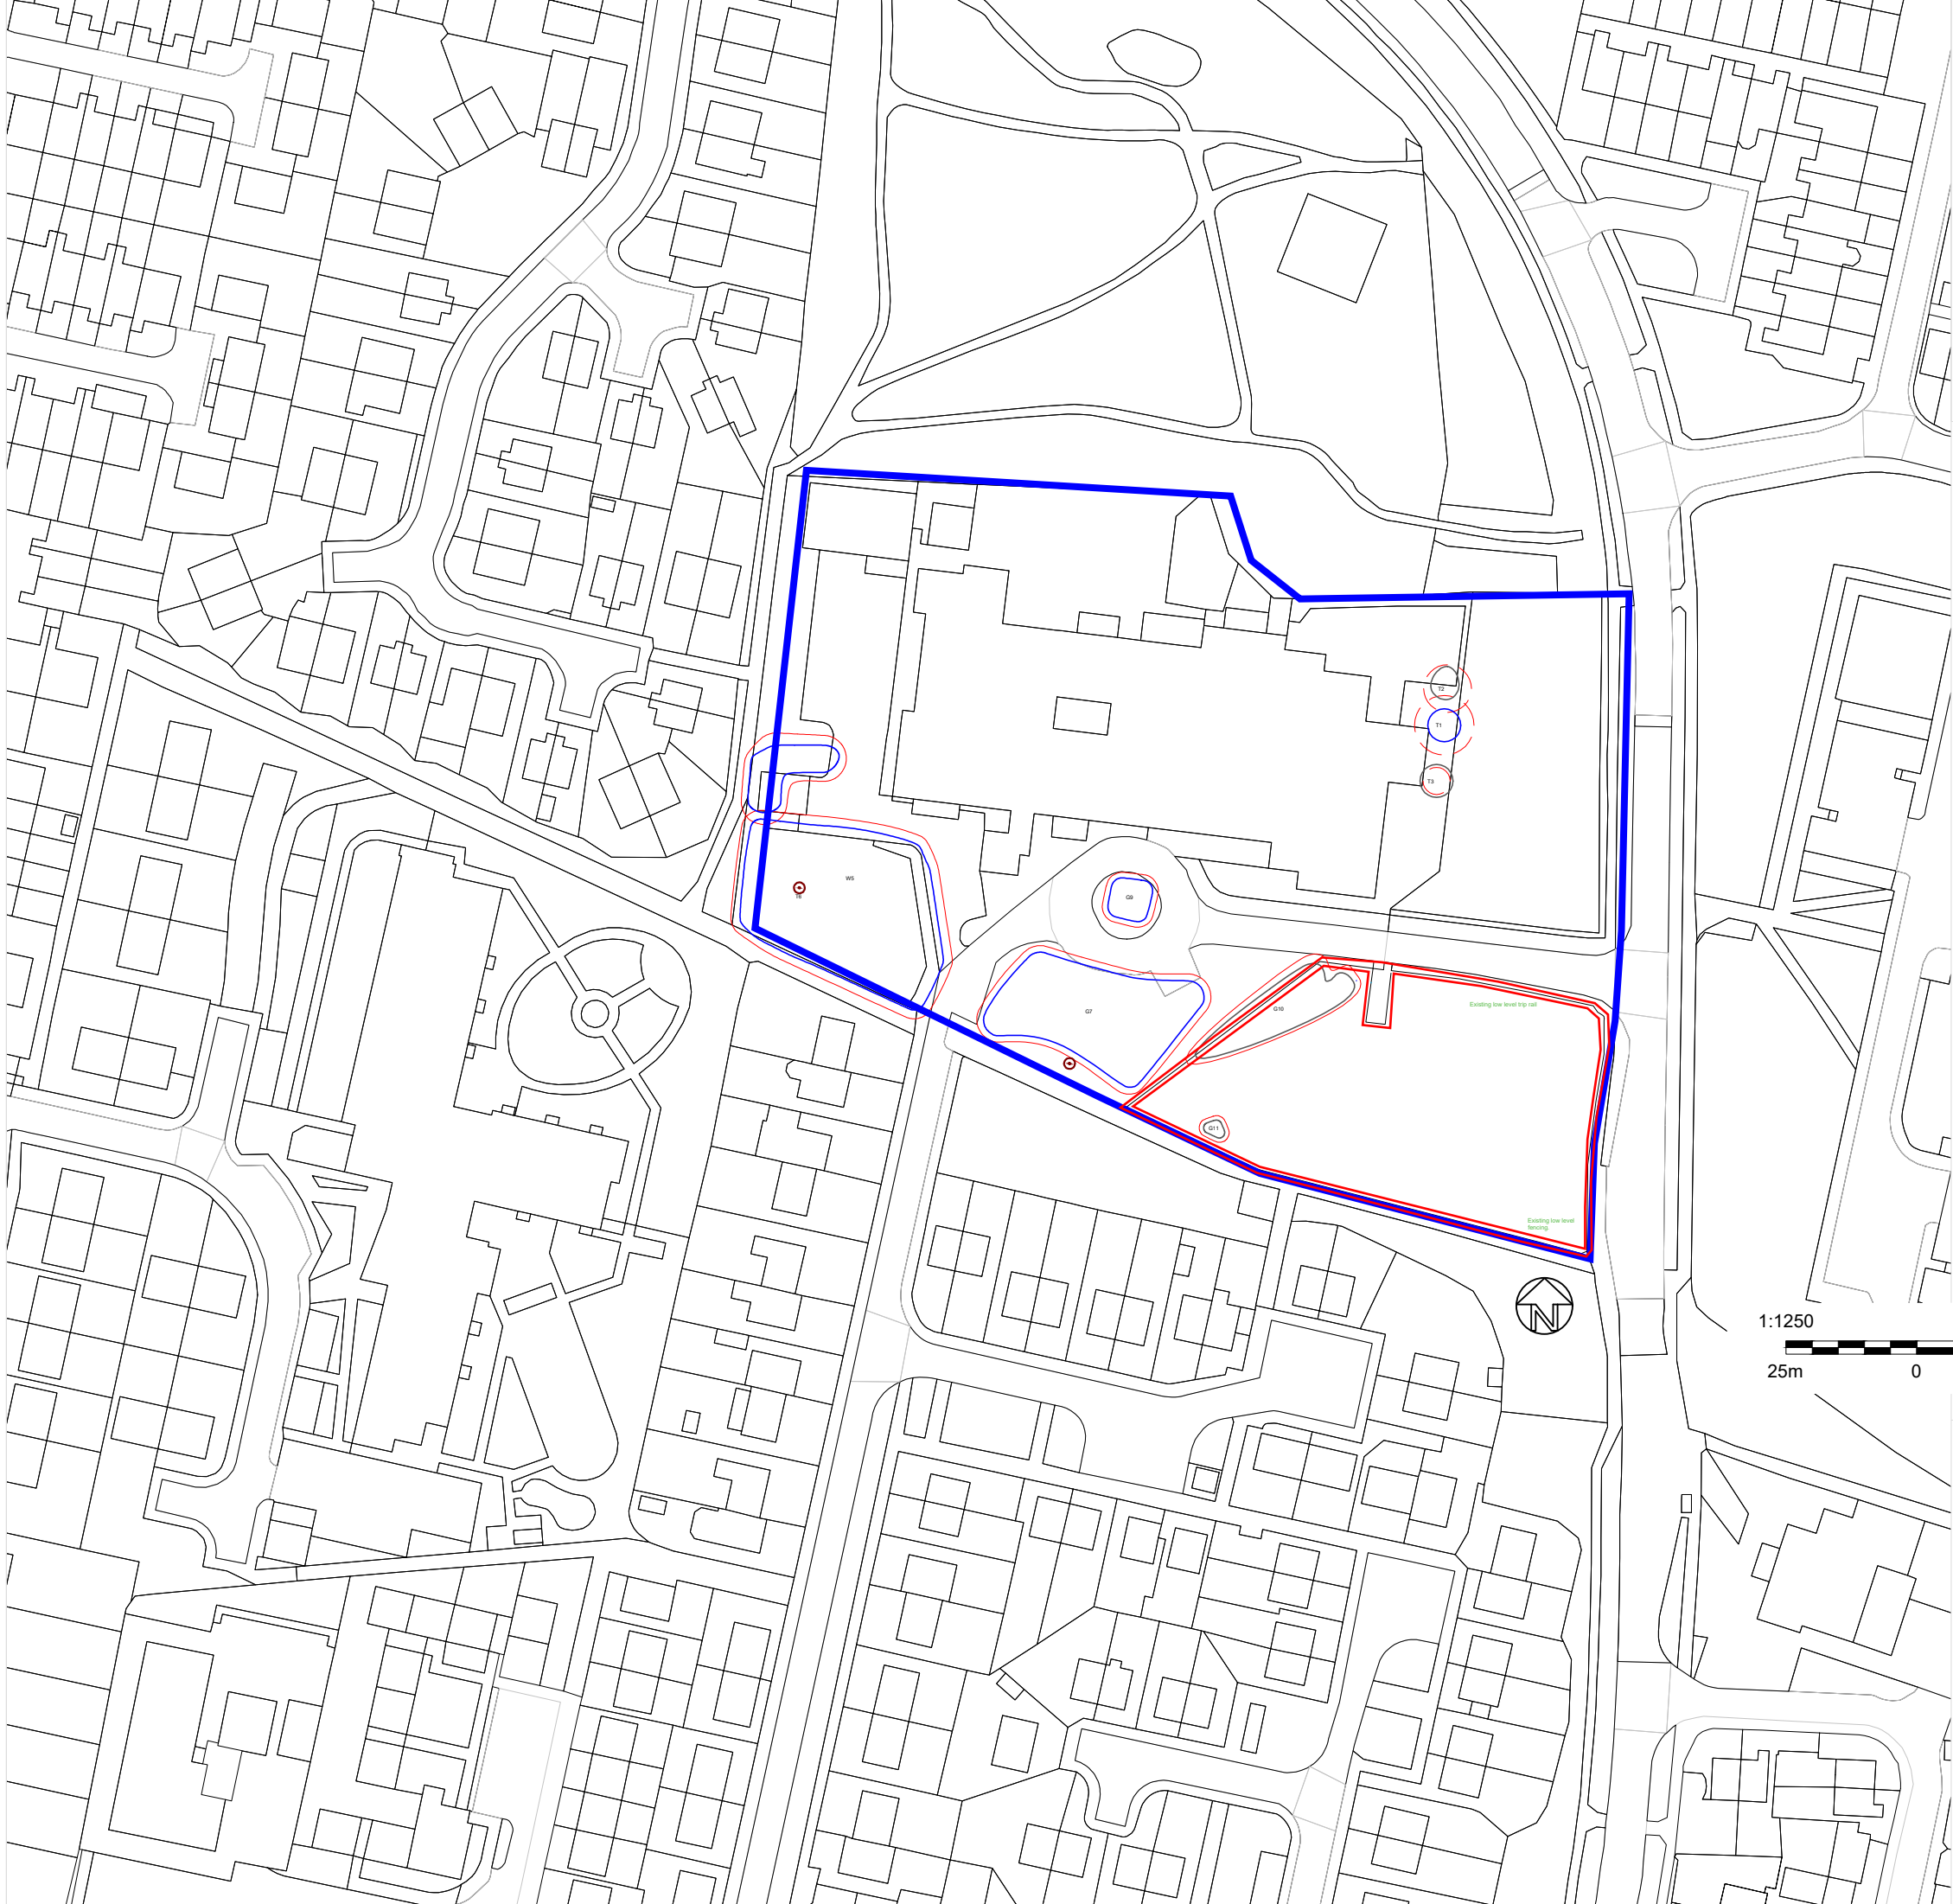

NOTE
This drawing must not be reissued, loaned or copied without the written consent of Department of Corporate Resources , KMBC. (the originator).
All errors, omissions, discrepancies should be reported to the originator immediately.
All dimensions to be checked before site fabrication by the contractor, his sub-contractor or supplier.
Any deviation from the drawing to be reported to the originator immediately.

Any mapped information depicted is based on Ordnance Survey material with the permission of Ordnance Survey on behalf of the Controller of Her Majestys Stationary Office Crown Copyright.
Unauthorized reproduction infringes Crown Copyright and may lead to prosecution or civil proceedings.
Knowsley MBC, LA 100017655
Ref: MAPREF

Drawing issue status:
PRELIMINARY ☐ CLIENT APPROVAL ☐ PLANNING ☐
BUILDING REGS ☐ TENDER ☐ CONSTRUCTION ☐ AS-BUILT ☐

-  Category A Trees
-  Category B Trees
-  Category C Trees
-  Category U Trees
-  Root protection area



REV		DATE	DESCRIPTION	
		Asset Services Huyton Municipal Building Archway Road, Huyton Merseyside L36 9UX		
<i>Knowsley Council</i>				

PROJECT		CLIENT		
MEADOW PARK SCHOOL		KMBC		
SUBJECT		PAPER SIZE	DATE	SCALE
LOCATION PLAN		A3	22/12/2022	1:1250
PROJECT NR		DRAWING NR	REV	DRAWN CHECKED
OP43 RG 001			RG	-