


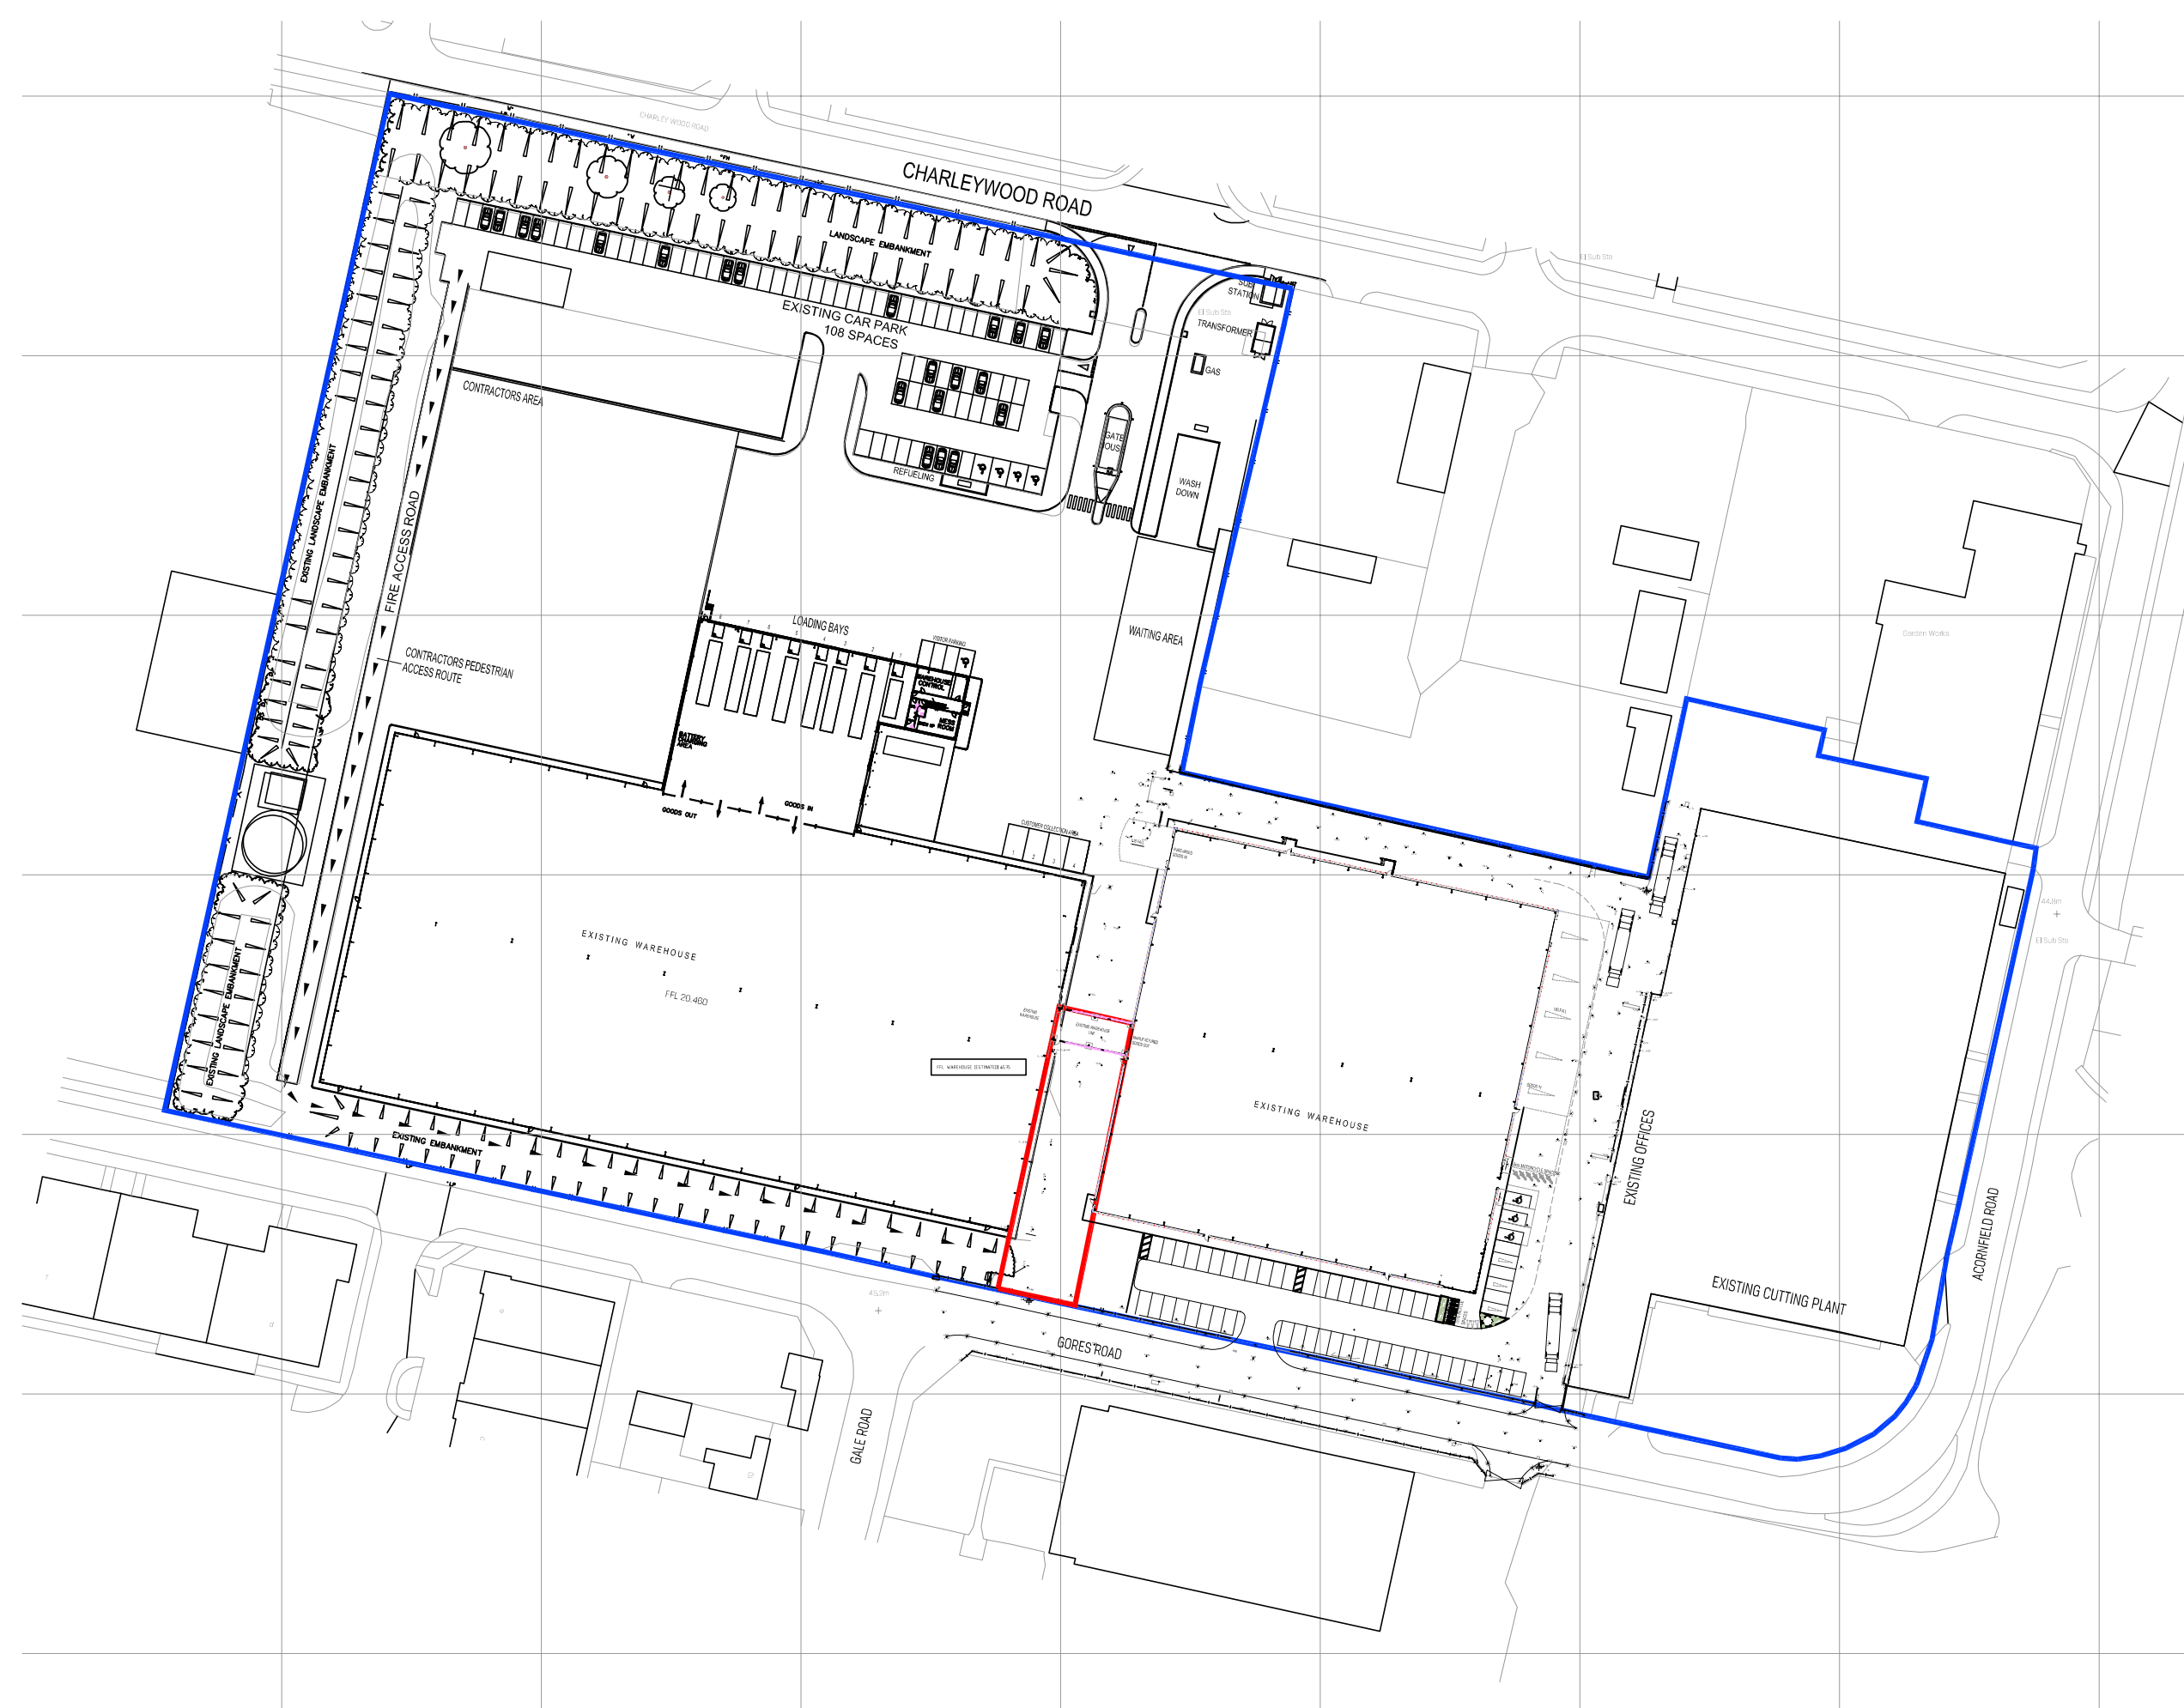

EXISTING SITE LOCATION PLAN | SCALE 1:1250

