



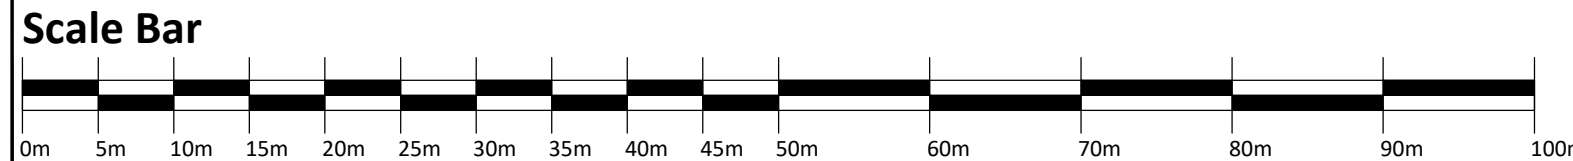

CHERRYFIELD DRIVE, KIRKBY
BOUNDARY TREATMENTS LAYOUT

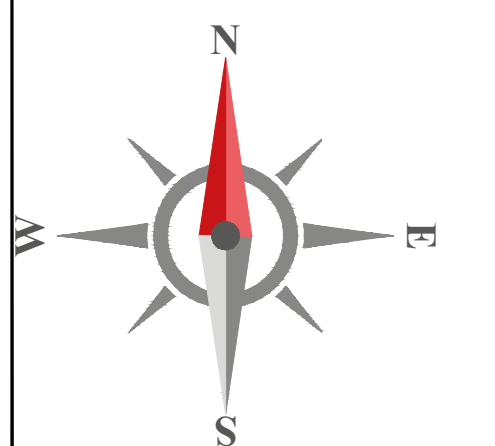

Warning to House Purchasers
Buyers are warned that this is a working drawing and the contents of this drawing may be subject to change during the build process. The layout, form, content and dimensions specified are included for general guidance only. Fixtures or features shown may differ in respect of individual properties. Please see every effort to ensure our drawings are as up to date as they can be from time to time be an unavoidable delay in updating these due to changes in regulations and/or requirements. Purchasers are advised to check with Sales Advisor whether any alterations have been made to this drawing. The contents of this drawing is not intended as a contract, and if any contract or similar arises, shall be subject to the contract. They should not be relied upon for the purposes of entering into a contract to purchase any property.

- Key:**
- 1800mm close boarded fences
 - 1800mm Horizontal Tongue And Groove Fence Panels
 - 450mm high timber knee rail
 - 4m high acoustic fence
 - 1800mm High Timber Gate

01	Updated layout to latest revision	13.03.24	JSM
Revision	Description	Date	Design By
Project: Cherryfield Drive, Kirkby			
Boundary Treatments Layout			
Sheet 2 of 3 (Barratt)			
Drawn By: GUD	Date: 09.10.23	Scale: 1:500 @ A0	Revision: 01
Checked By: HXXX - BAH -	Drawn By: XX	Scale: XX - DR - UD -	Revision: 202200
Do not scale from this drawing. Work to given dimensions only. Any discrepancies are to be reported to Originator.			
© Barratt Homes Ltd.			